



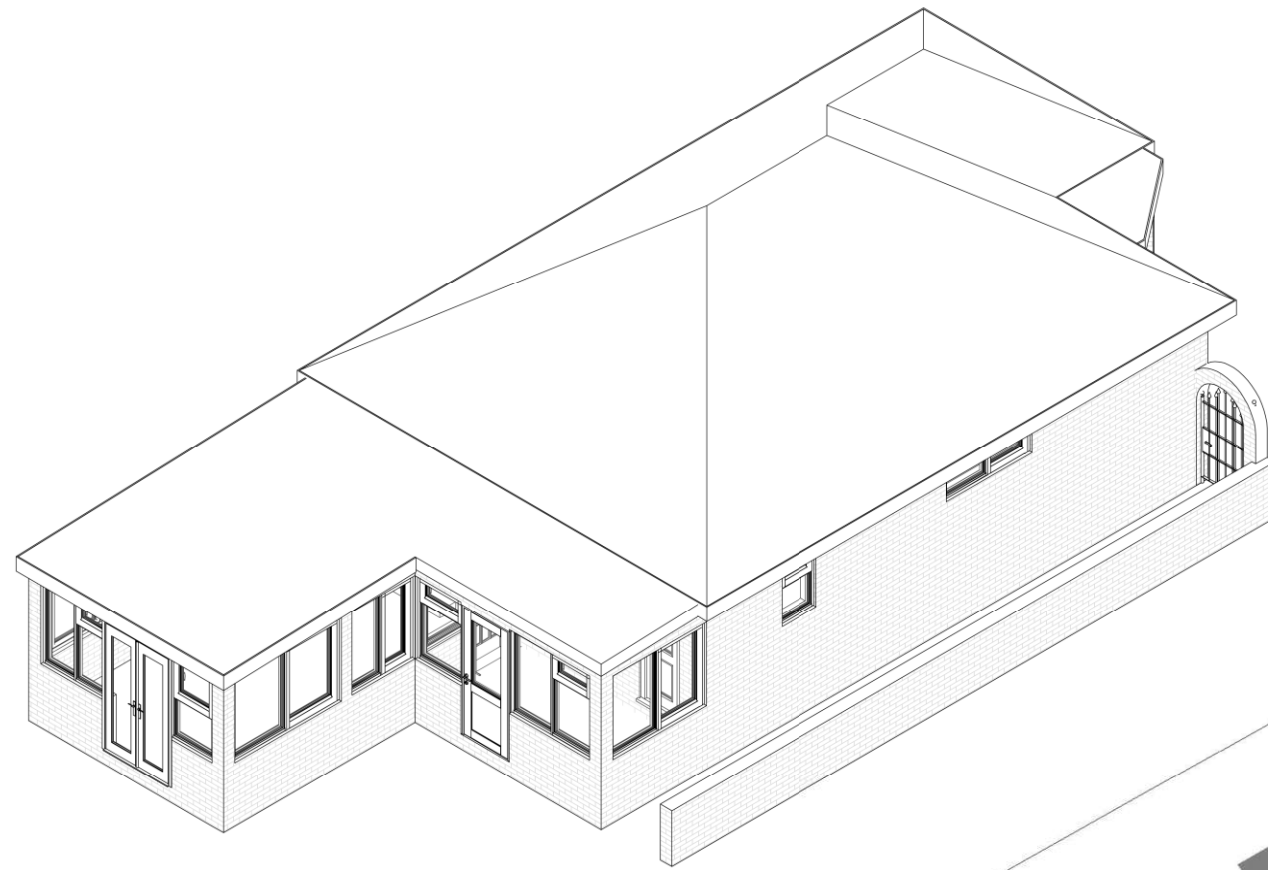

Existing 3D 4

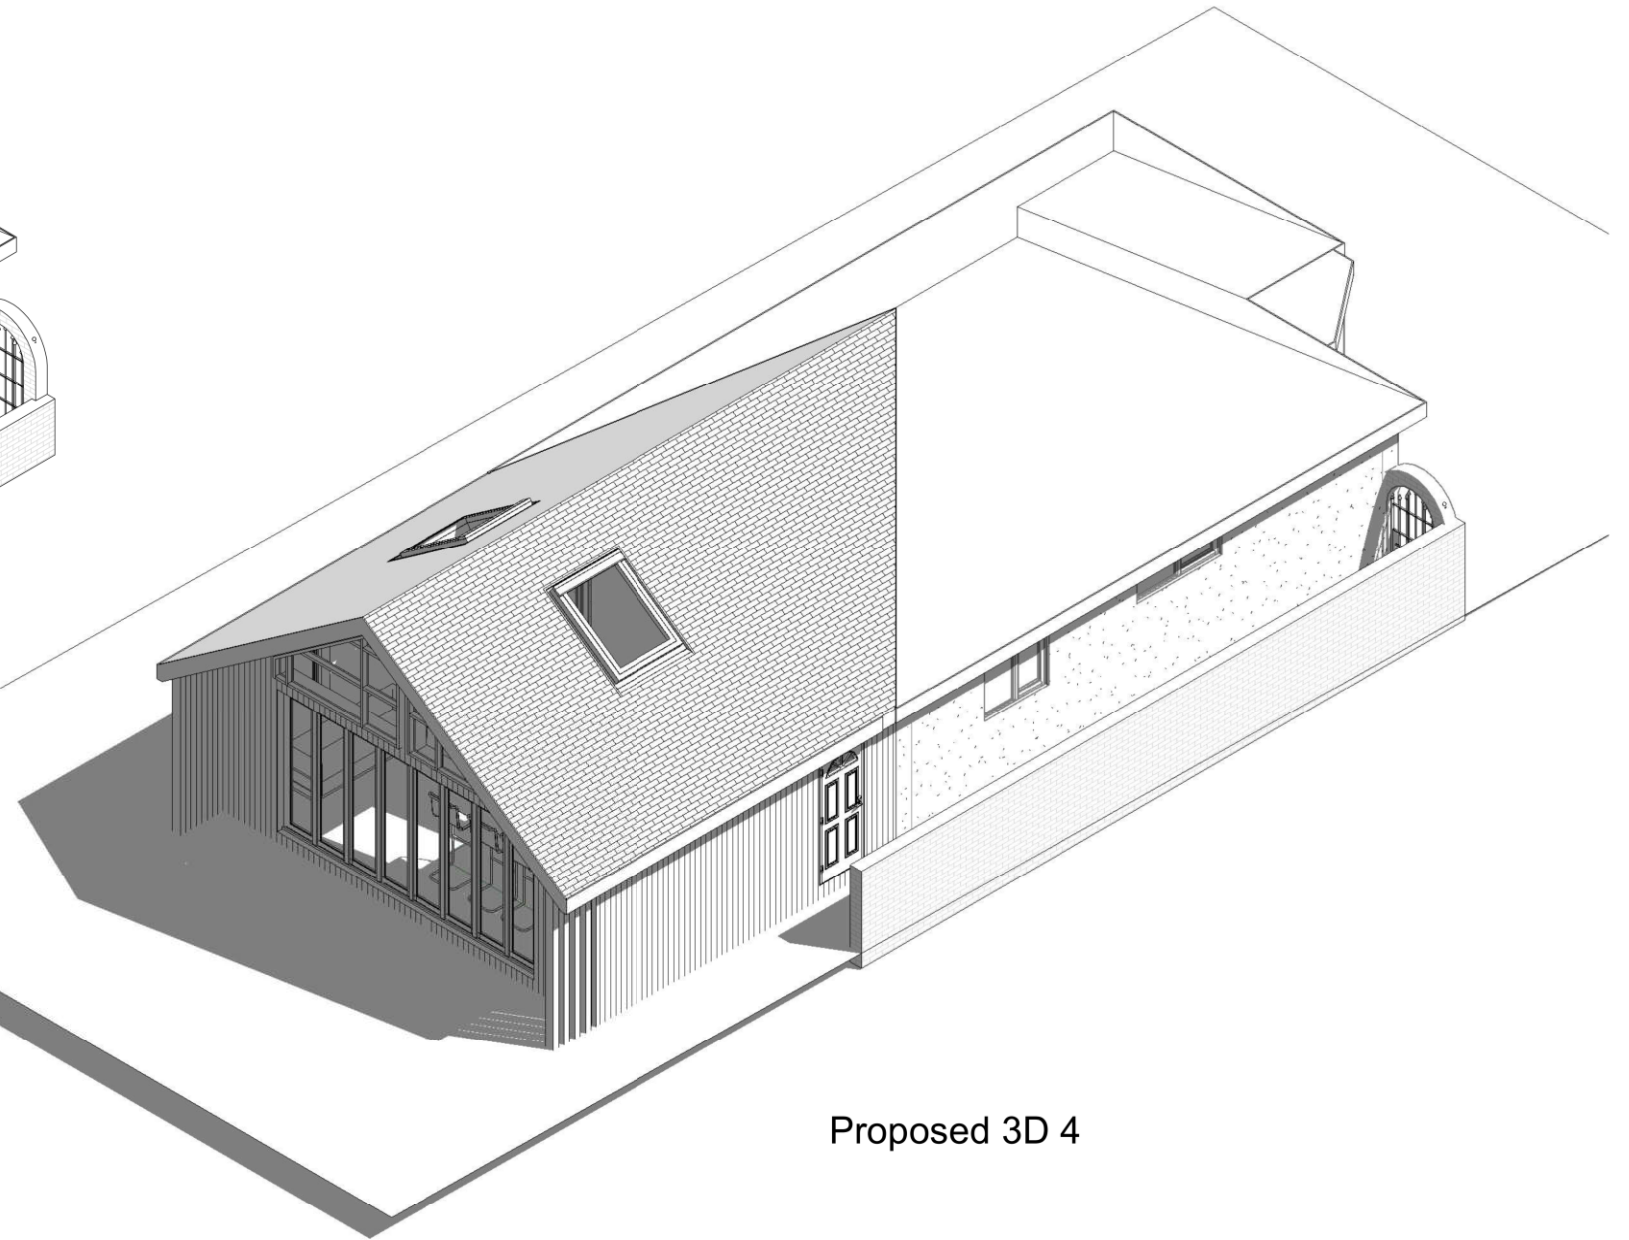

Proposed 3D 4

1:500		50
1:200		20
1:100		10
1:50		5



All measurement to be checked on site prior to any comment
(C) Copyright of Parkers Design (Southern) Limited. Any reproduction of these drawings will require written authority from the copyright owner.

Parkers Design Limited - The Studio @ 90, PO9 2PR

www.pexd.co.uk - info@pexd.co.uk - 07776 008822

PROJECT	110 Sunnymead Drive			
	Falconer			
SHEET	Date	Issue Date	Scale (@ A3)	
	Drawn by	SW	DRAWING NUMBER	REV
	Checked by	SR	P 8	