



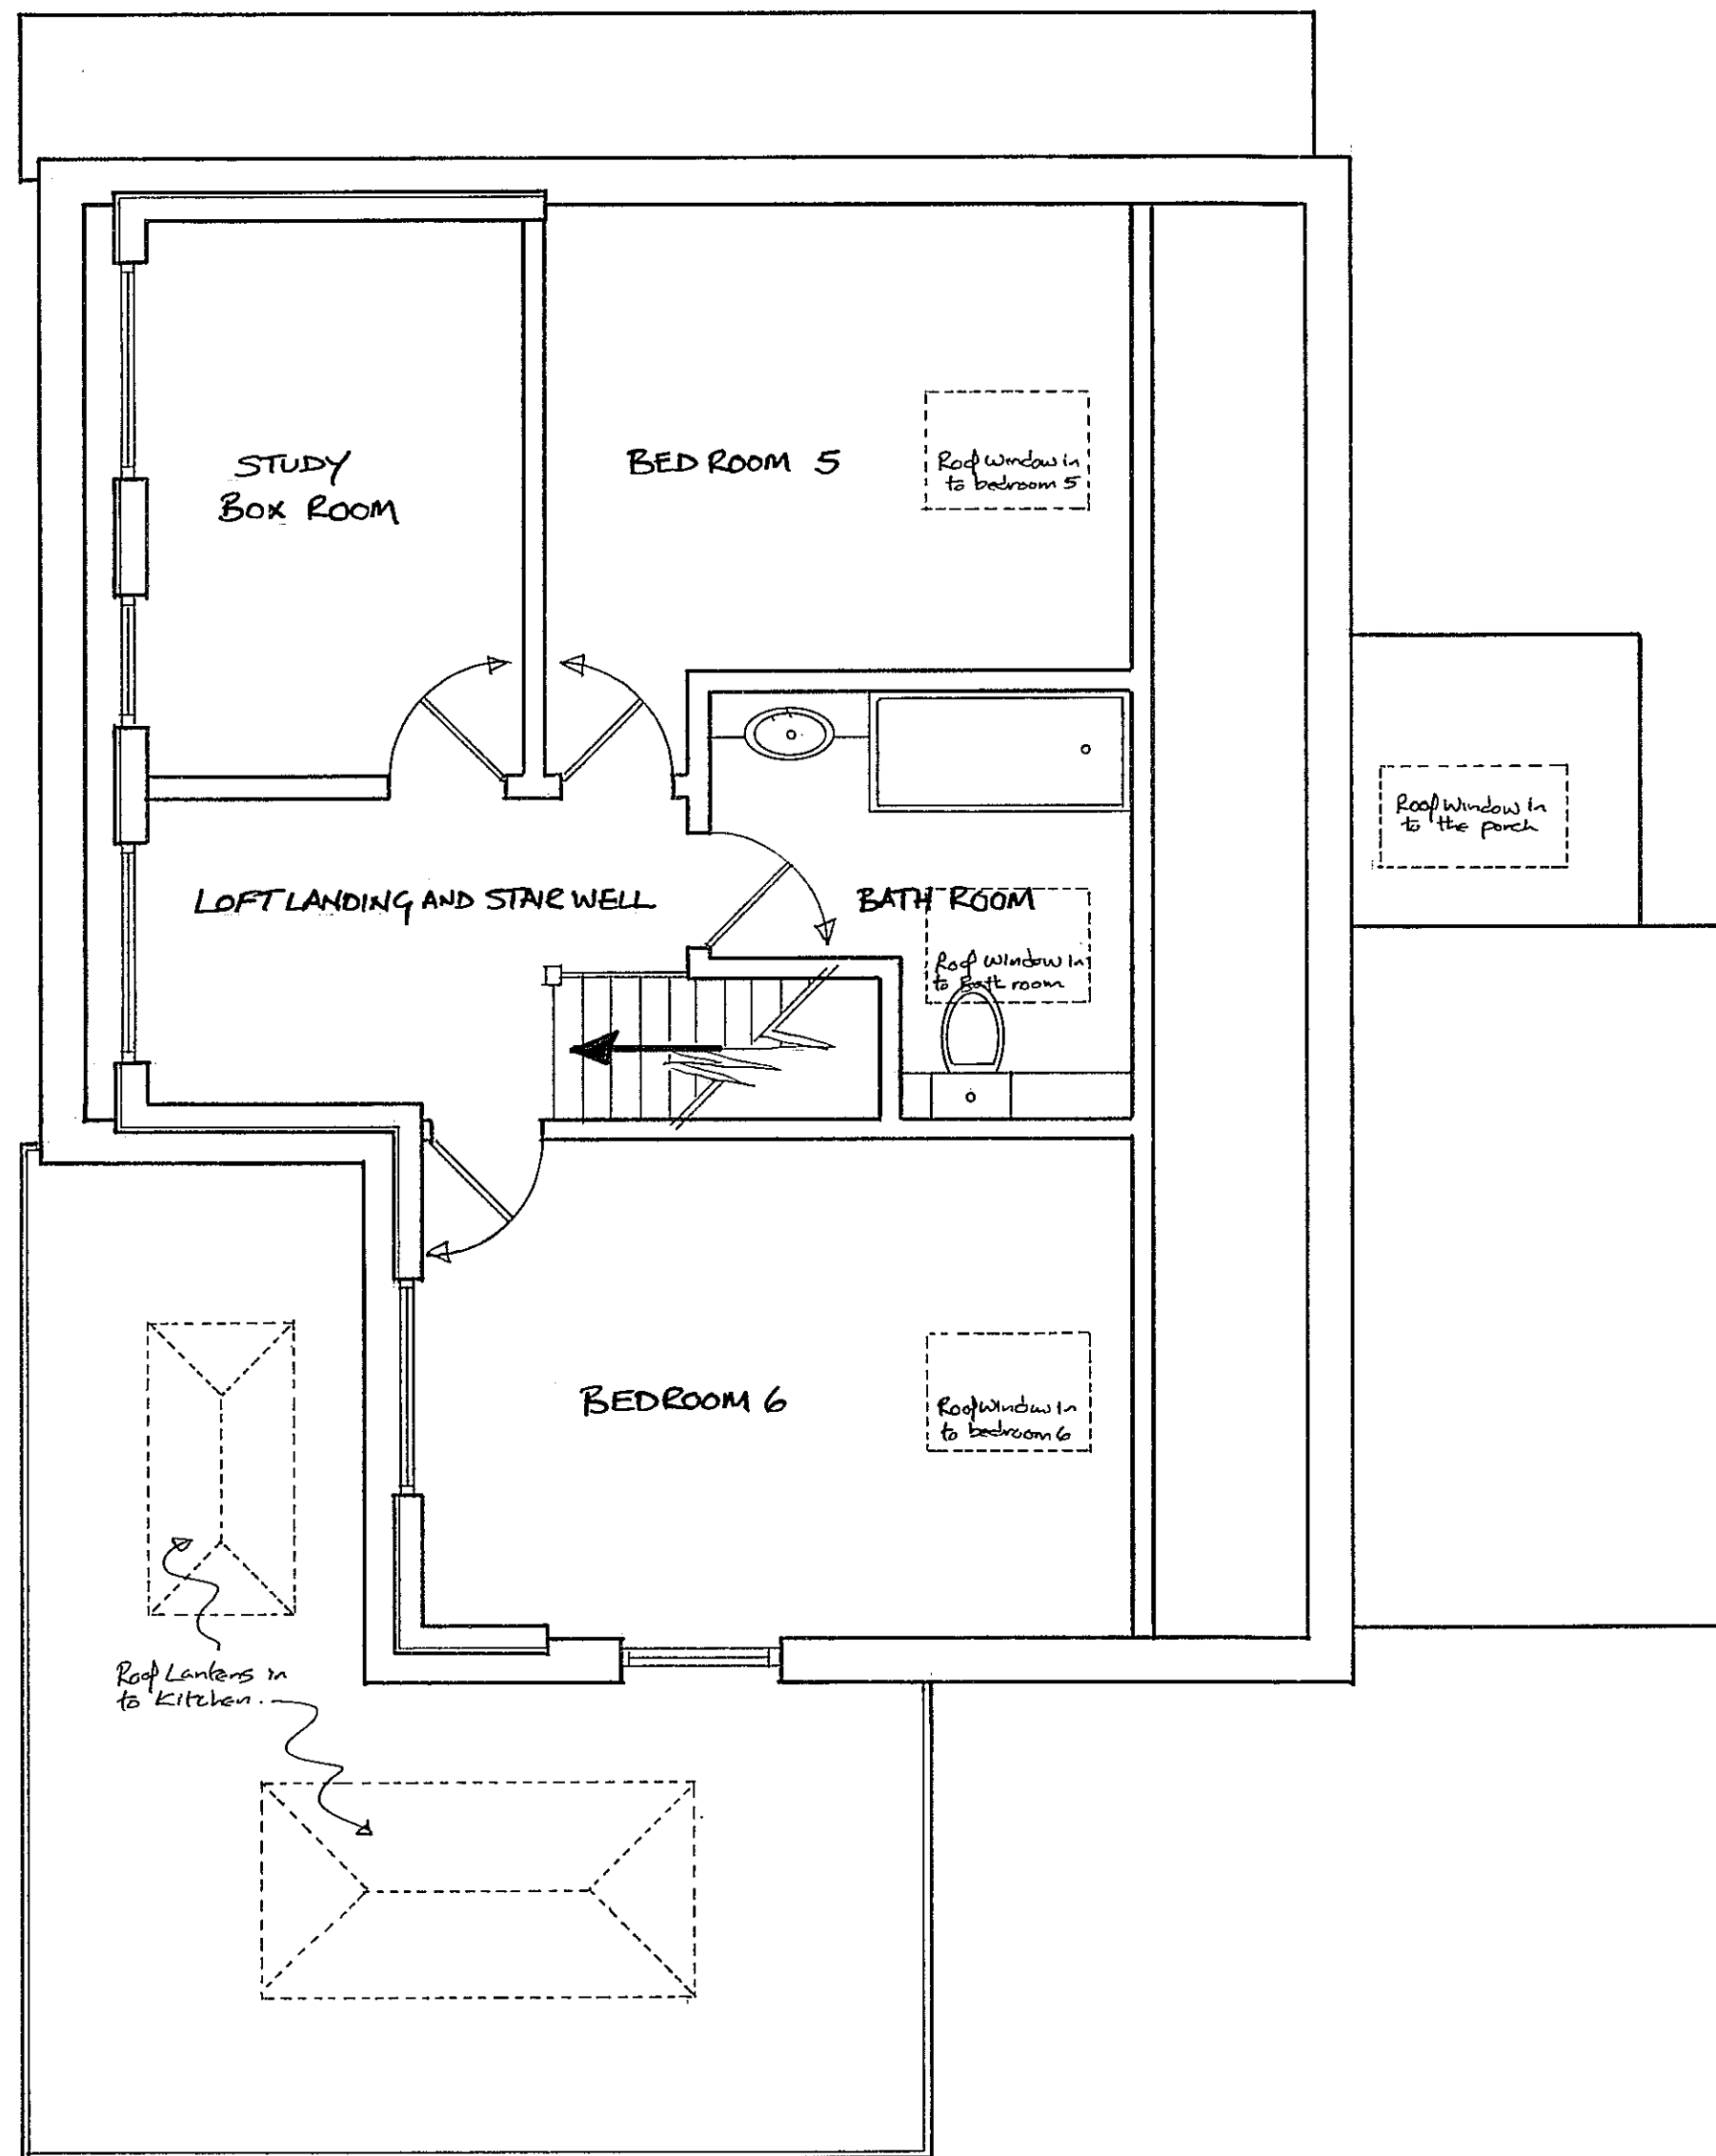

PROPOSED LOFT FLOOR LAYOUT ↑

PROJECT - 2 STORY SIDE EXTENSION. CLIENT - GRAHAM AND ELLY MCINTYRE.
 SITE ADDRESS - CORNER STONE HOUSE, 3 DURHAM GARDENS, WATERLOOVILLE, HAMPSHIRE, PO7 7BB.
 DRAWING - PROPOSED PLAN LOFT LEVEL, PLAN ROOF LEVEL (OVERVIEW) AND BOUNDARY LAY OUT.
 DRAWING NUMBER - 7BB 004, DATE - JANUARY 2022. SCALE - PLANS 1:50 BOUNDARY 1:200 @ A2.
 DRAWN BY - TRISTAN DONALDSON CARPENTRY AND CONSTRUCTION. CONTACT - 07503 409627.

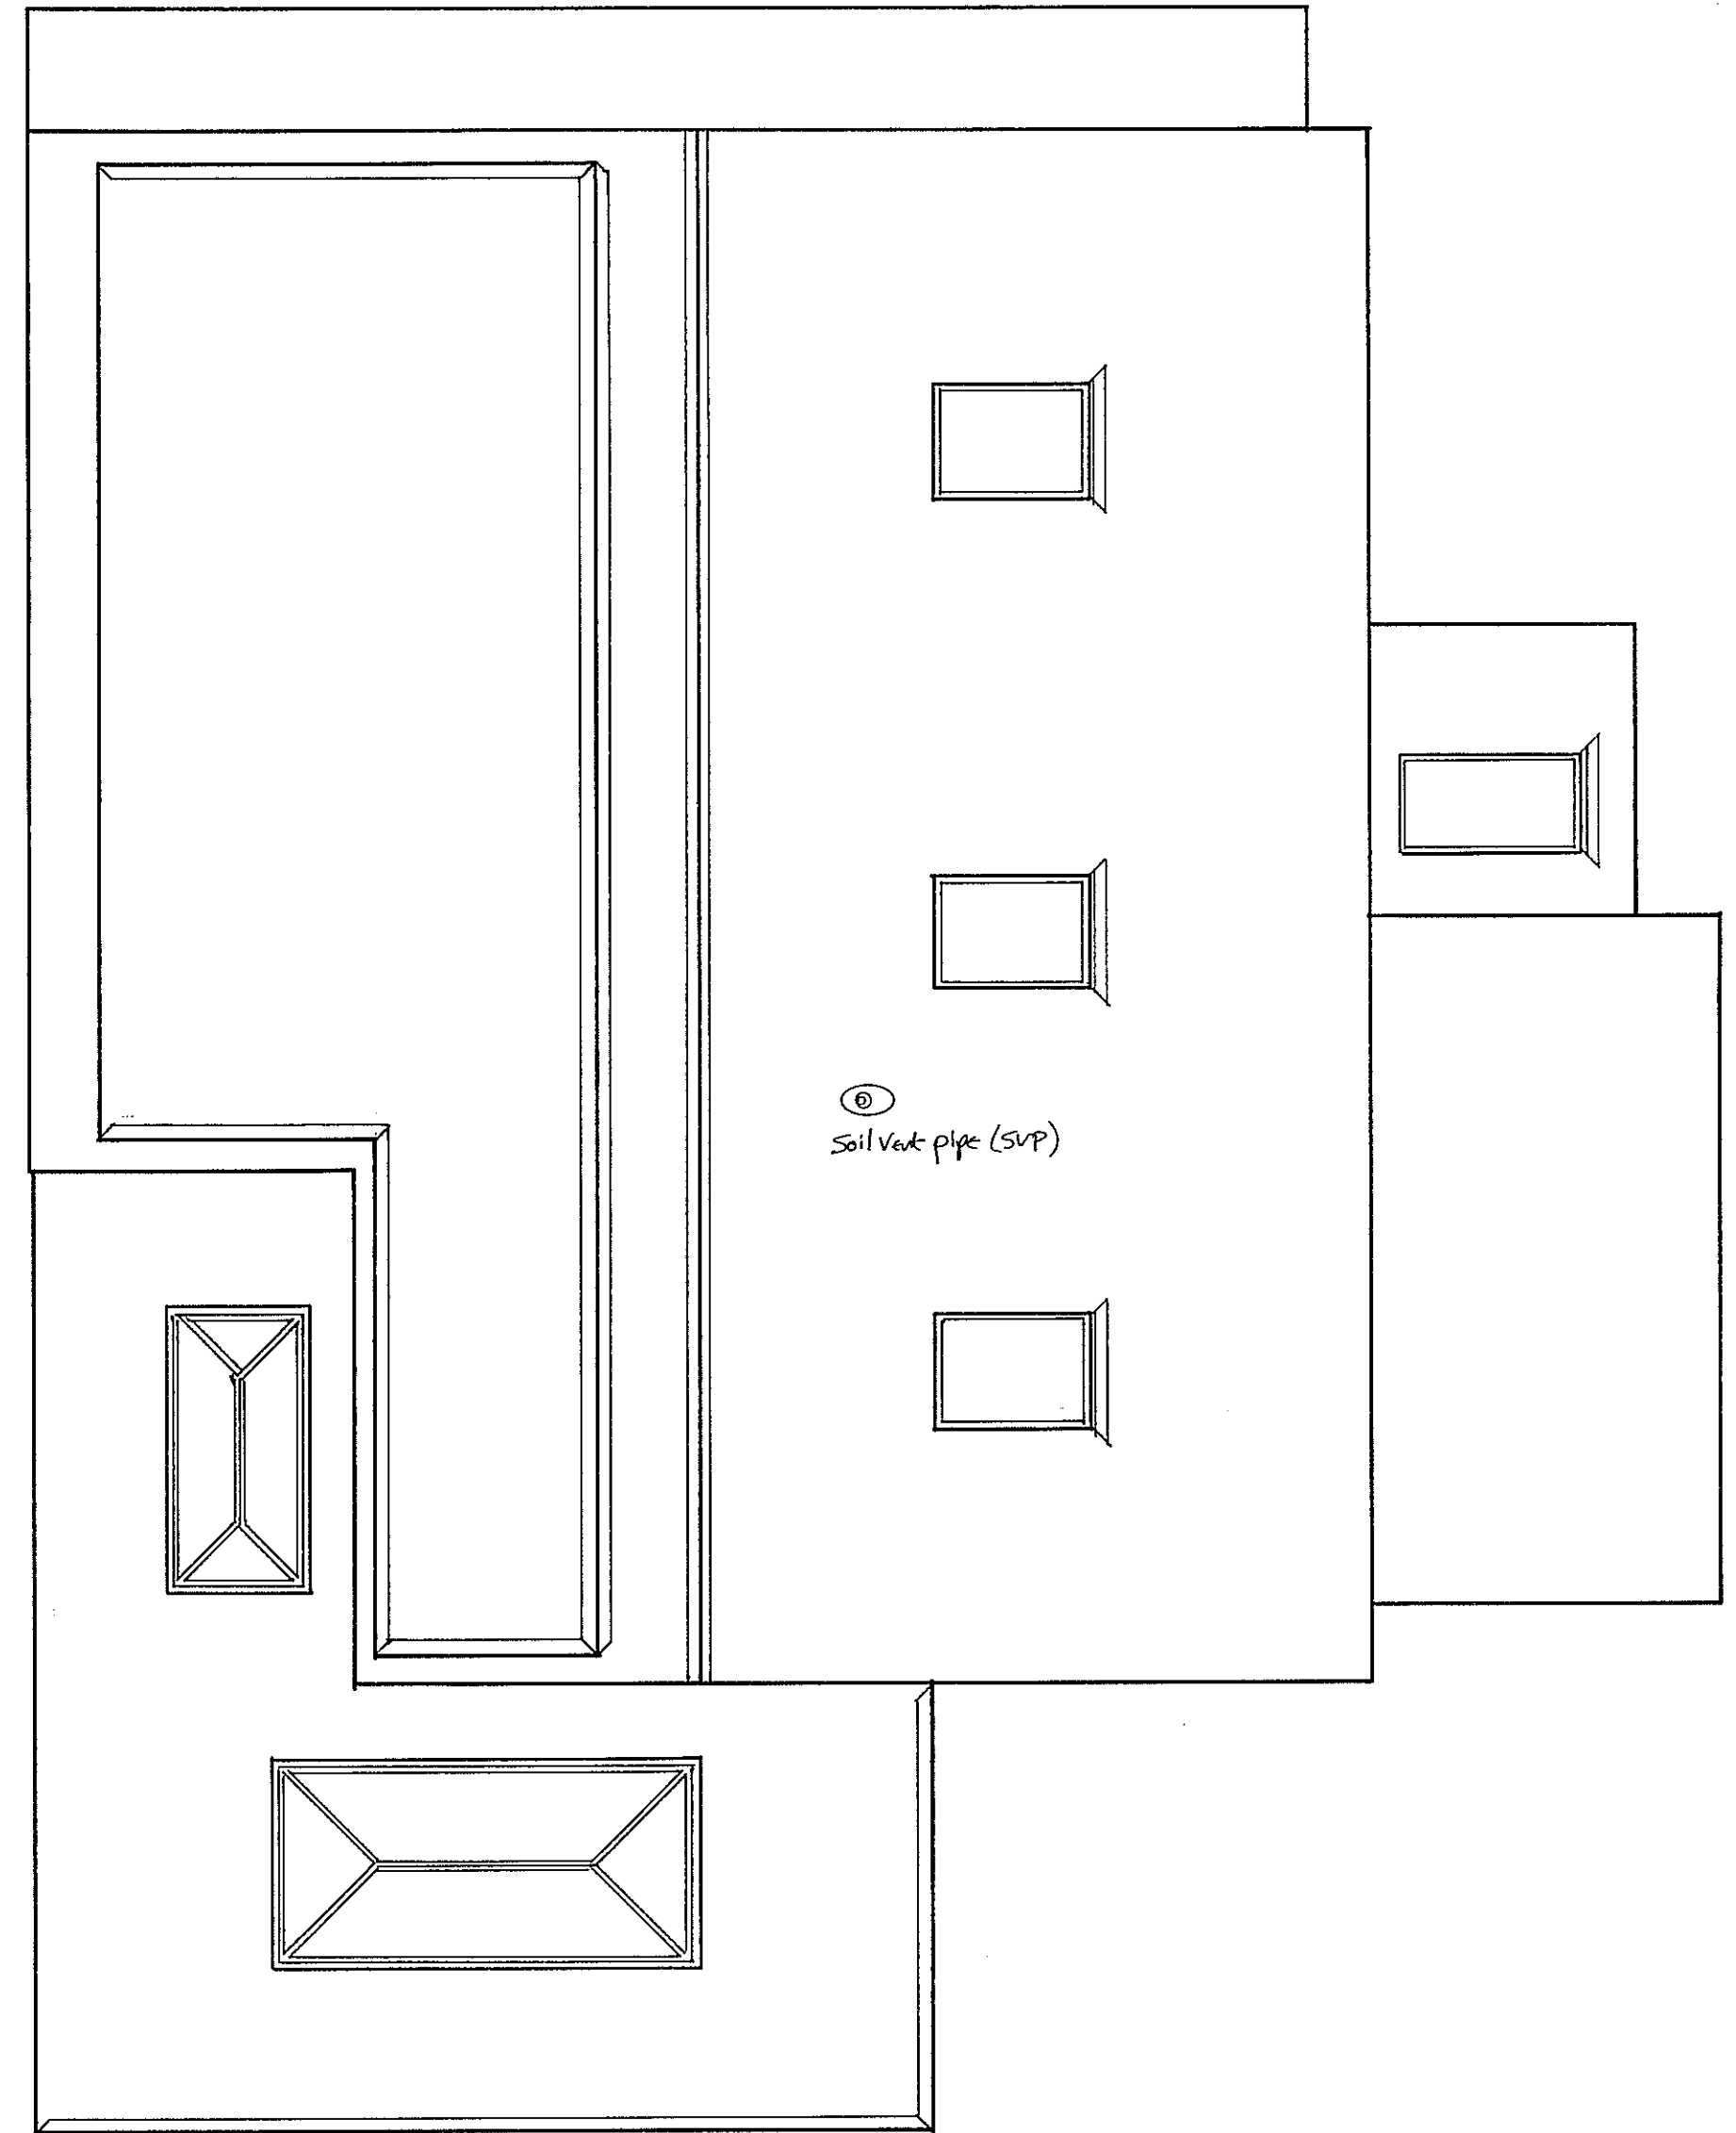

PROPOSED ROOF OVERVIEW ↑

BOUNDARY LAY OUT →

