
# PROPOSED SIDE & REAR ADDITIONS.
# 7C, CHANDLERS CLOSE, HAYLING ISLAND,HANTS.
# FOR MR & MRS J. CREESE.

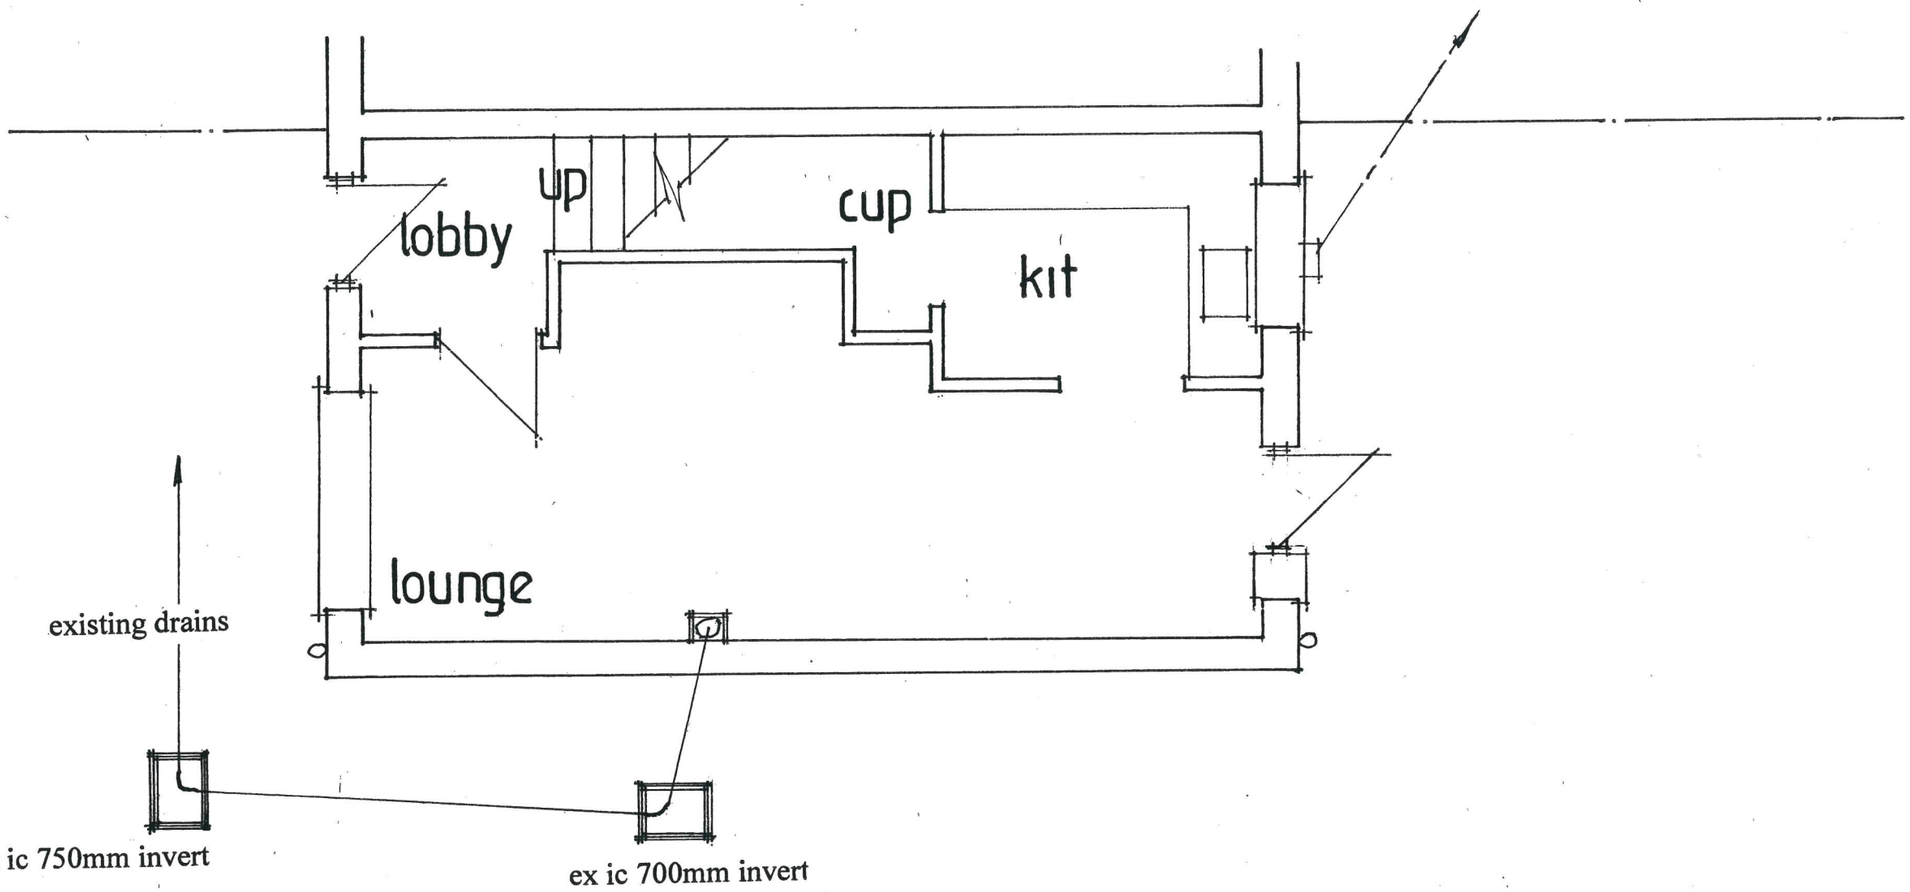


HAVANT BOROUGH COUNCIL
04 OCT 2021
RECEIVED

date sept
scale 1·50

## EXISTING GROUND FLOOR

PETER J. WALKER
ISLAND DESIGN
182 SEAFRONT, HAYLING ISLAND, HANTS
PO11 9AN
TEL: 02392467571