



PHYSICAL SCALE IN METERS @ 1:100


NOTES:
This drawing has been produced solely for PLANNING/DESIGN.
Do not Scale from this Drawing except for planning purposes.
Any drainage shown is presumed and to be checked on site
before commencement of works.
This drawing is the copyright of MF Designs Ltd.

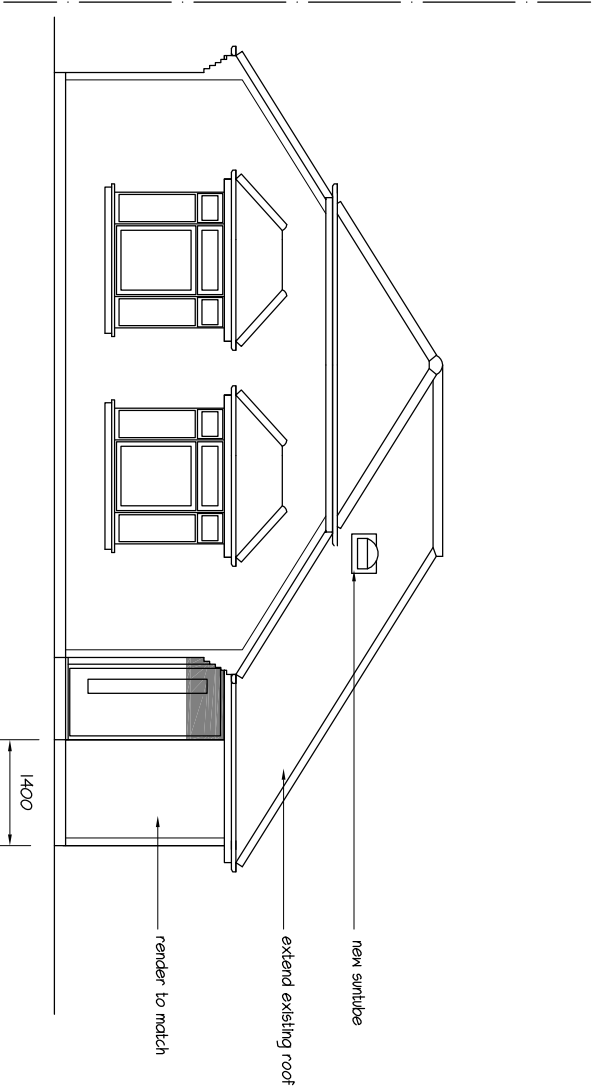


Proposed South (Front)

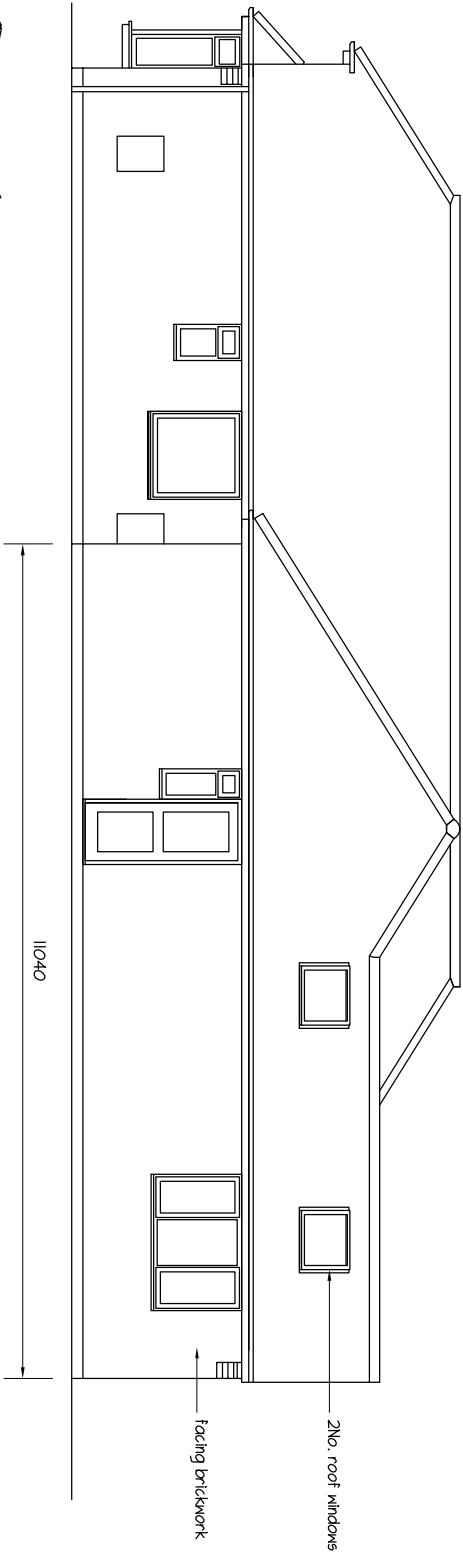


Proposed East

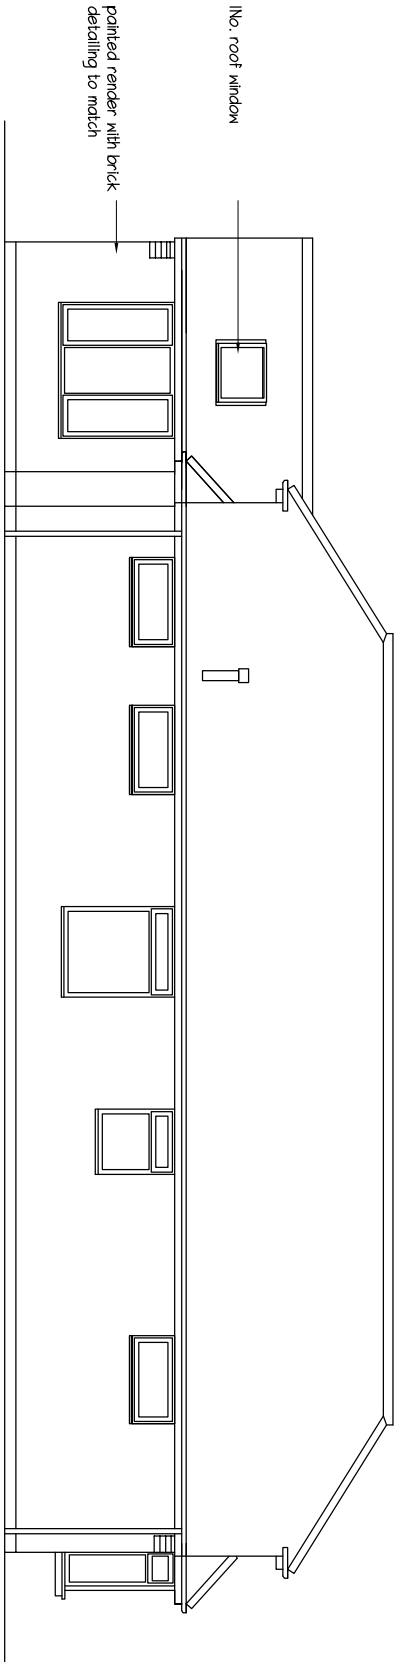

Proposed West

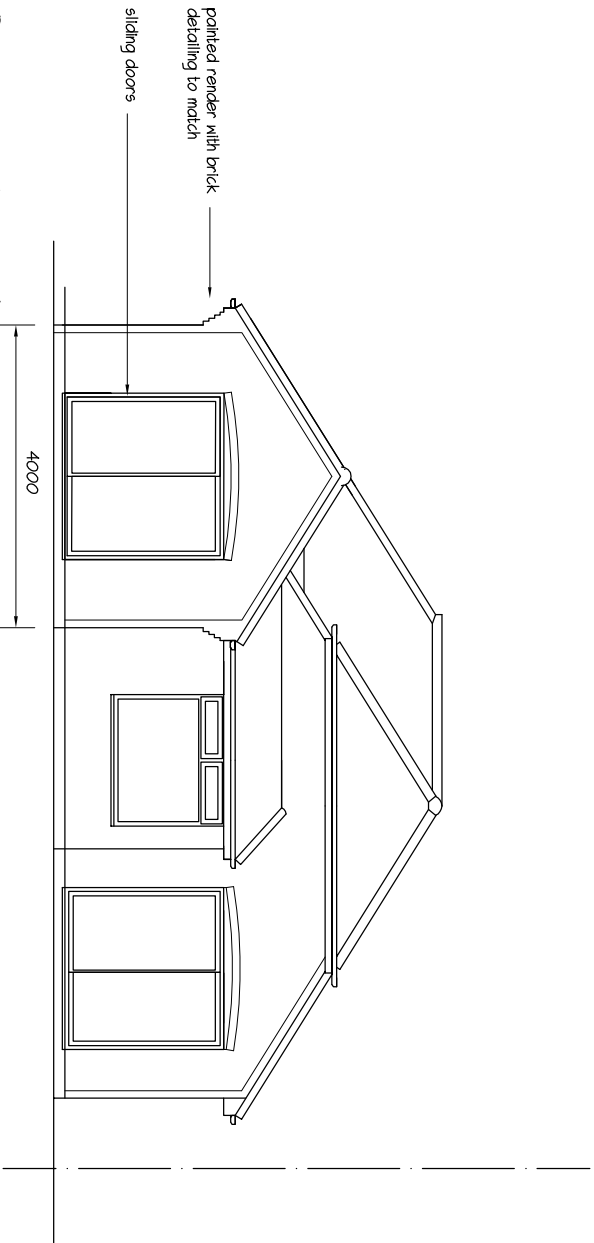

Proposed North

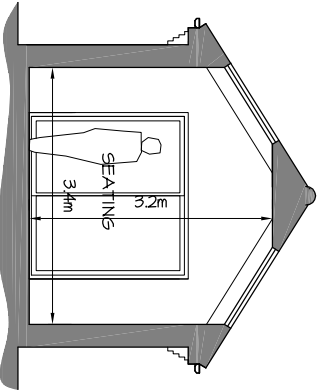

Proposed Section

EXTENSION & ALTERATIONS - 7 Glenleigh Park, Warblington. PO9 2PH