


Appendix A

SITE LOCATION PLAN

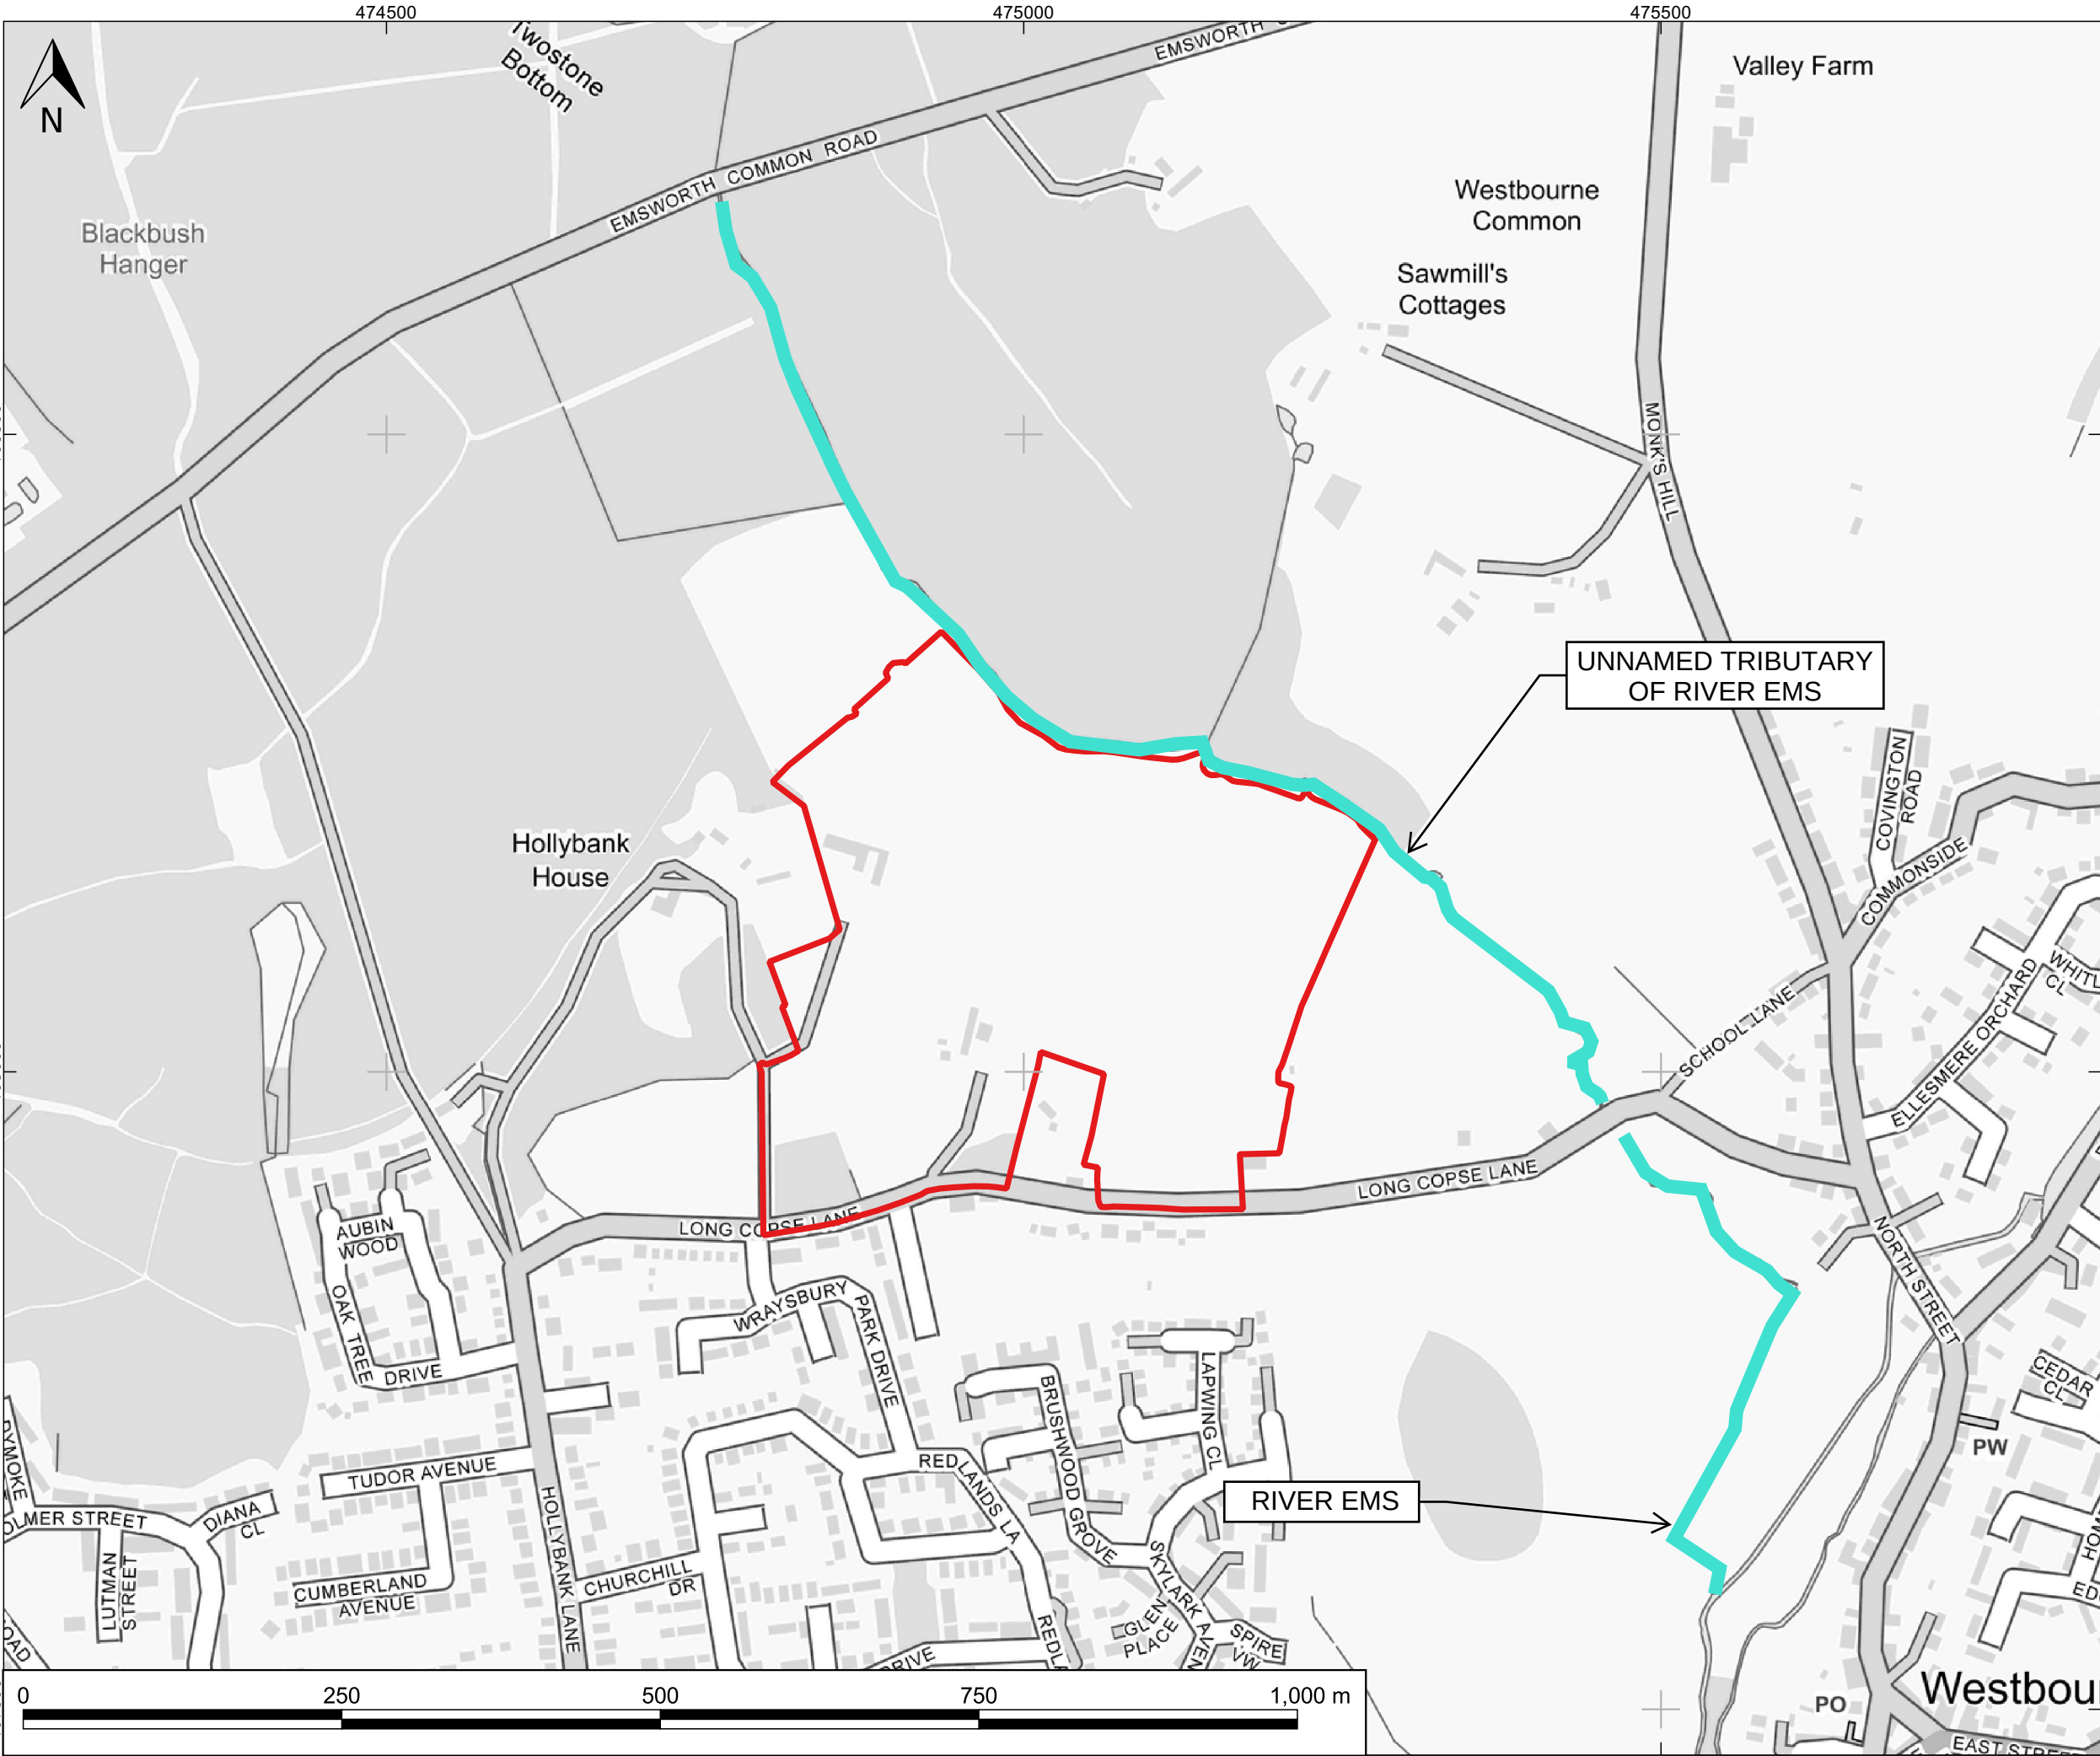



KEY:

Site Boundary

Unnamed tributary of River Ems

A	30/04/21	JD	FIRST ISSUE	JW	EI
REV	DATE	DRW	DESCRIPTION	CHK	APP

STATUS:

FOR INFORMATION ONLY



Mountbatten House, Basing View,
Basingstoke, HANTS, RG21 4HJ
Tel: +44 (0) 1256 318 800
Fax: +44 (0) 1256 318 70
www.wsp.com

CLIENT:

LAND & PARTNERS LTD

ARCHITECT:

PROJECT:

LONG COPSE LANE

TITLE:

SITE LOCATION PLAN

DRAWN:	CHECKED:	APPROVED:
QGIS FILE: 2250-LOC-001.qgz	SCALE @A3: 1:5,000	DATE: 30/04/21
PROJECT No: 70052250	DRAWING No: 2250-LOC-001	REV: A