



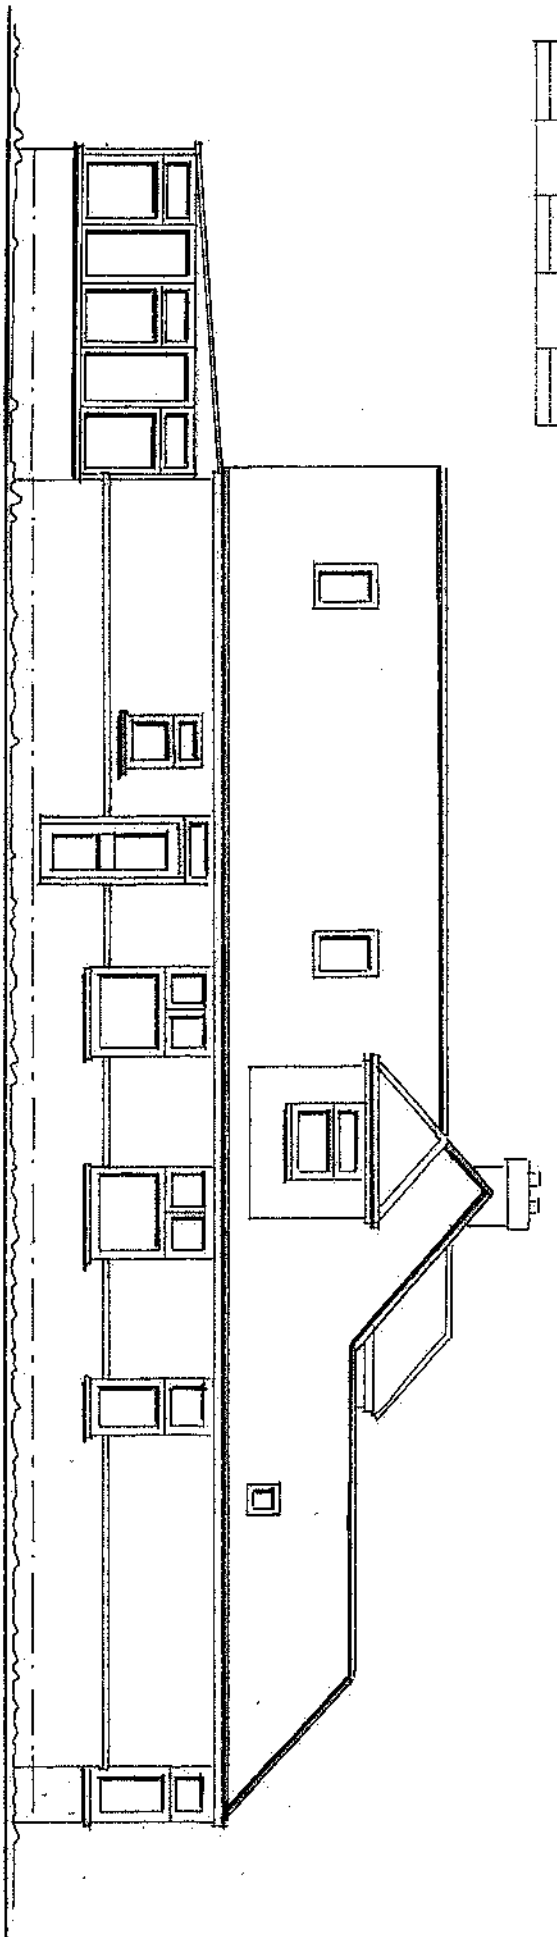

SIDE

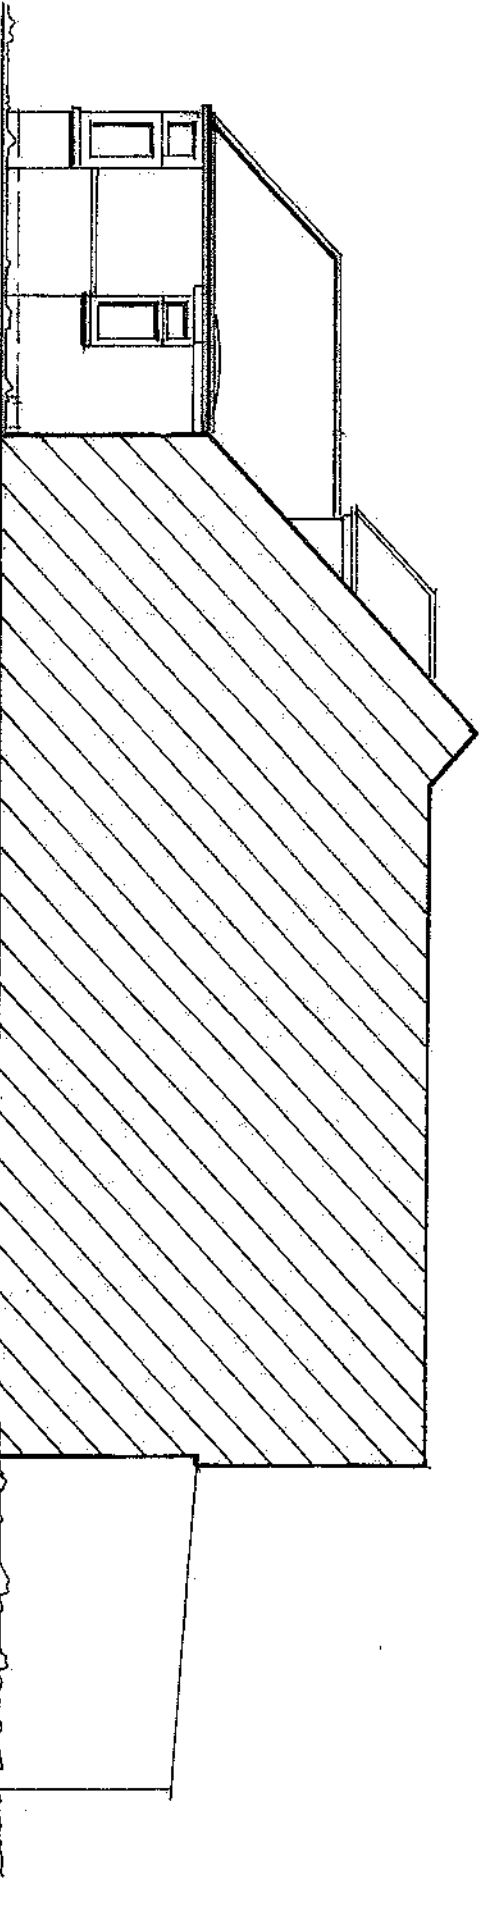

SIDE

PROPOSED EXTENSIONS AT:
8 BEECHWOOD AVENUE, WATERLOOVILLE,
PO7 7LR.
PROPOSED ELEVATIONS
DRG. No. 03/22/BA - 8
SCALE: 1/100, PAPER SIZE: A4.
FOR ACCURACY SPECIFIC MEASUREMENTS
MUST BE TAKEN ON SITE AND NOT SCALED
OFF THE DRAWING.