



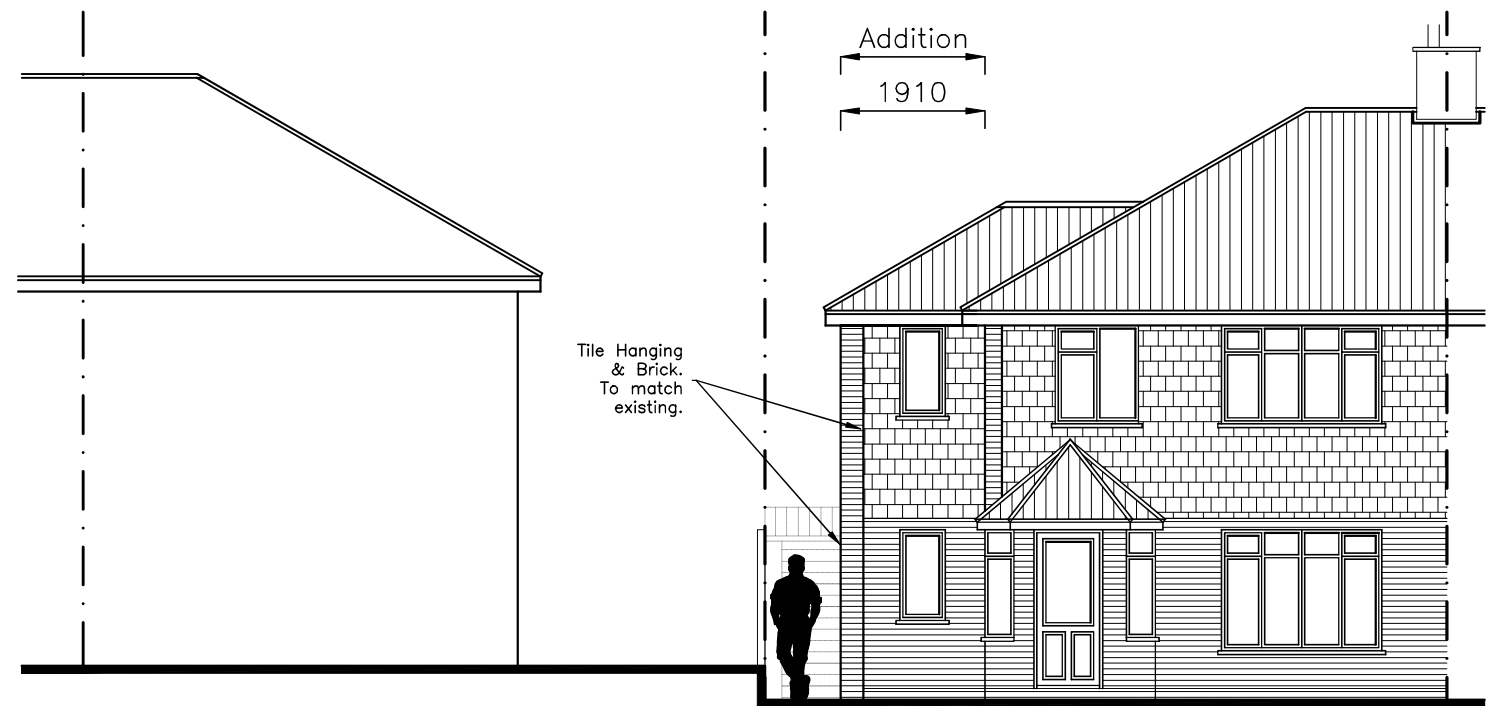

No.8

No.10

South East Elevation

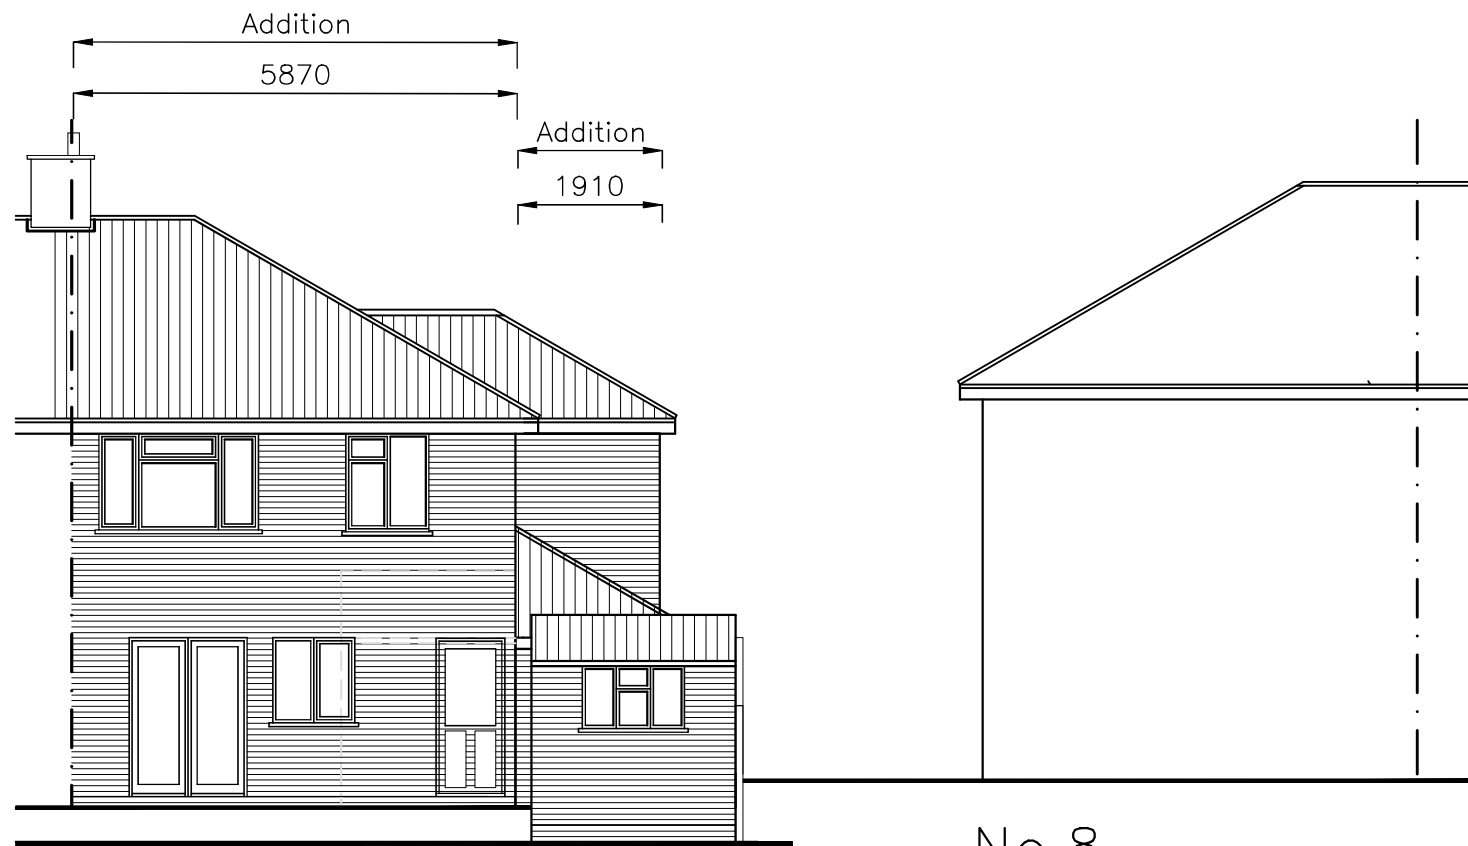

No.10

No.8

North West Elevation

CAD

Critchley Architecture And Design Ltd.
Contact: 02392 474 919 | info@caad.online
The Old Brewery, 15E South Street, Havant, PO9 1BU

Proposed
Elevations

Revisions

- a) Note/Date/Initial
- b)
- c)
- d)

10 Belmont Grove,
Bedhampton,
Havant,
PO9 3PU

Scale A1=1:50, A3=1:100
Drawn SAR/LNR
Date 14/09/2021

21063-511 0

10m

20m

30m

40m