


SOUTH

EAST

3500

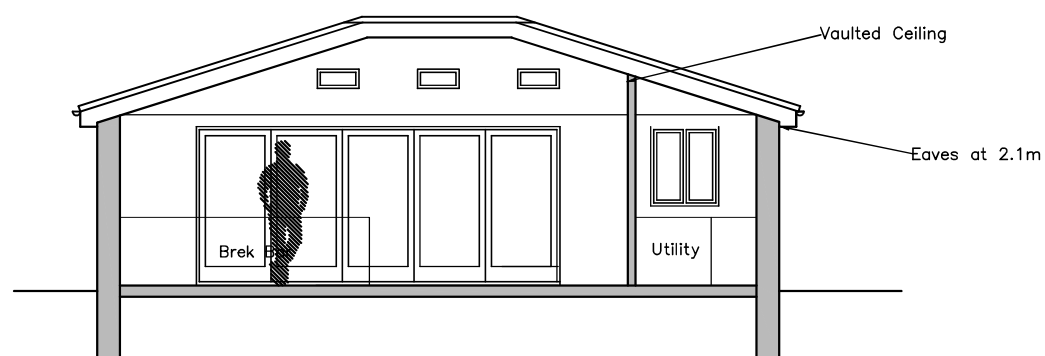


INTERNAL ELEVATION A-A



7785

NORTH

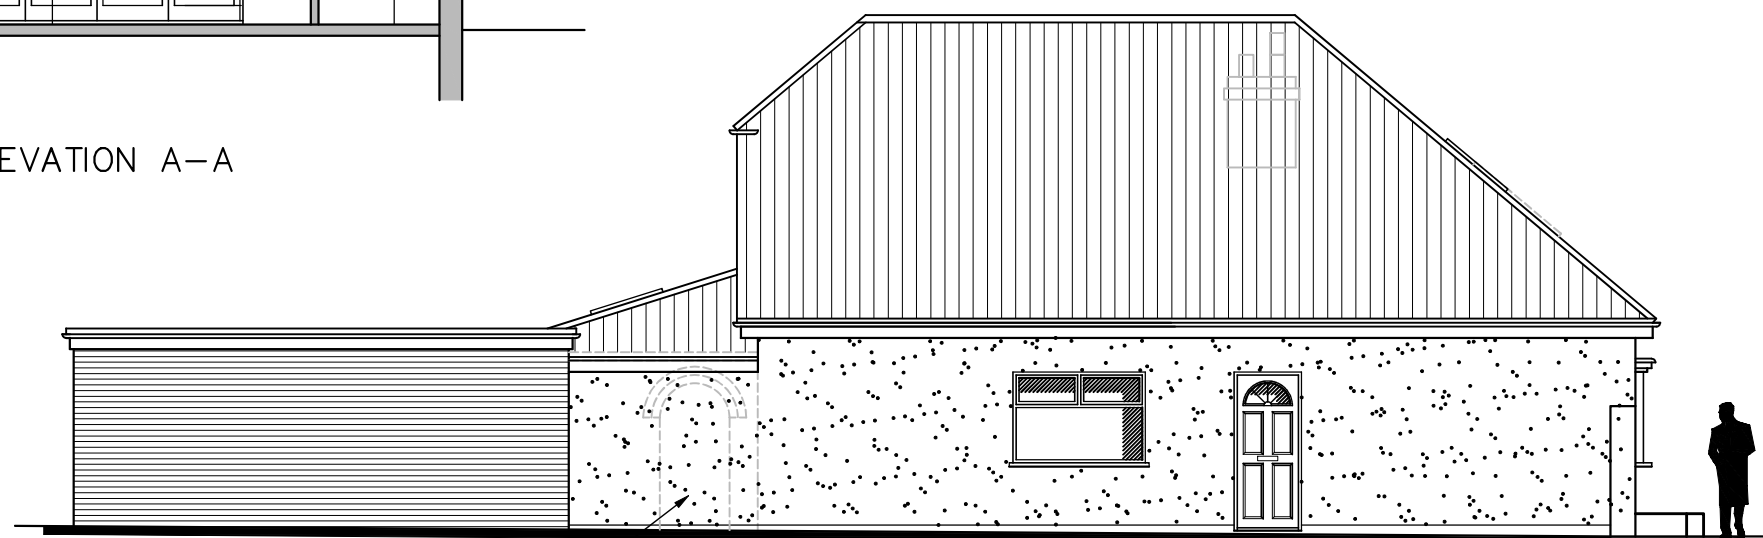

WEST

1 New Cut,
Hayling Island,
Hampshire,
PO11 0ND

PROPOSED ELEVATIONS

Revisions a) Client Alteration 28/09/21 CAL
b) Alteration 29/09/2021 CAL
c)
d)

CAD

Critchley Architecture And Design
Contact: 02392 474 919 | info@caad.online

The Old Brewery, 15E South Street, Havant, PO9 1BU



Scale A3 = 1:100
Drawn JHL
Date 16/07/18

18071-521

B

10m

20m

30m

40m