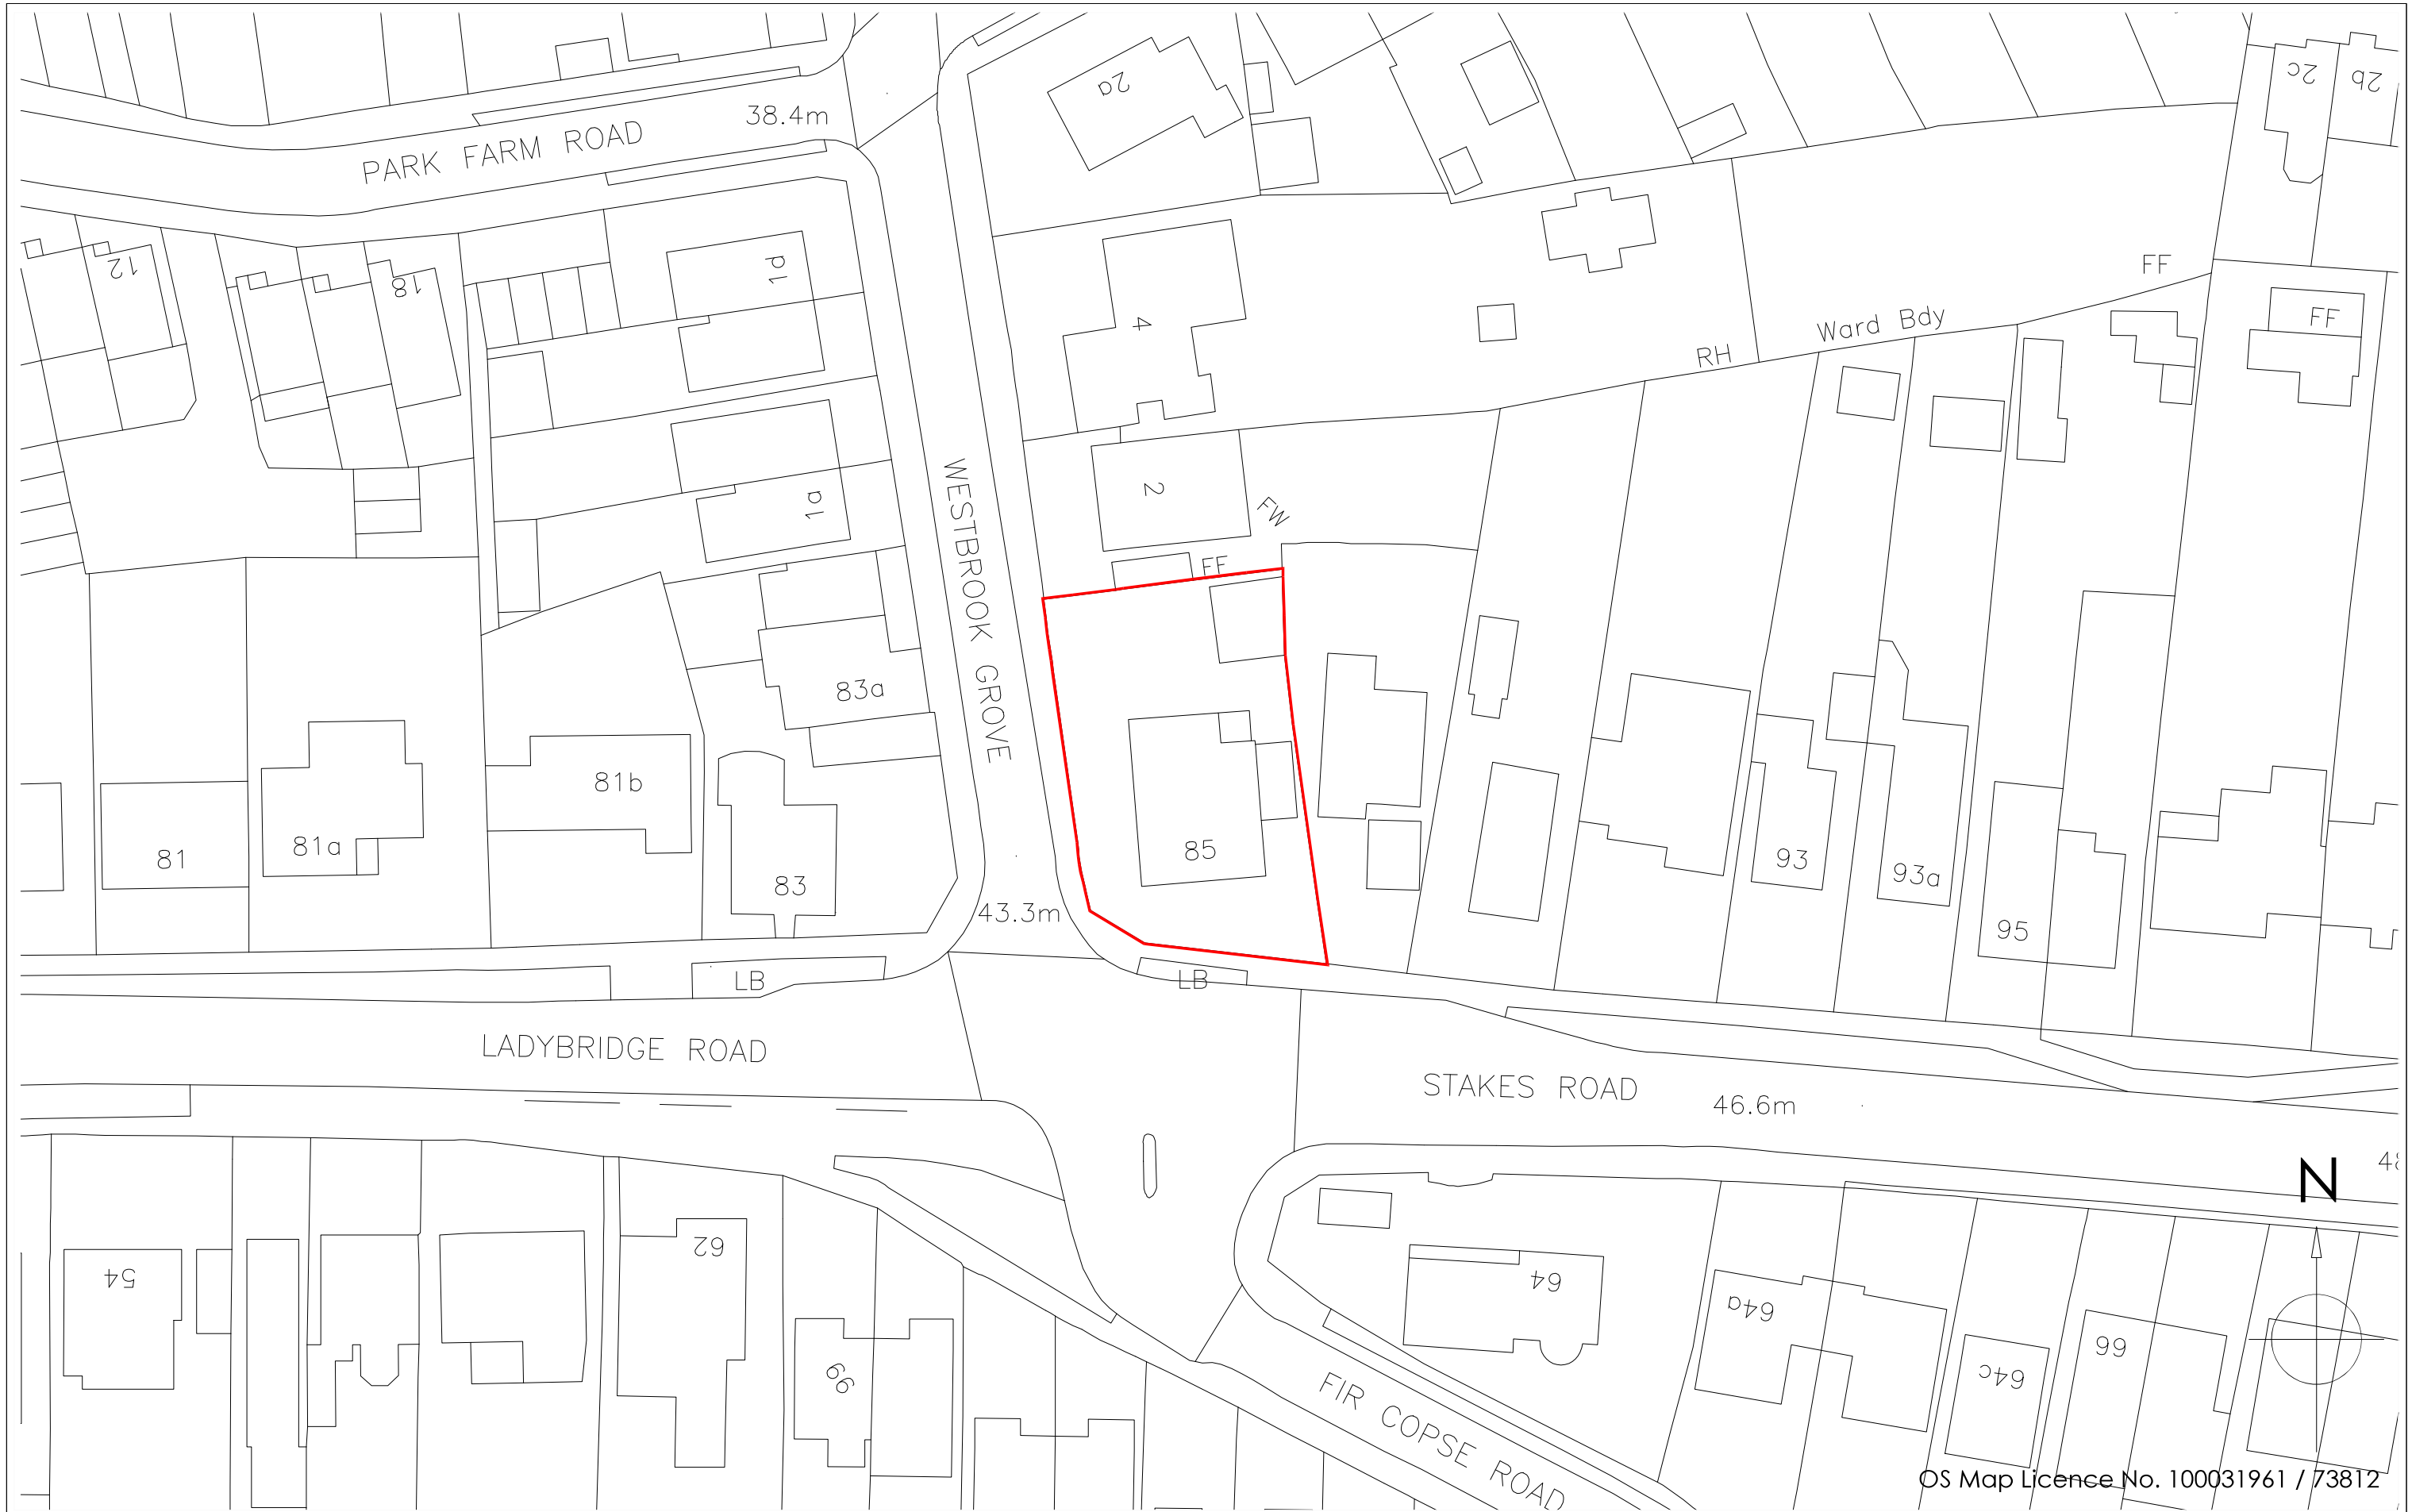


OS Map Licence No. 100031961 / 73812

Copyright is reserved by GBS Designs and is issued on the condition that it is not copied or disclosed by or to any unauthorised persons without prior consent in writing from GBS Designs.

All dimensions to be checked on site

All structural elements to be specified by a suitably qualified structural engineer.

REV	DESCRIPTION	DRAWN	DATE
-	Initial design	JLR	16.03.21
A	Revisions to initial proposed drawings	GBS	06.07.21
B	Changes to new rear porch and dormers to both sides	GBS	19.08.21

Scale Bar

0 5 10 15 20 25

Drawing Ref: 85STAKESRD 13

Scale at A1: N/A

Scale at A3: 1:500

Date: 16 MAR 2021

Drawn by: JLR/GBS

Drawing Title: 85 Stakes Road, Widley, Waterlooville, Hampshire, PO7 5NR.

gbs designs
CAD - ARCHITECTURE - DESIGN
6 Shillinglee Waterlooville
Hampshire PO7 5RW
Tel 023 9225 8315
www.gbsimages.co.uk