


1c Beach Road - Single Story Extension - Location Plan

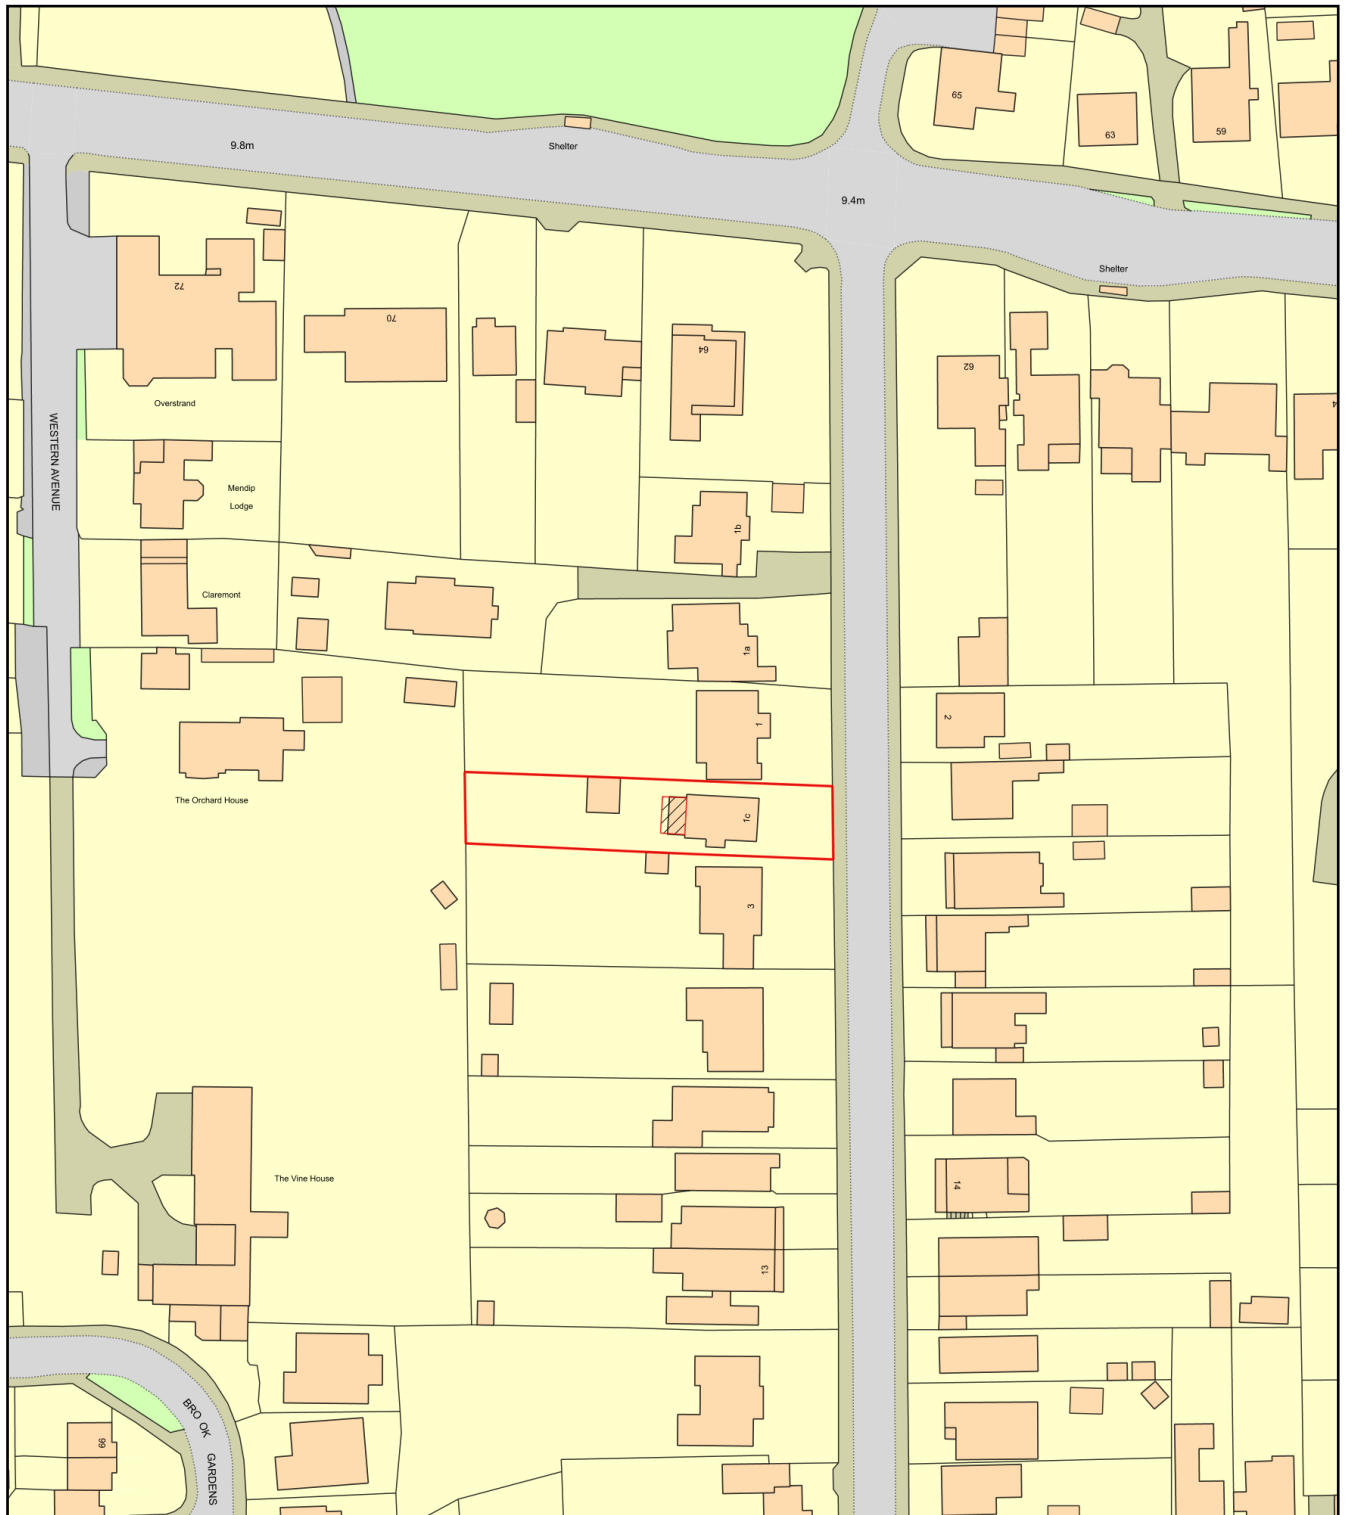

0 50
Metres



Plan Produced for: Sarah Jane Walker

Date Produced: 10 Mar 2022

Plan Reference Number: TQRQM22069082238890

Scale: 1:1250 @ A4