

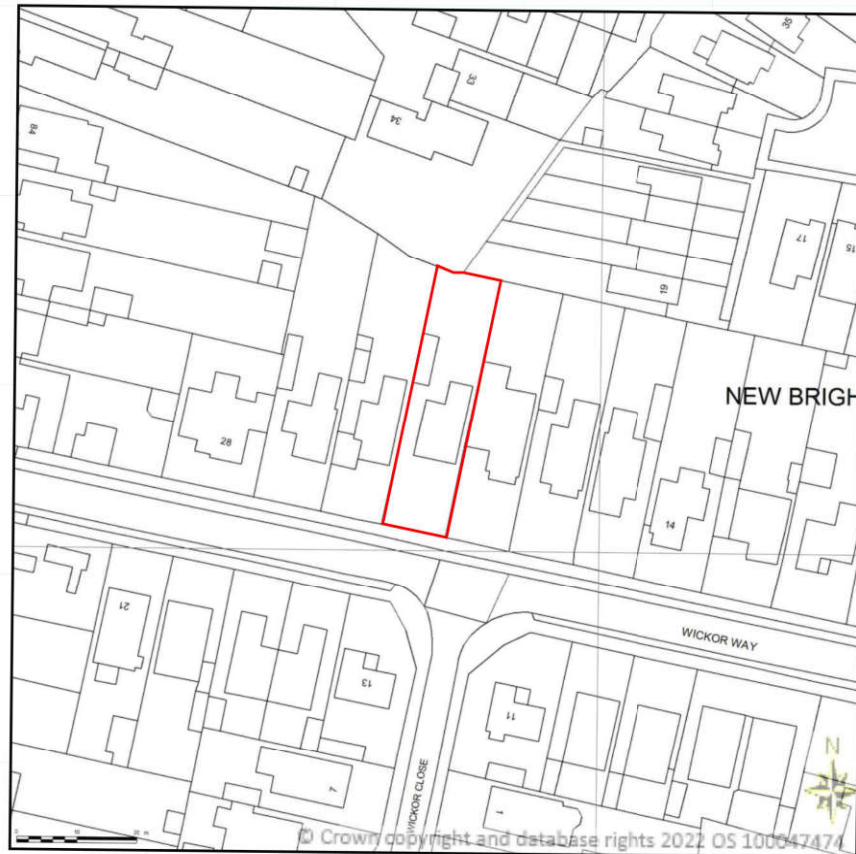


MR+MRS BULLOCK 22 WICKOR WAY EMSWORTH HAVANT PO10 7RE	PLANNING APPLICATION: SINGLE STOREY REAR , SIDE AND FRONT EXTENSION WITH SECOND STOREY REAR AND SIDE EXTENSIONS. SCALE 1:100/200/1250	DATE: 18/12/22
---	--	-------------------

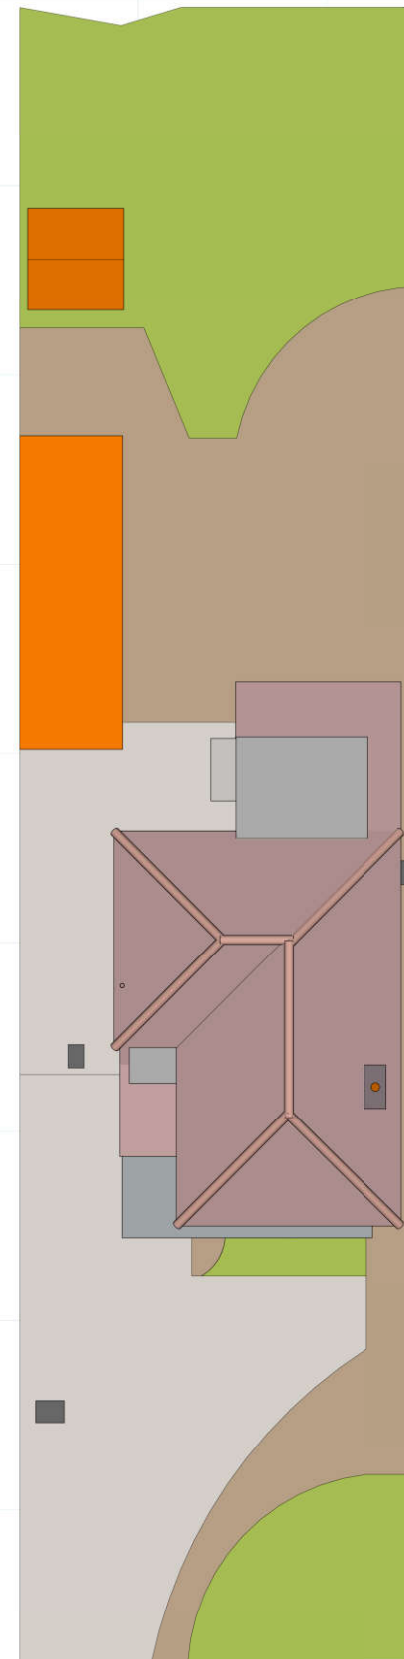

EXISTING BLOCK PLAN
SCALE 1:200

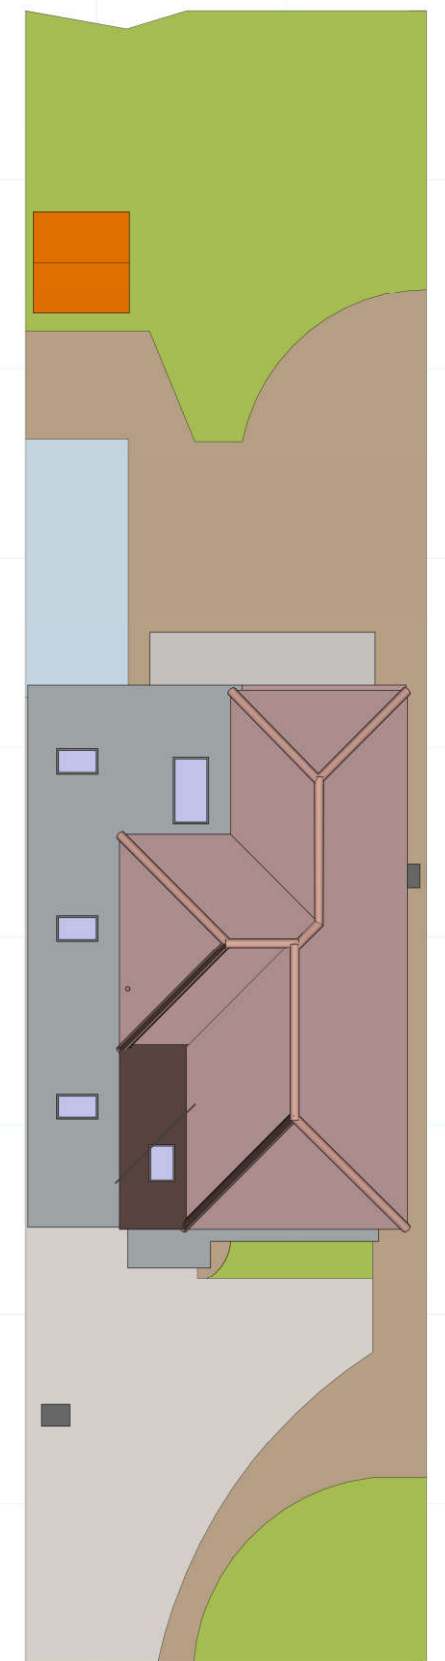

PROPOSED BLOCK PLAN
SCALE 1:200