




PROPOSED FIRST FLOOR PLAN

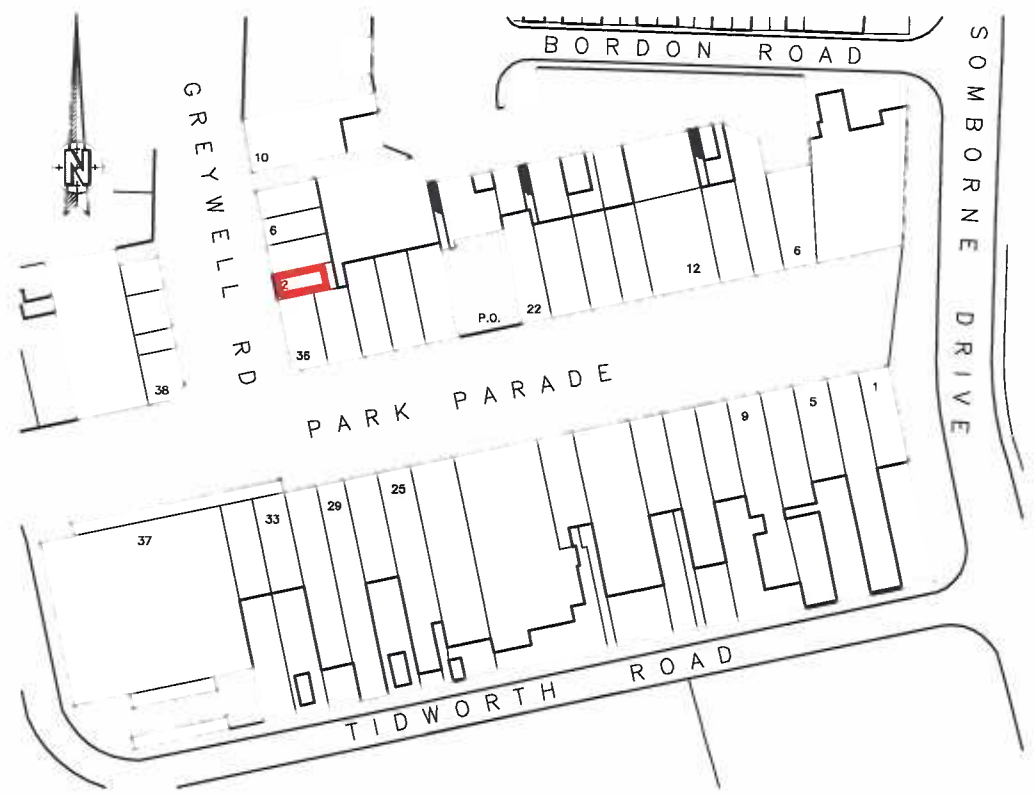


LOCATION PLAN 1:1250@A3

0m 10m 20m 30m 40m 50m

K.A.D. Licensed O.S. No. 100047482

0m 1m 2m 3m 4m 5m 6m 7m 8m 9m 10m

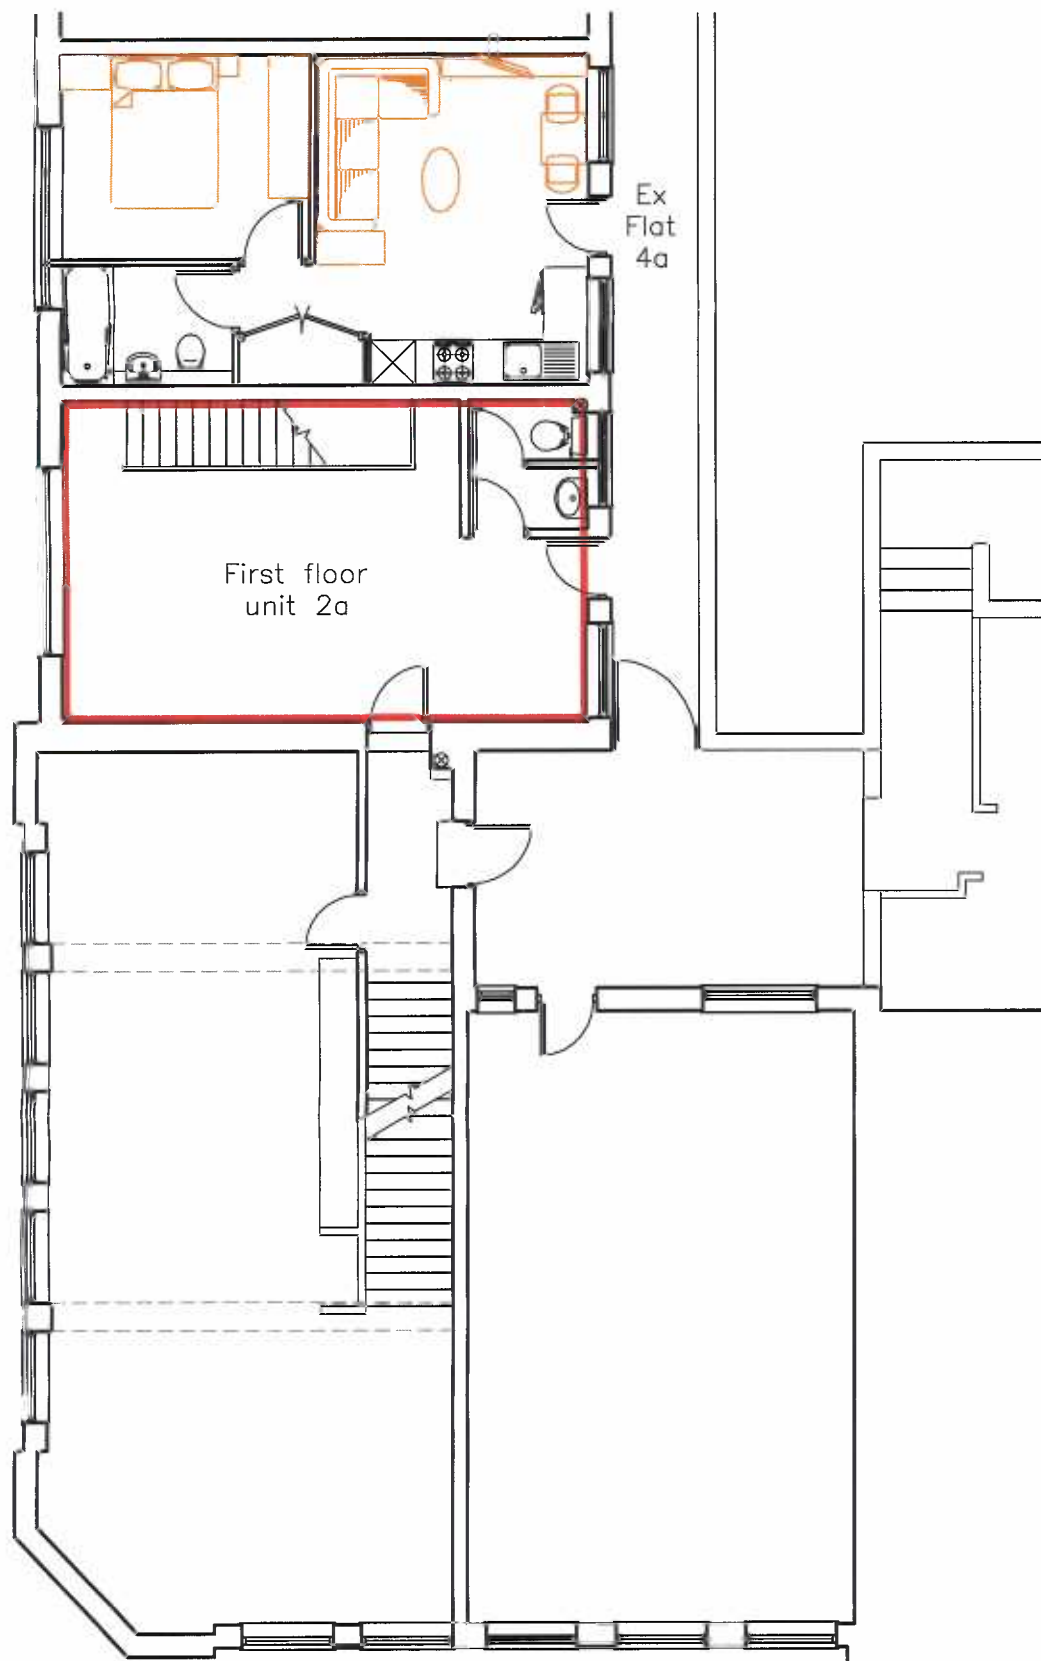

EXISTING FIRST FLOOR PLAN



Rev	Revision	By	Date

K NIGHT ARCHITECTURAL DESIGN

K.A.D. Ltd.
The Gatehouse, Admirals Wood
7 Coldeast Way
Salisbury Green
Southampton
SO31 7AT
m: 07801 348 479
t: 01489 660 194
e: ian@k-a-d.co.uk

Client **SOUTH HAMPSHIRE PROPERTIES LTD**

Project **FIRST FLOOR UNIT 2A GREYWELL ROAD**

Drawing **PROPOSED CHANGE OF USE**

Scale **1:100@A3** Date **DEC 2015**

Project no.	Sequential	Bldg/Floor	Detail	Rev
KAD	01	A	COU	.

HAVALI
DEVELOPMENT
18 DEC 2015