


64, Bedhampton Way, Havant, Hampshire, PO9 2DP

Scale 1:1250

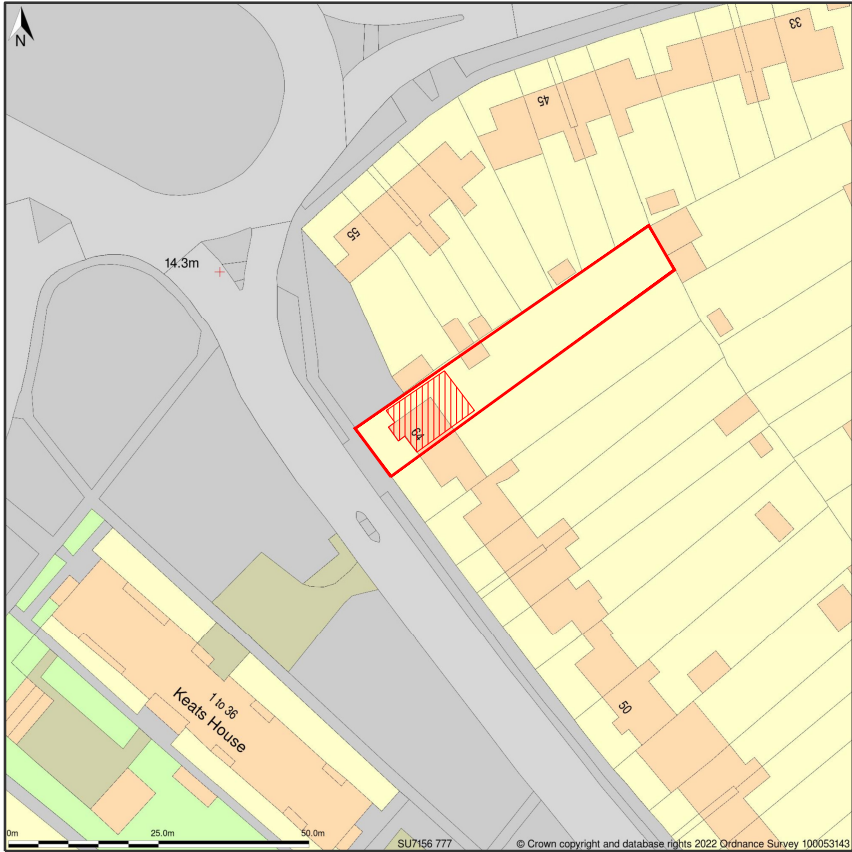

General Notes

This drawing to be read in conjunction with all standard details and specifications. All dimensions to be verified on site. All works to comply with current building regulations.

- 1) This drawing is the copyright of Rosenthal Architectural Services and cannot be reproduced without written authority.
- 2) This drawing should be considered preliminary, as it may form part of a planning application and / or be subject to building regulation approval. No building work should commence until the relevant approvals as required by law have been obtained.
- 3) This drawing if appropriate should be read in conjunction with the structural engineers drawings and calculations and the building regulation specification. Any discrepancies found between associated documentation should be notified immediately in writing to Rosenthal Architectural Services for clarification prior to any building work and / or any off-site fabrication work being carried out.
- 4) Whilst every effort has been made to identify existing visible underground drainage / services, these are assumptions and it is the contractor's responsibility to ensure a survey is carried out to verify and identify any underground drainage / services prior to the carrying out of any excavation work. In some case a build over agreement is needed with the water authority, it is the home owner's responsibility and at the home owner's cost. Any mains sewer found on site is the responsibility of the home owner and at risk of the build being altered or turned down by the water authority.
- 5) Whilst every effort has been made to ensure dimensions are correct, it is the contractors responsibility to check all dimensions on site prior to any building work and / or any off-site fabrication work being carried out.
- 6) All works are to be carried out in accordance with current Building Regulations, British Standards Codes of Practice, Manufacturers recommendations and to the approval of the building control inspector, including the issuance of all requisite notices and the provision of appropriate certificates of testing and commissioning on completion.
- 7) It is the clients responsibility to employ a primary contractor and to ensure all building works is carried out in compliance with current construction design and management (CDM2015) regulations and current health and safety legislation.
- 8) These plans may be subject to planning & building regulation approval or on other statute in law before the commencement of building works.

02	Planning comments incorporated.	pd	21/03/22
Rev	Description	Init	Date

DESIGN



07754 387 664
info@rosenthalarchitectural.co.uk

Client

John & Kirsty

Project/Site Location

64 Bedhampton Way
Leigh Park
Havant, PO9 2DP

Drawing Title

Location Plan

Scale	CAD	Engineer	Approved	Date
1:1250	pkd	LP	LP	Jan 22

Drawing No.	Revision
LOCATION PLAN	02