




HAVANT BOROUGH COUNCIL
30 MAR 2022
RECEIVED

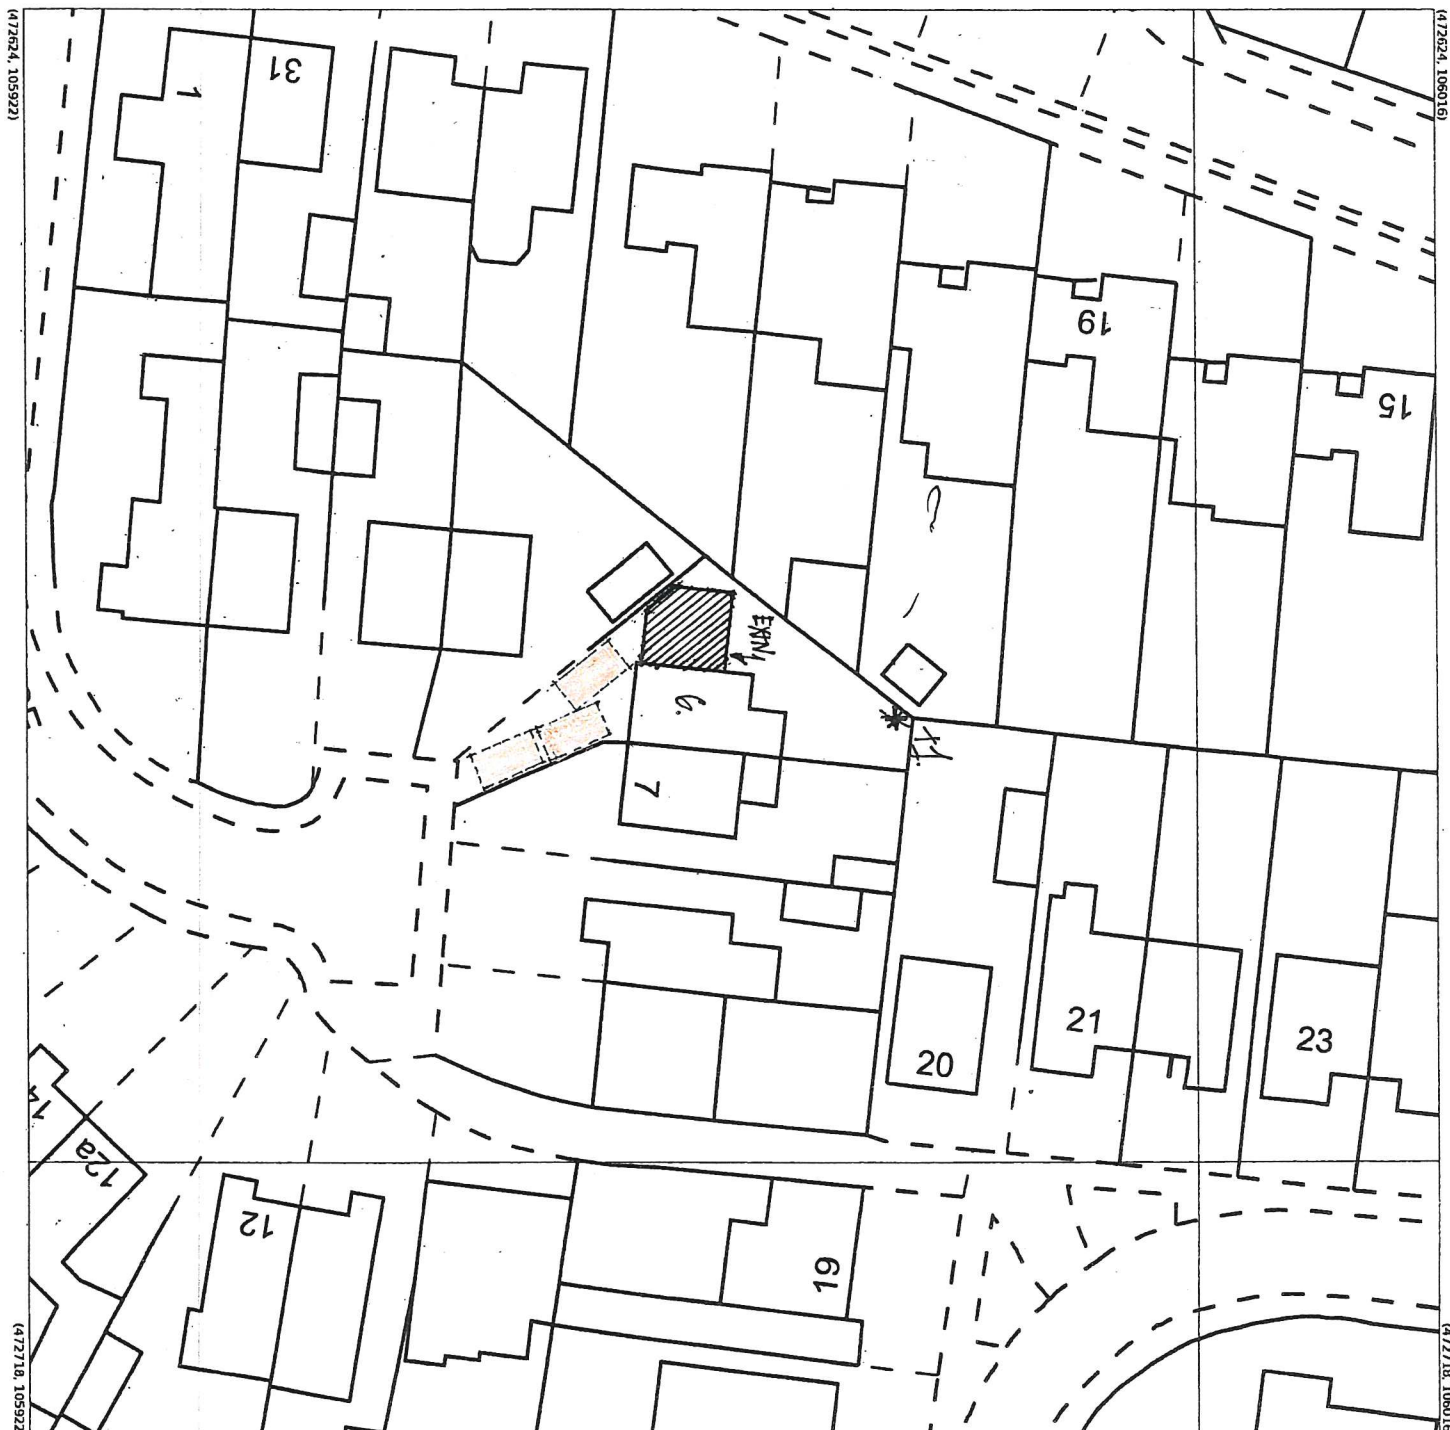

Produced 18 Mar 2022 from the Ordnance Survey MasterMap (Topography) Database and incorporating surveyed revision available at this date.
The representation of a road, track or path is no evidence of a right of way. The representation of features as lines is no evidence of a property boundary.

Supplied by: Latitude Mapping Ltd
Licence: © Crown Copyright and database rights 2022 OS 100038864
Reference: OI1530165
Centre coordinates: 472671 105969

SITE/LOCATION PLAN

PROPOSED SINGLE STOREY SIDE ADDITION. 6, BEDFORD CLOSE, WARBINGTON, HANTS. FOR L. STEVENSON.



Produced 18 Mar 2022 from the Ordnance Survey MasterMap (Topography) Database and incorporating surveyed revision available at this date.
The representation of a road, track or path is no evidence of a right of way. The representation of features as lines is no evidence of a property boundary.

Supplied by: Latitude Mapping Ltd
Licence: © Crown Copyright and database rights 2022 OS 100038864
Reference: OI1530166
Centre coordinates: 472671 105969