


elevation

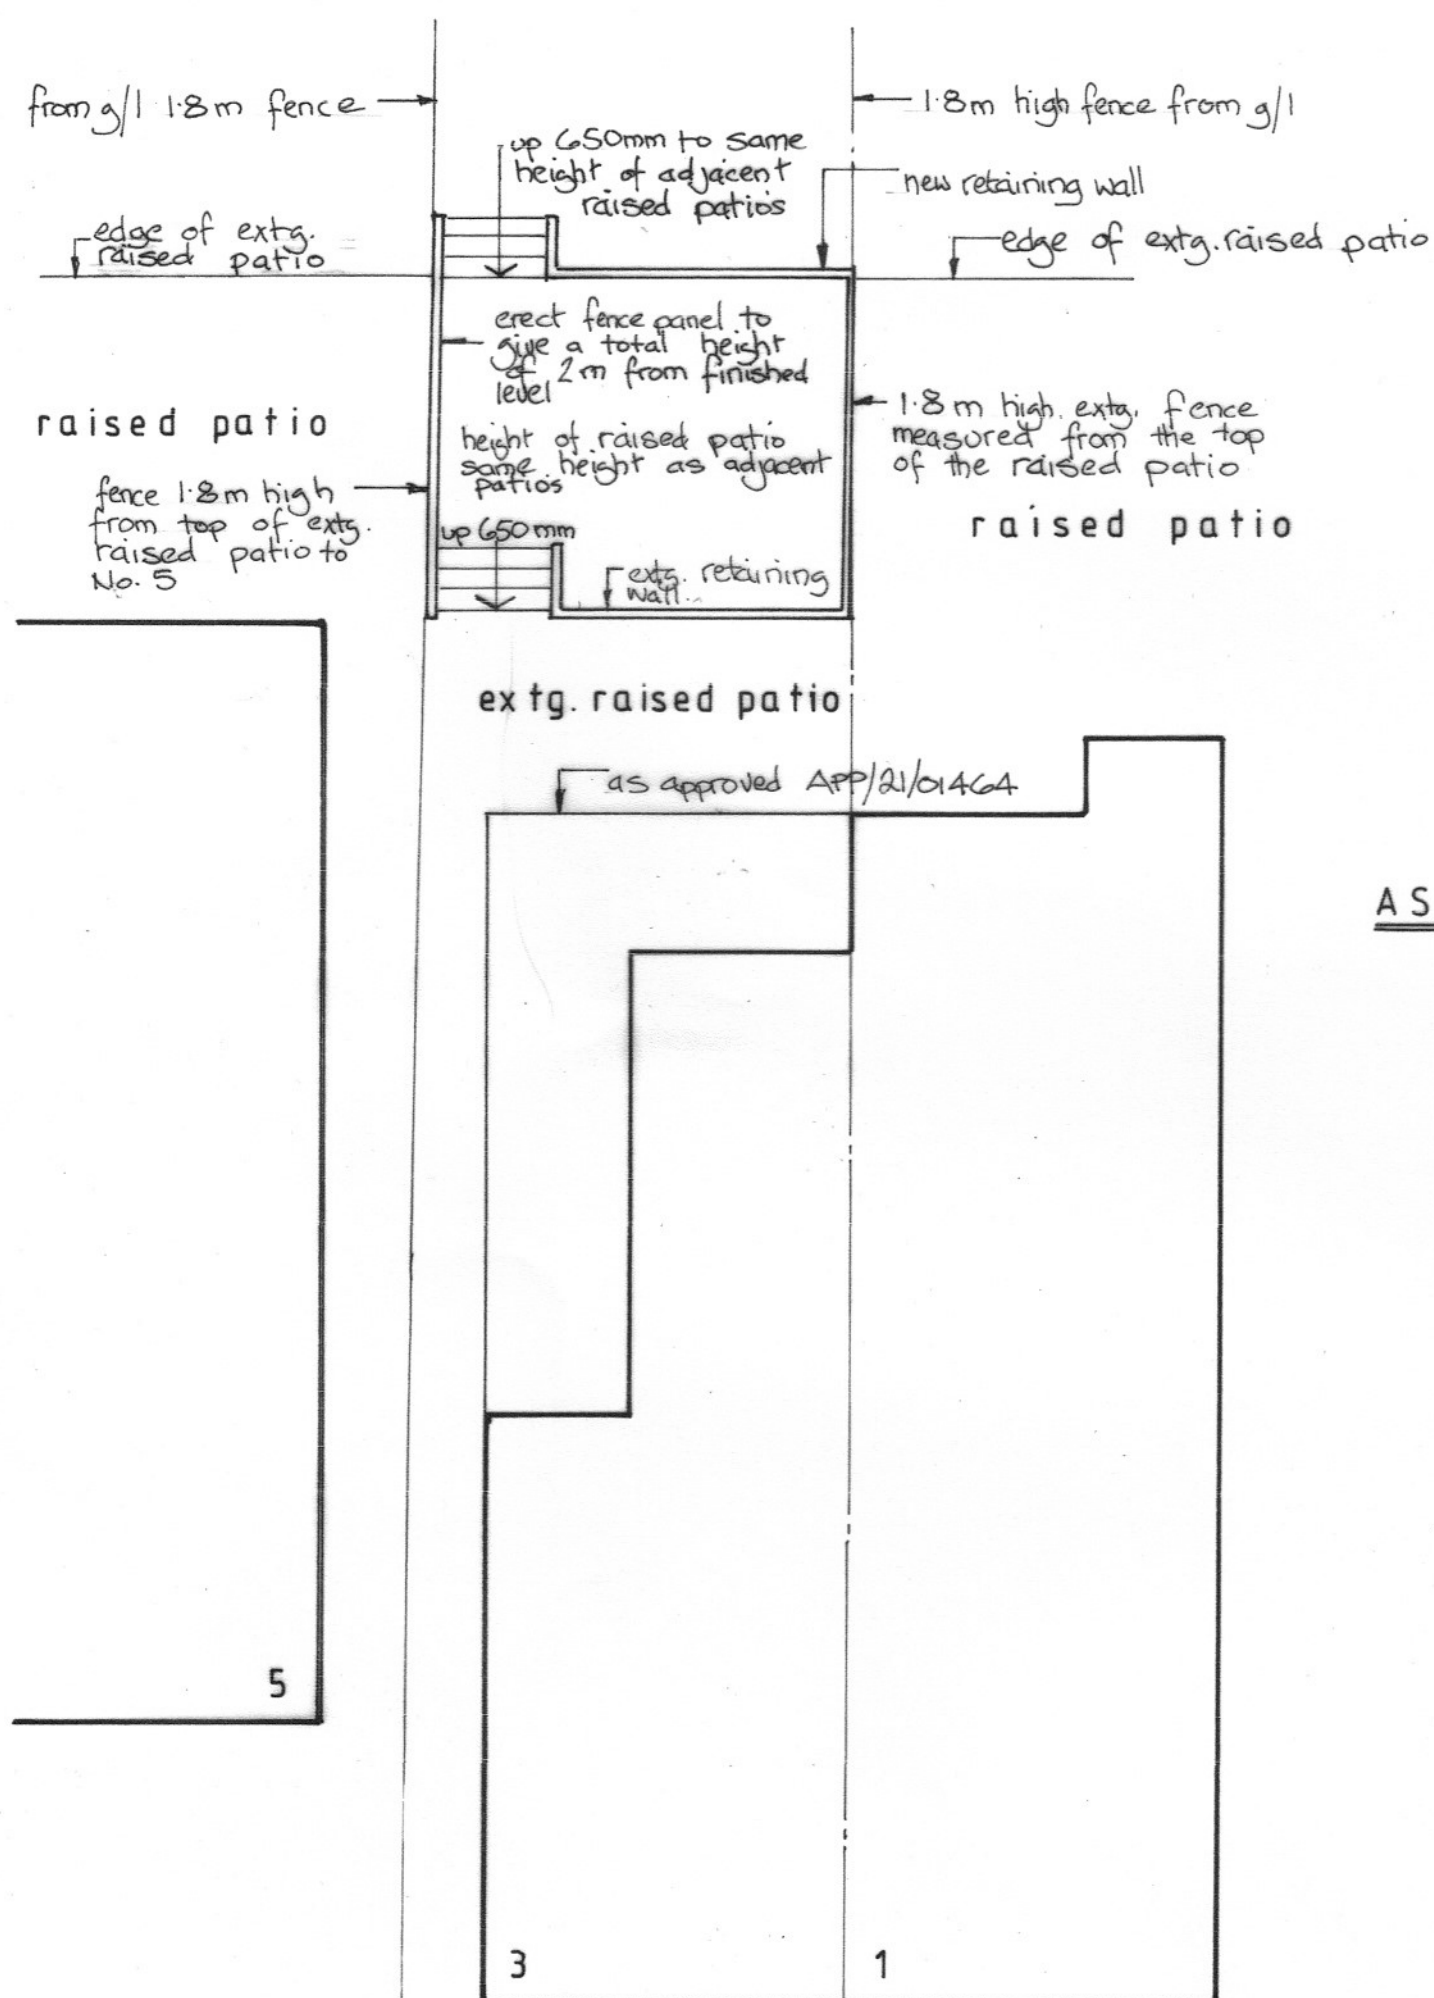

AS PROPOSED

1:100 plan as proposed