


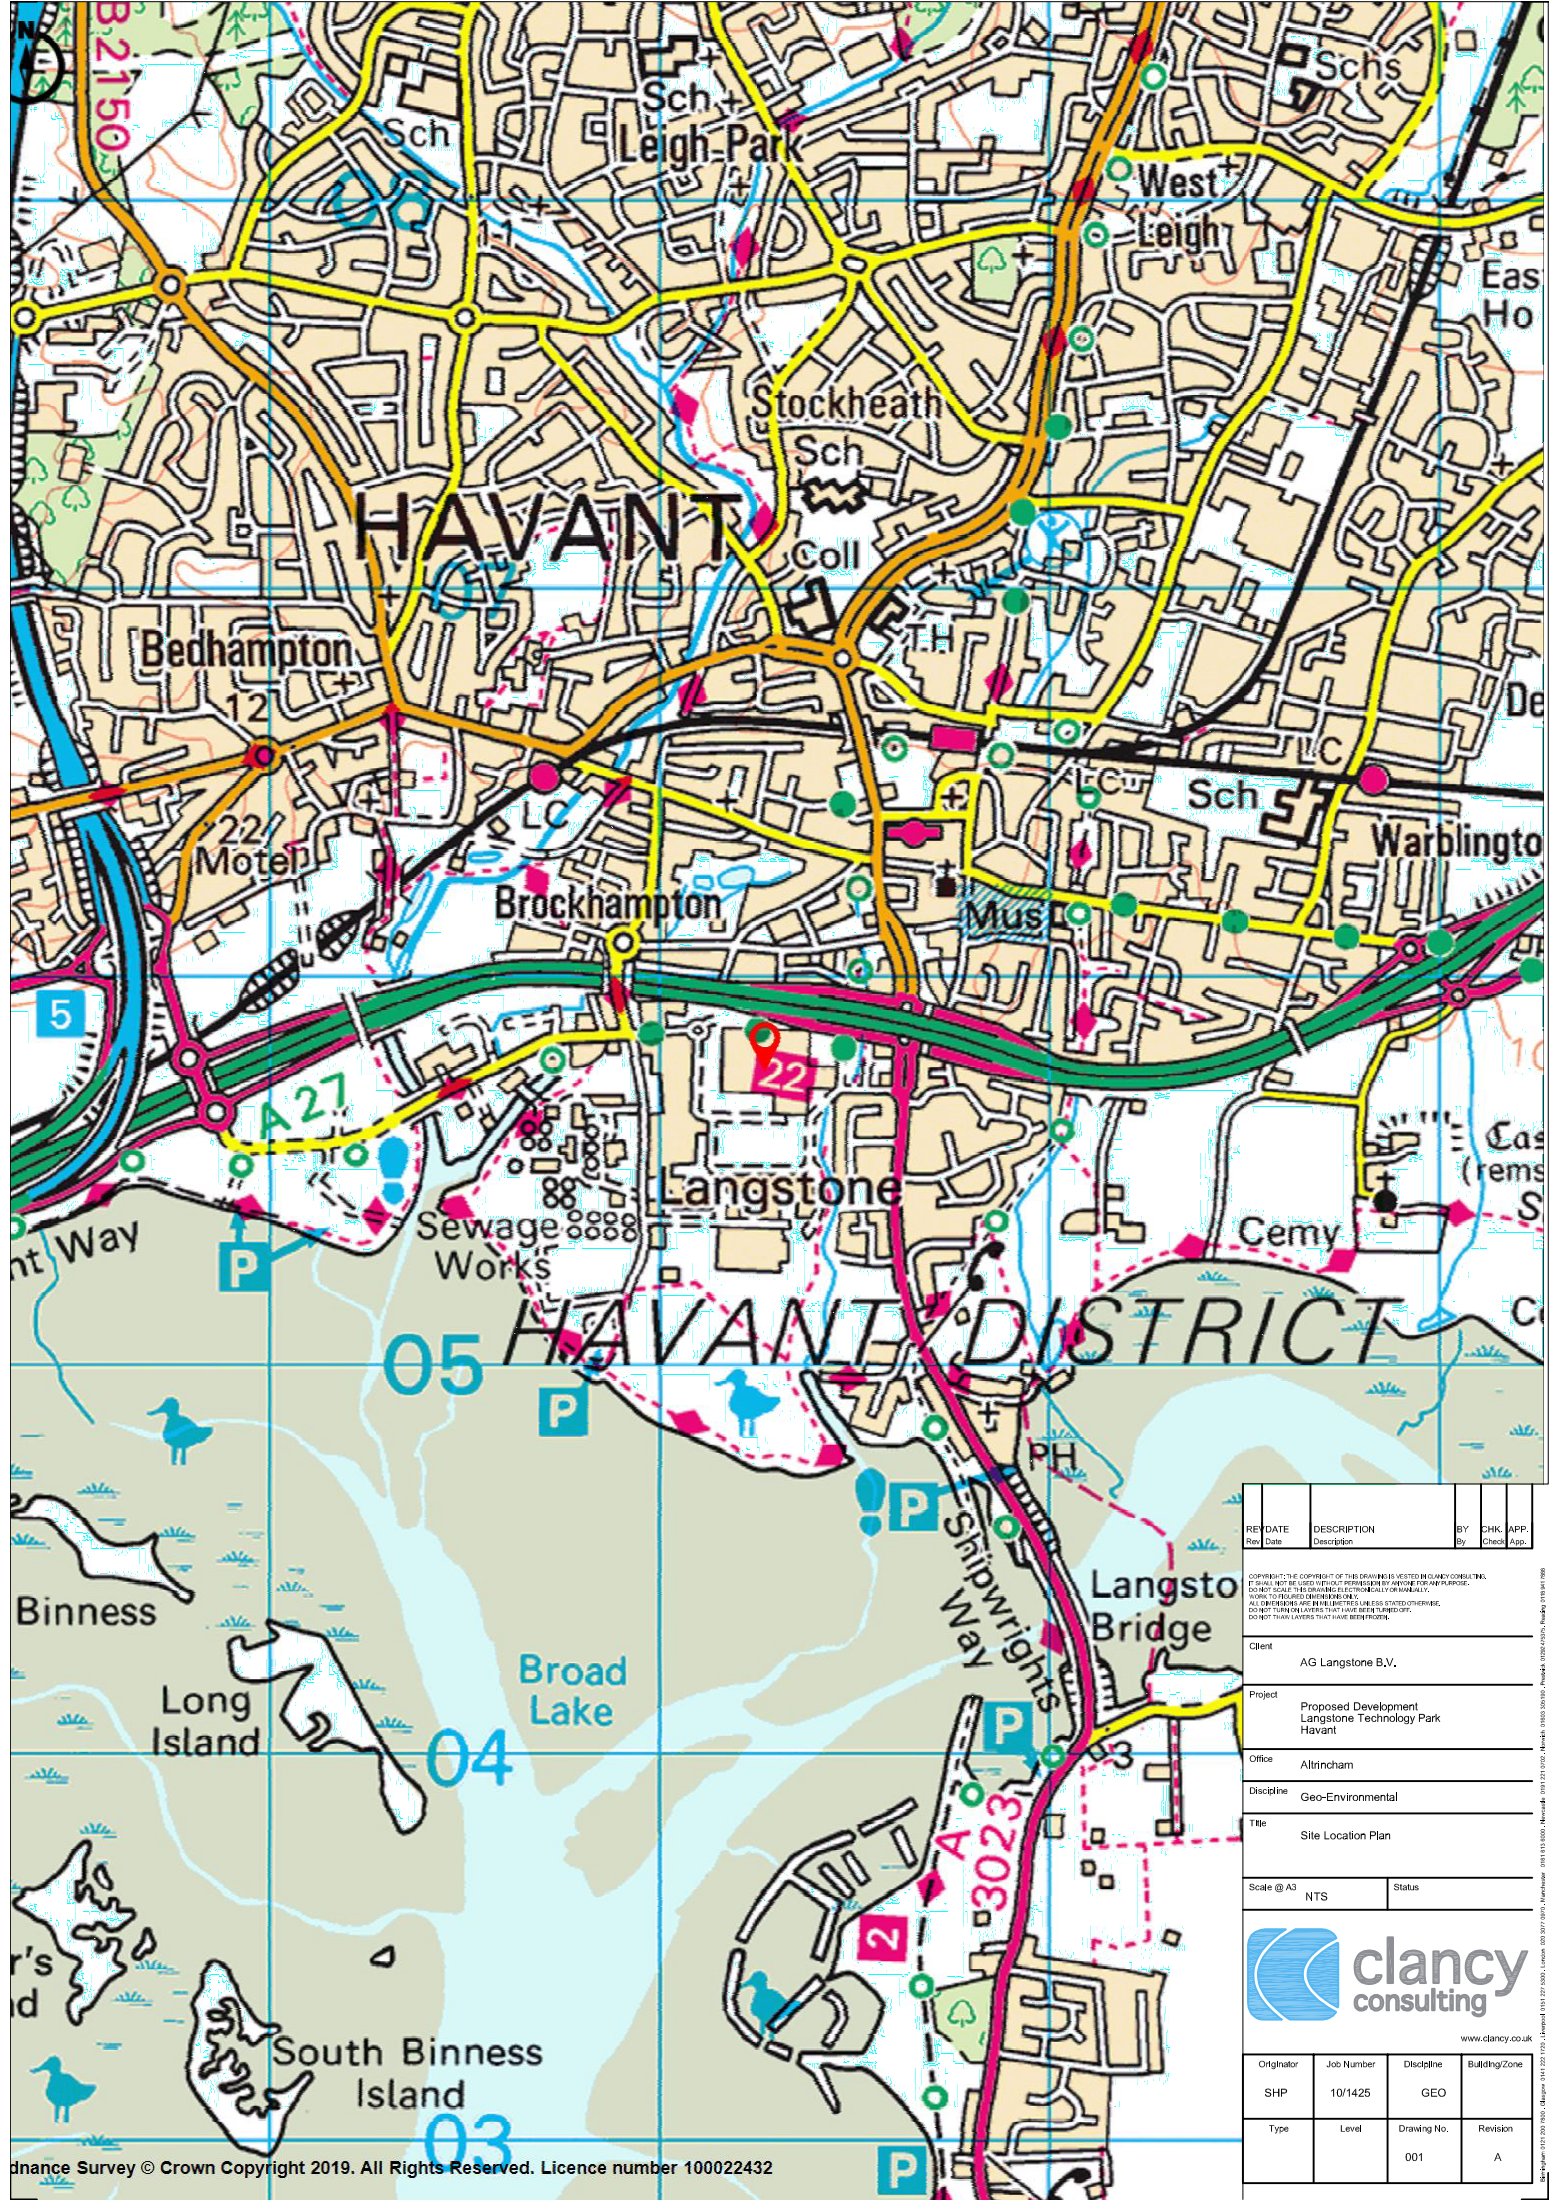

REV	DATE	DESCRIPTION	BY	CHK	APP.

Copyright © the copyright of this drawing is vested in Clancy Consulting. It shall not be used for any other purpose without the written consent of Clancy Consulting. DO NOT SCALE THIS DRAWING ELECTRONICALLY OR MANUALLY. WORK TO DIMENSIONS SHOWN ONLY. ALL DIMENSIONS ARE IN METERS UNLESS OTHERWISE STATED OTHERWISE, DO NOT TURN LAYERS THAT HAVE BEEN TOLERATED. DO NOT TURN LAYERS THAT HAVE BEEN TOLERATED.

Client: AG Langstone B.V.

Project: Proposed Development Langstone Technology Park Havant

Office: Altrincham

Discipline: Geo-Environmental

Title: Site Location Plan

Scale @ A3: NTS Status:

 **clancy consulting**
www.clancy.co.uk

Originator	Job Number	Discipline	Building/Zone
SHP	10/1425	GEO	

Type	Level	Drawing No.	Revision
		001	A