




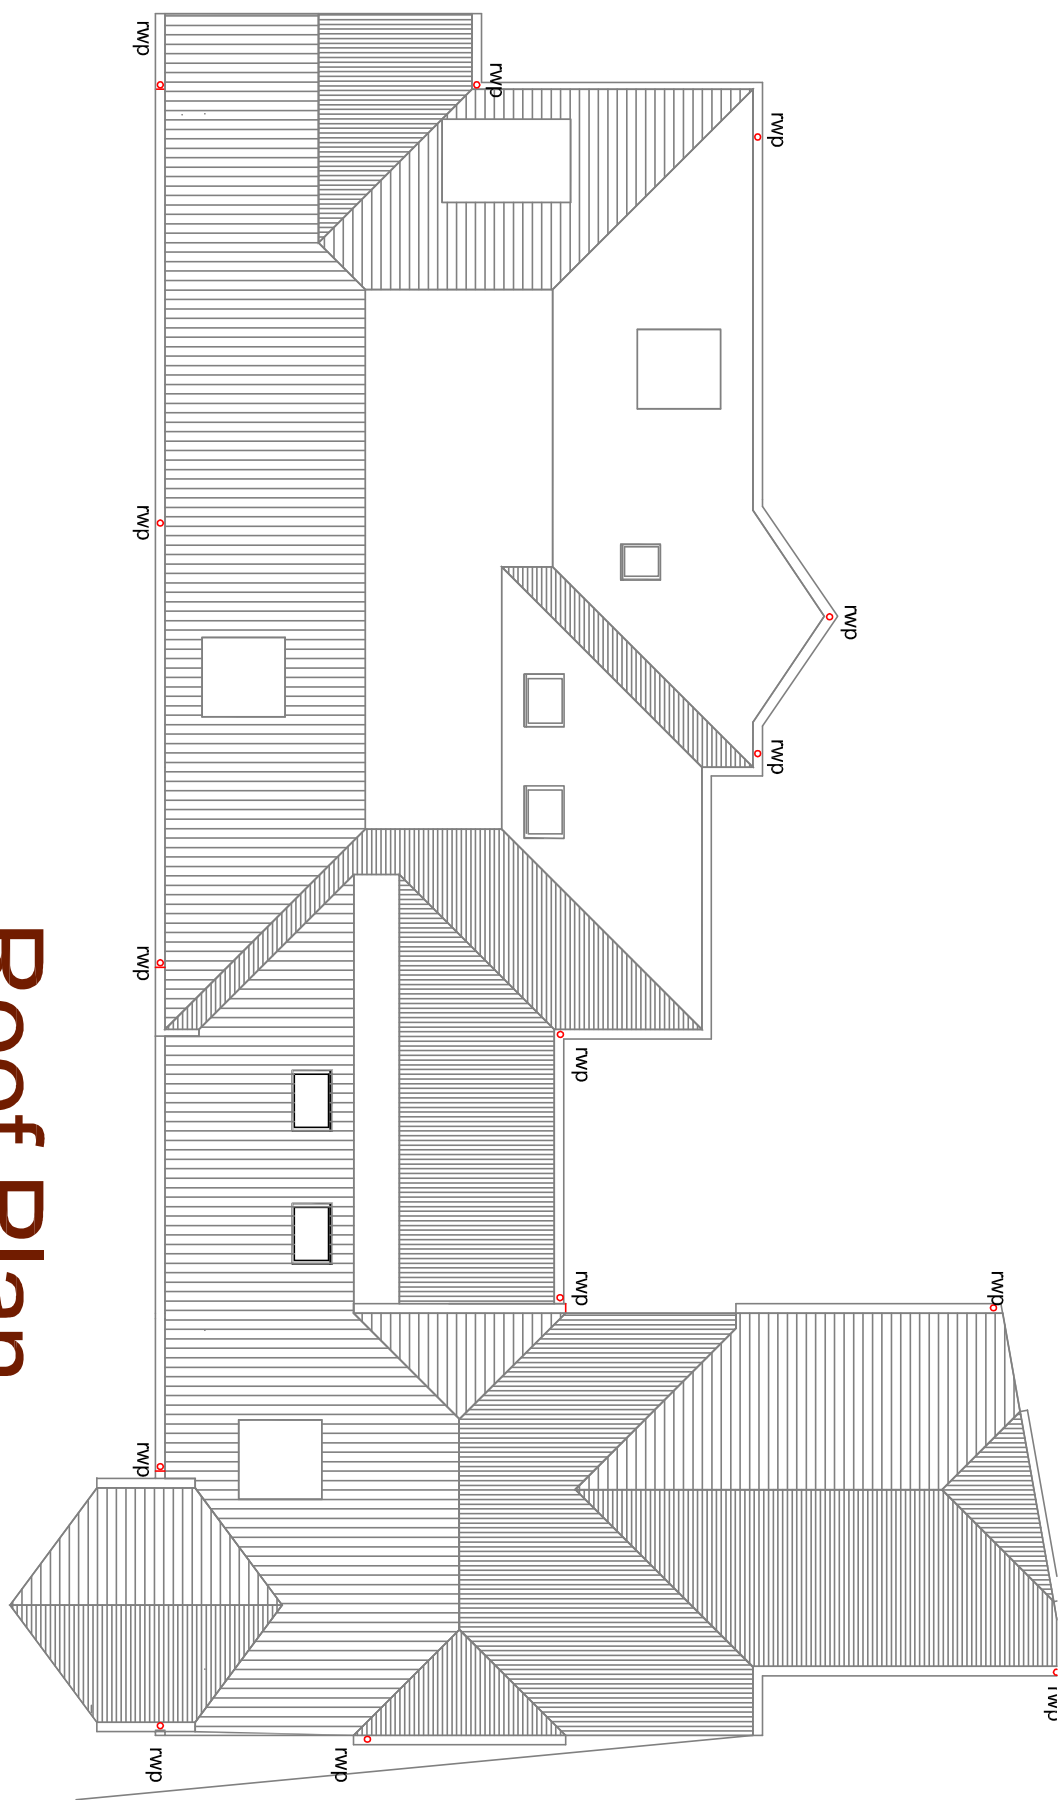



Roof Plan

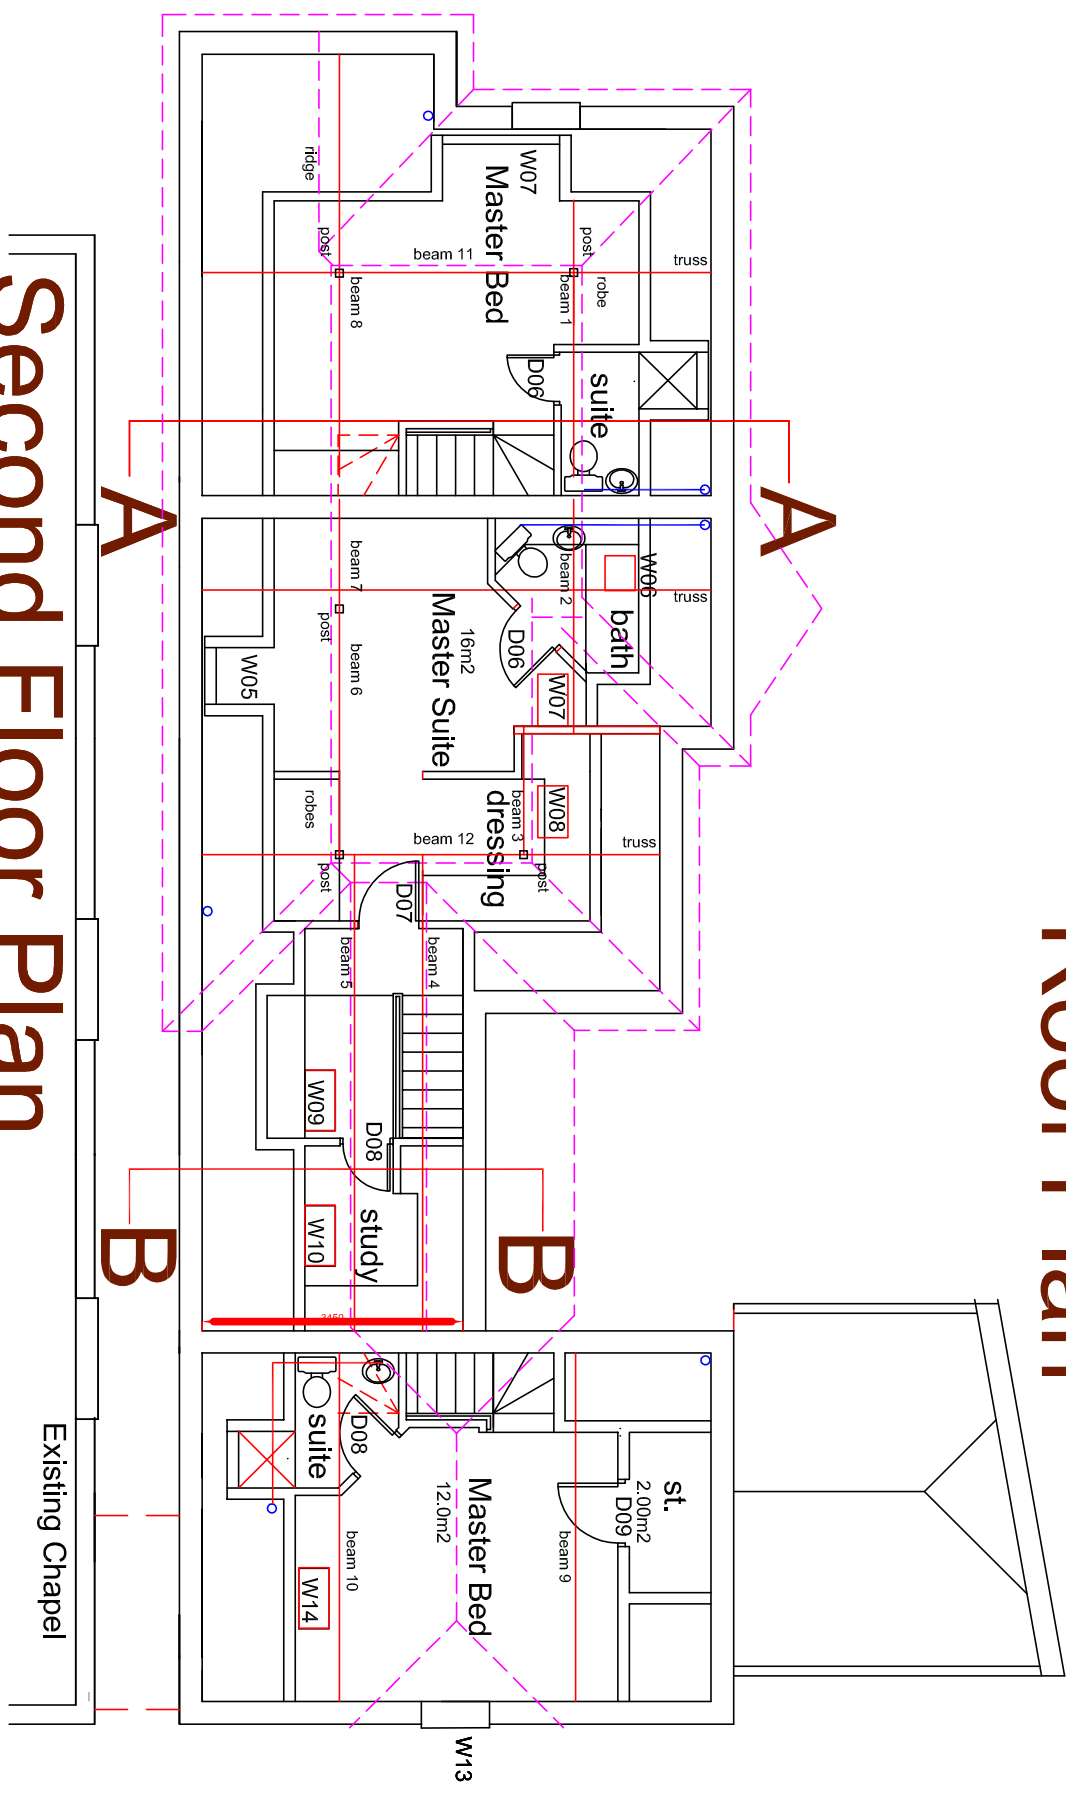


Second Floor Plan

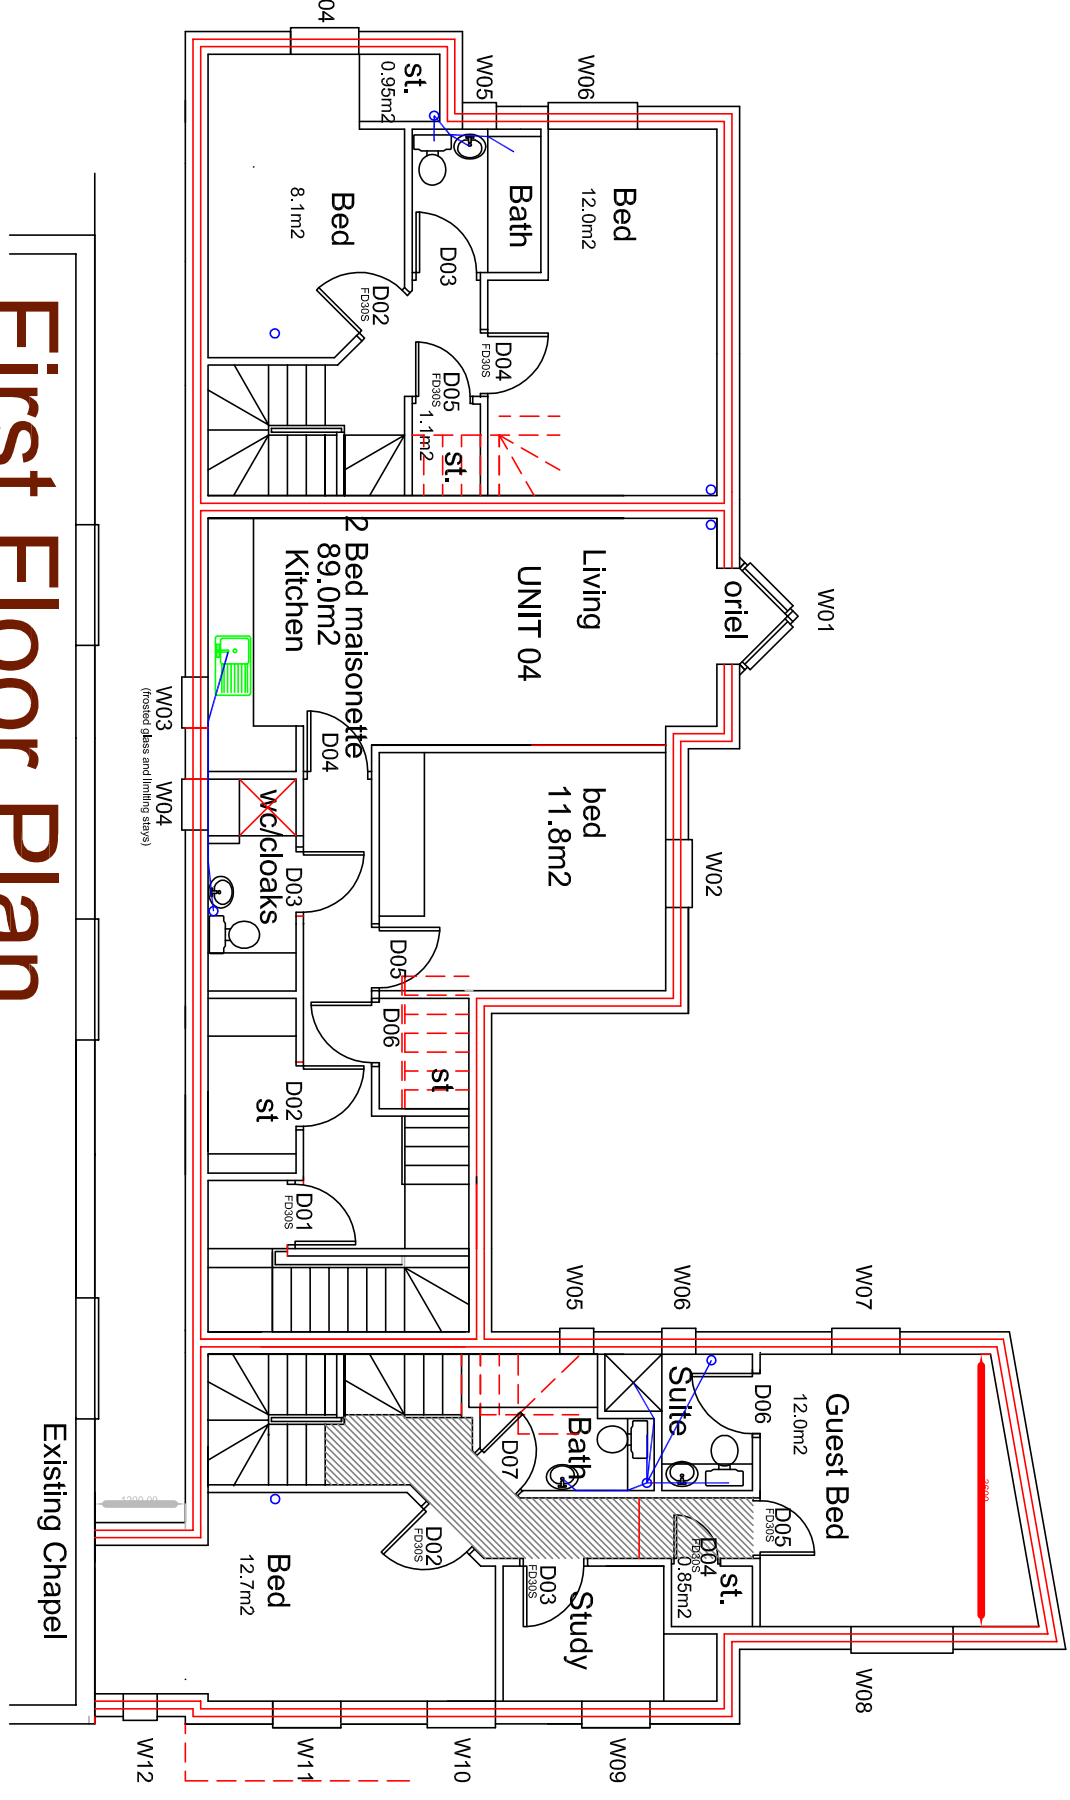


First Floor Plan

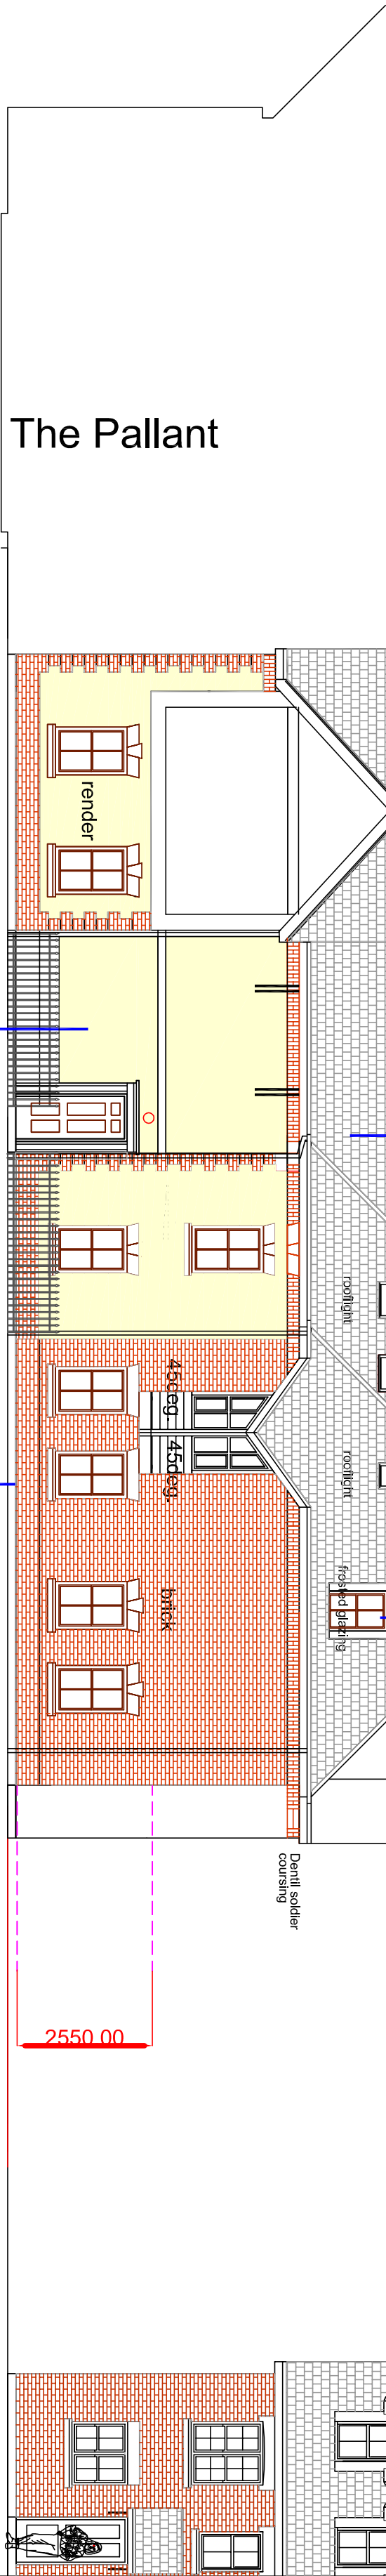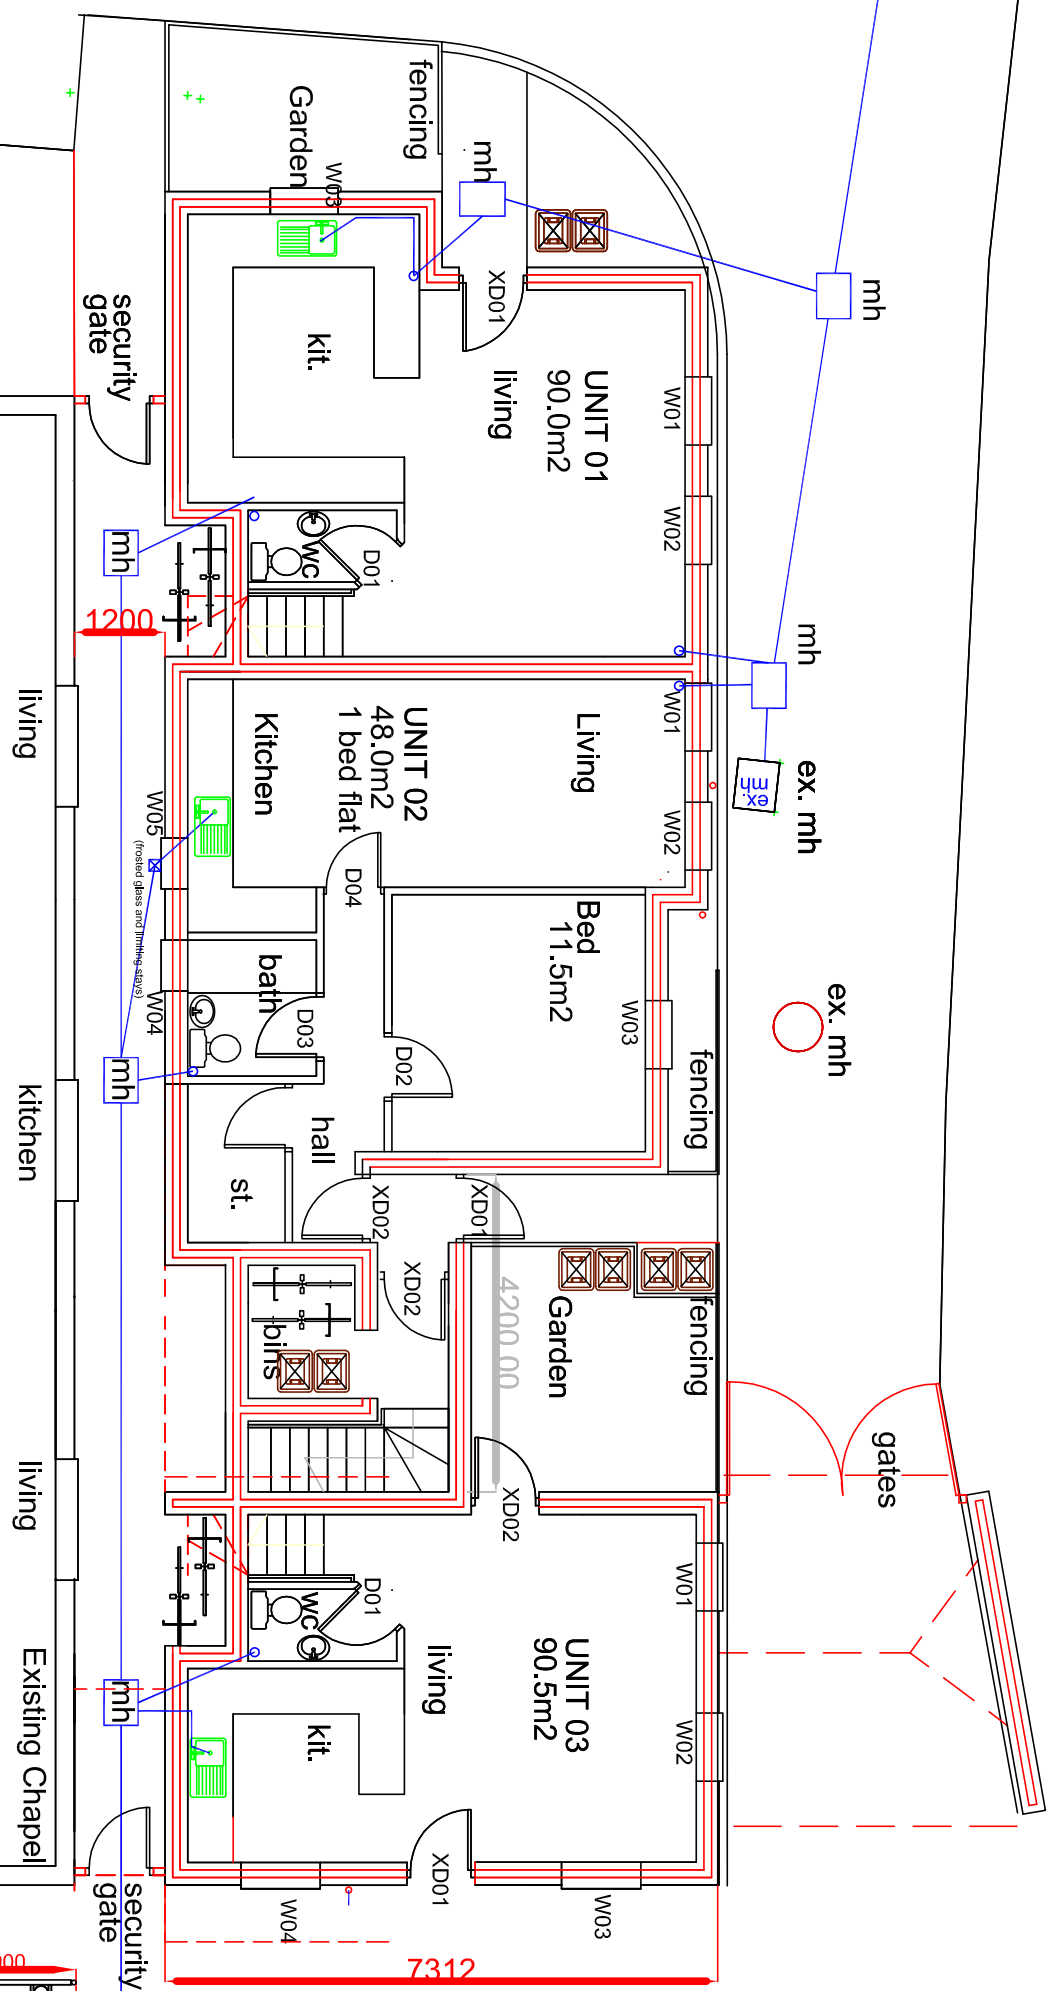


West

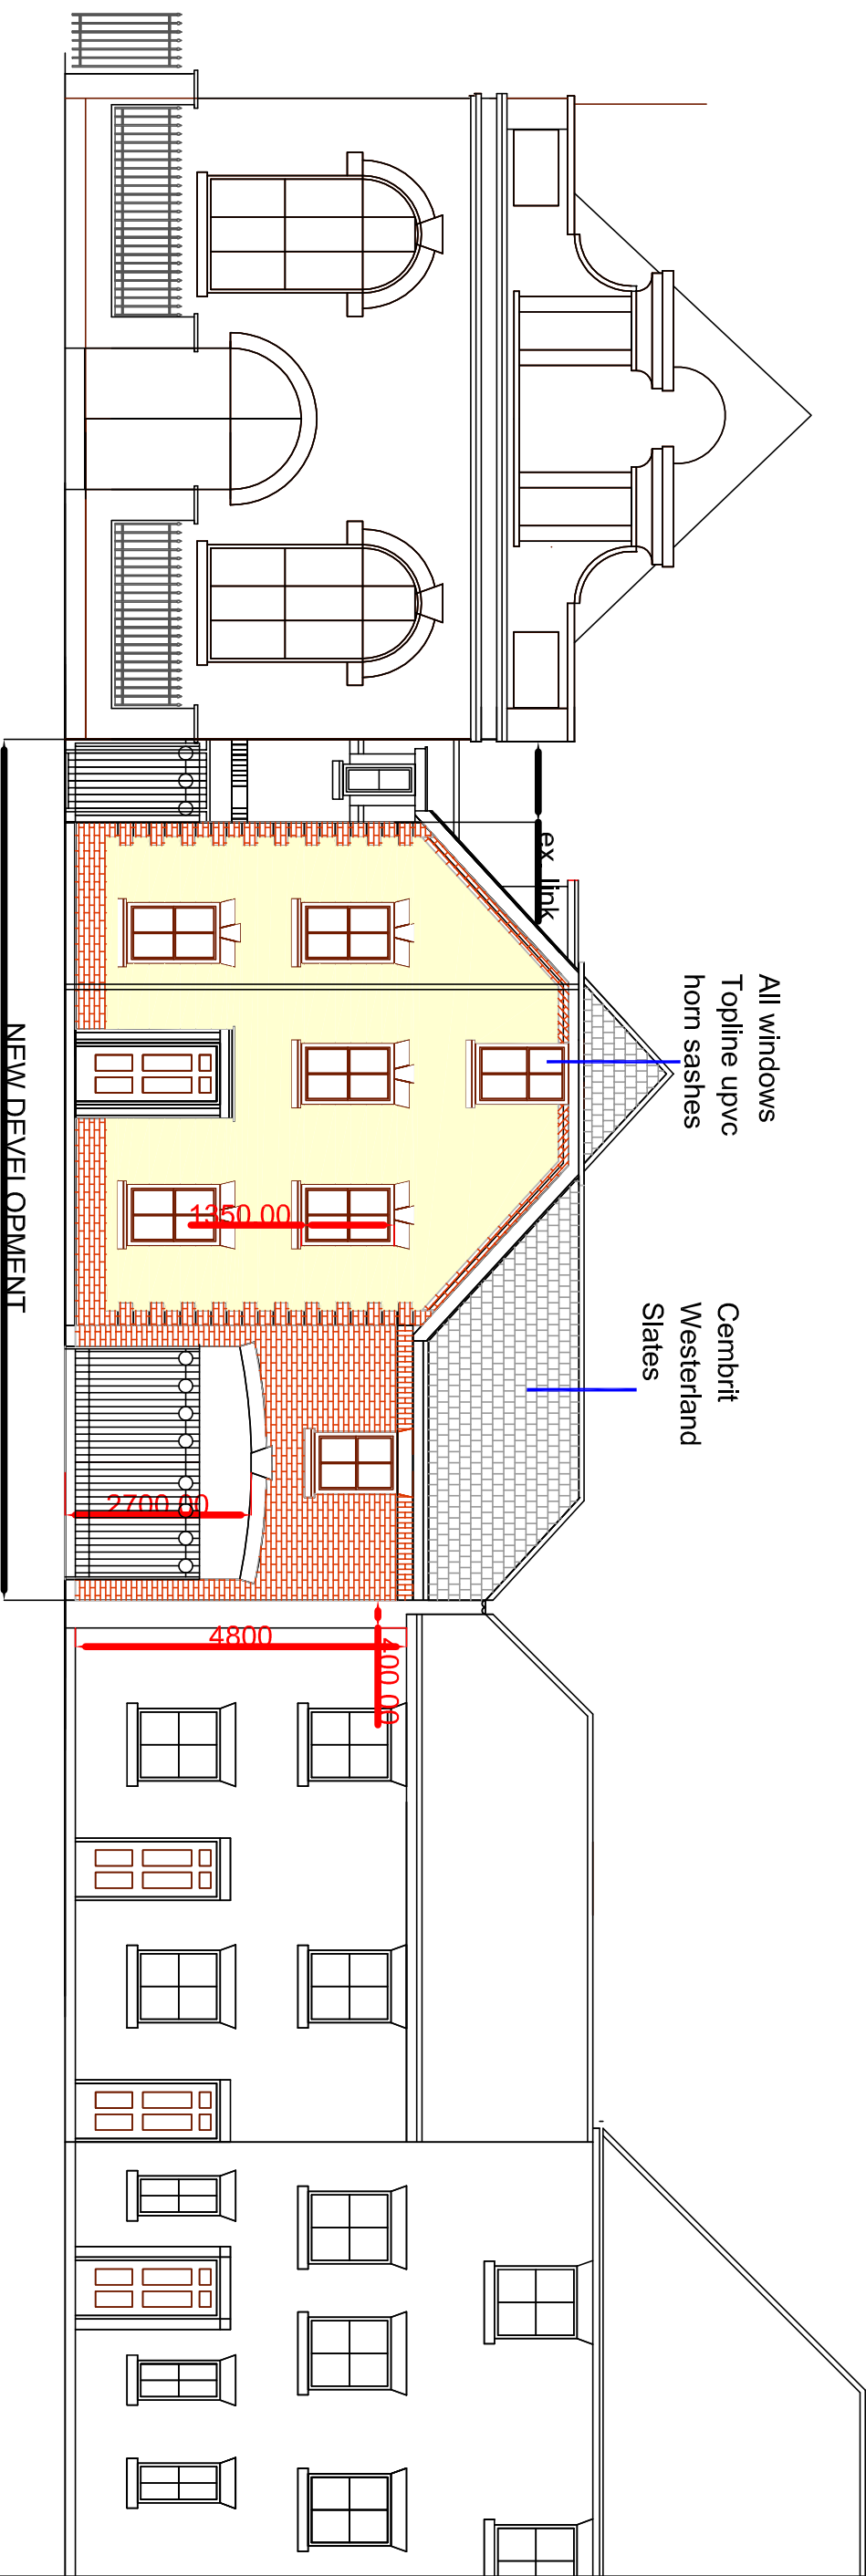


10A

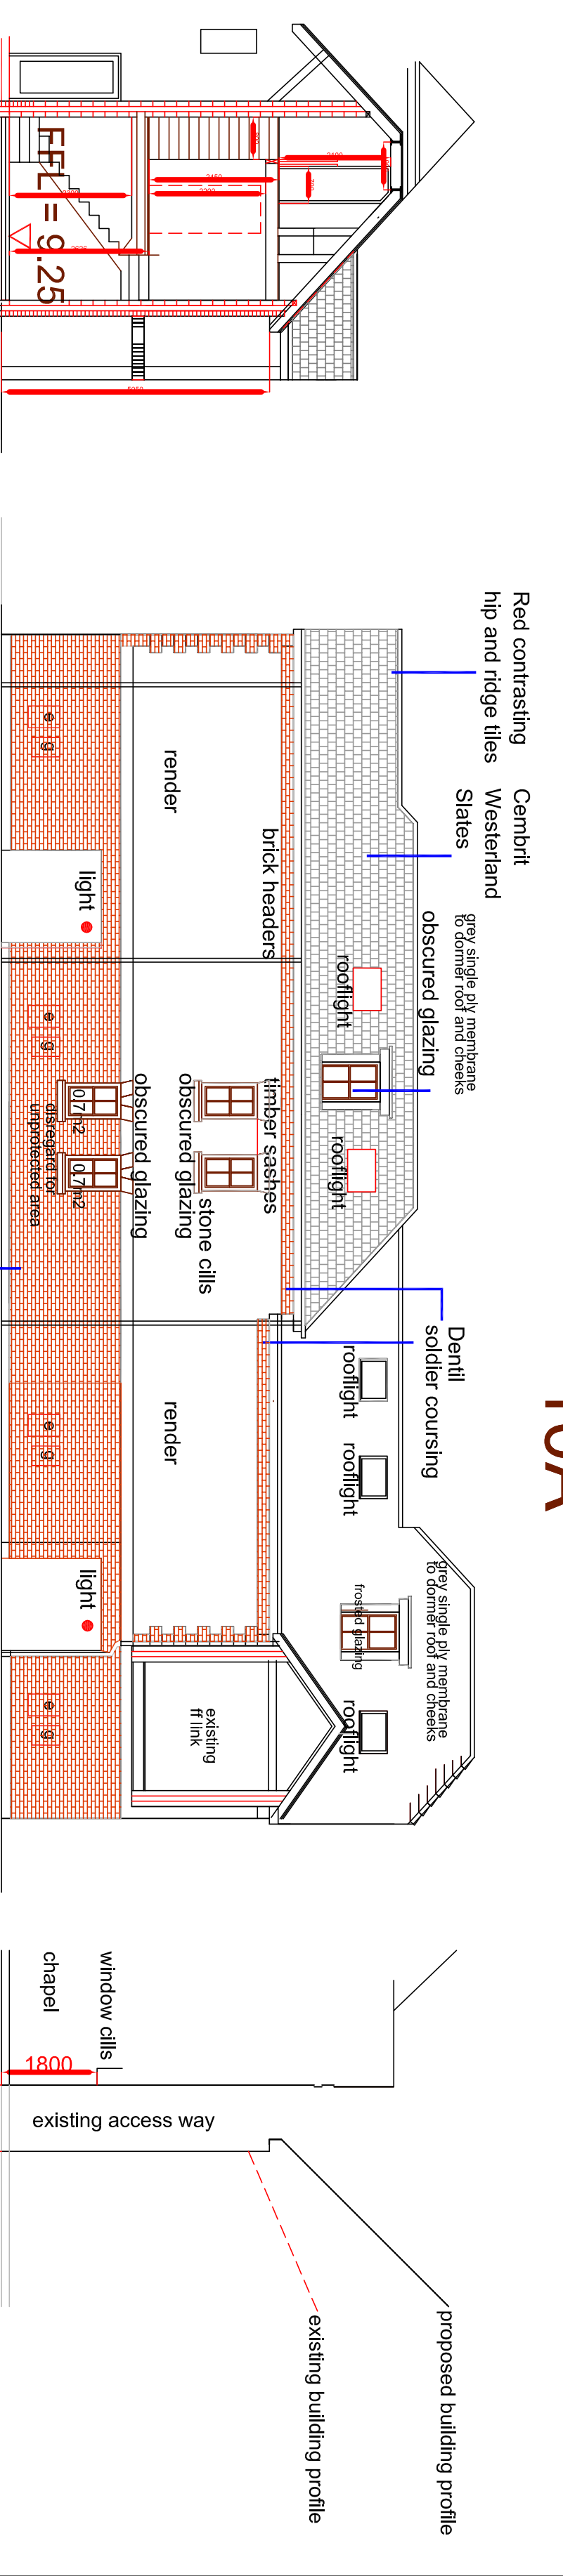

Section A - A

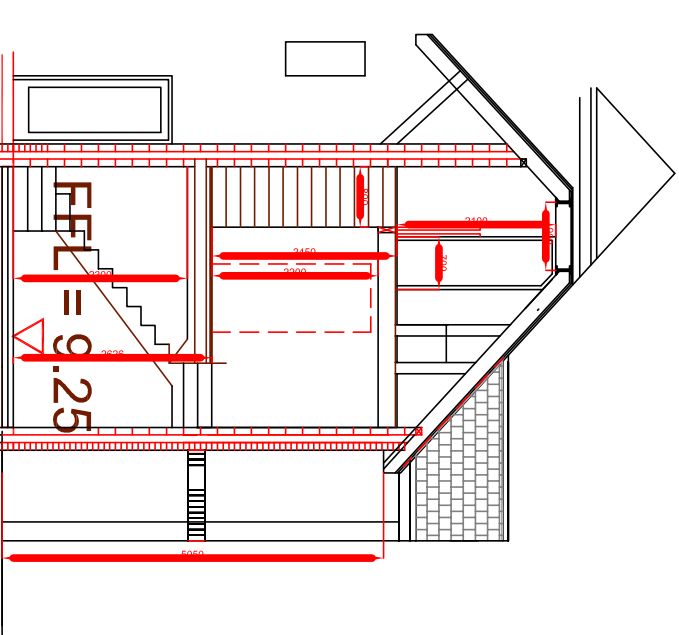

Section B - B

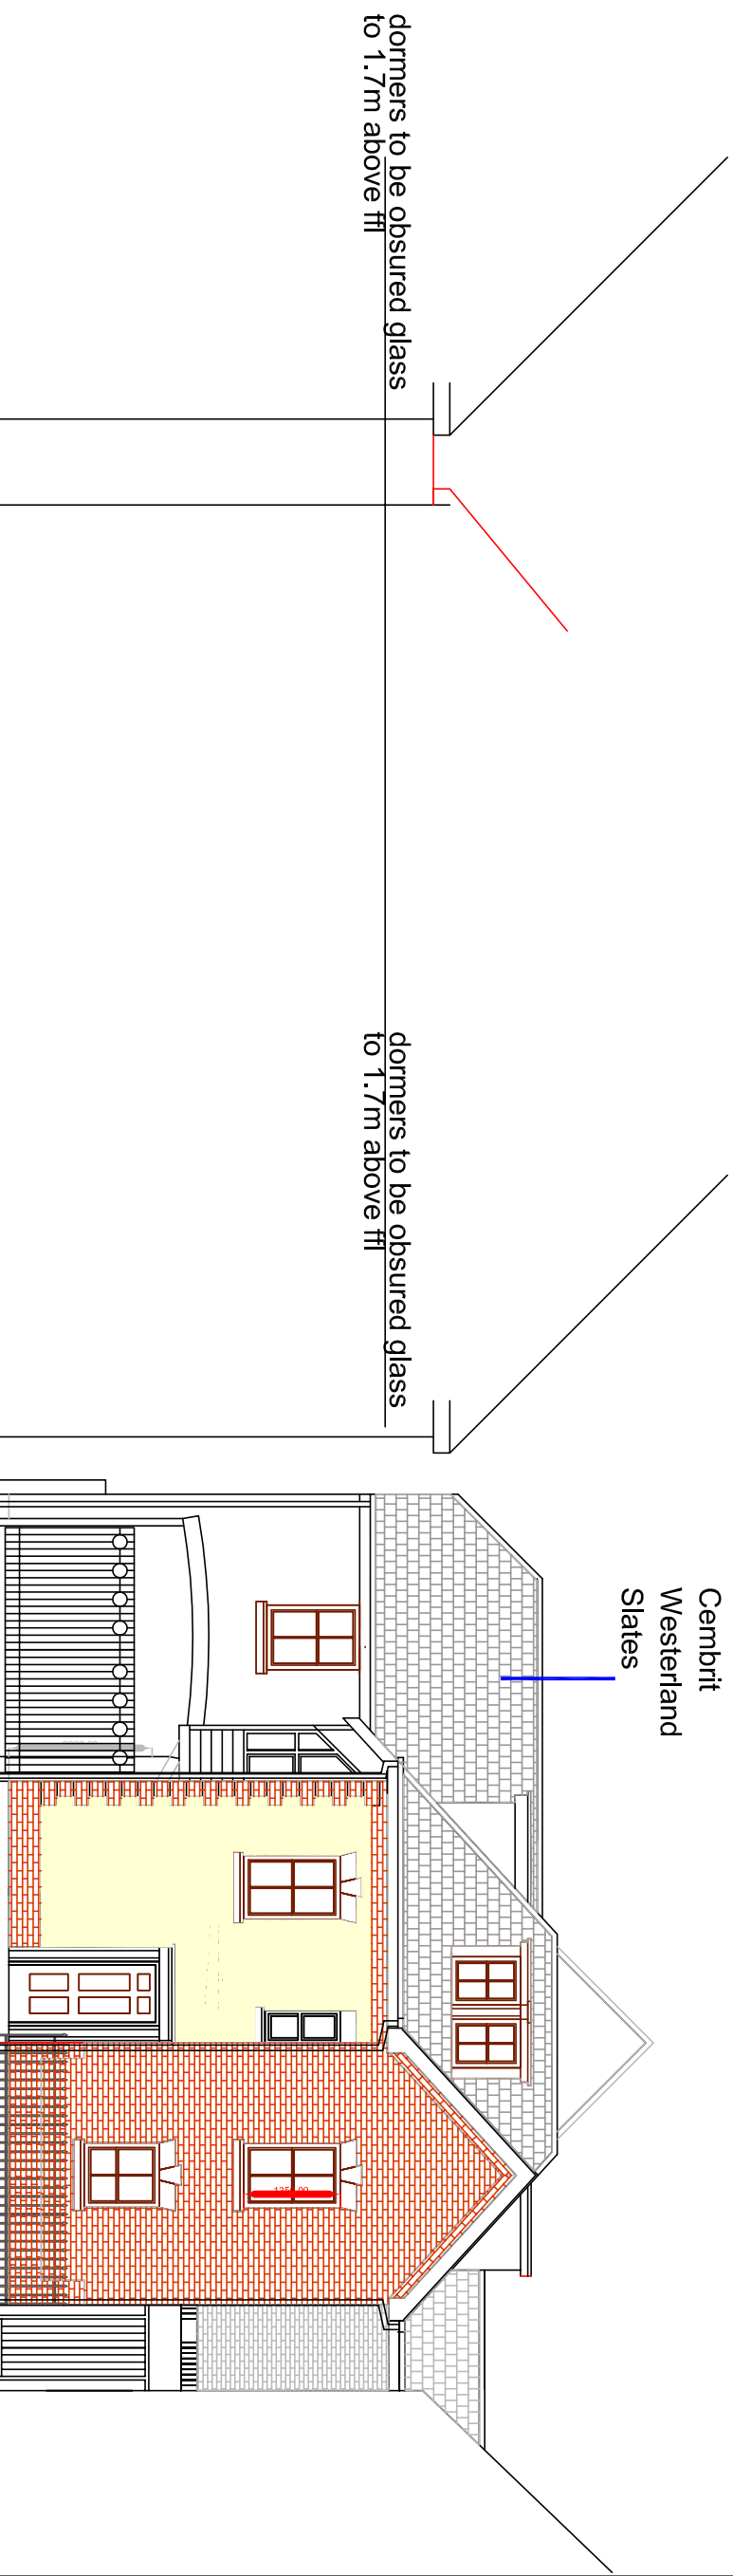

South

