



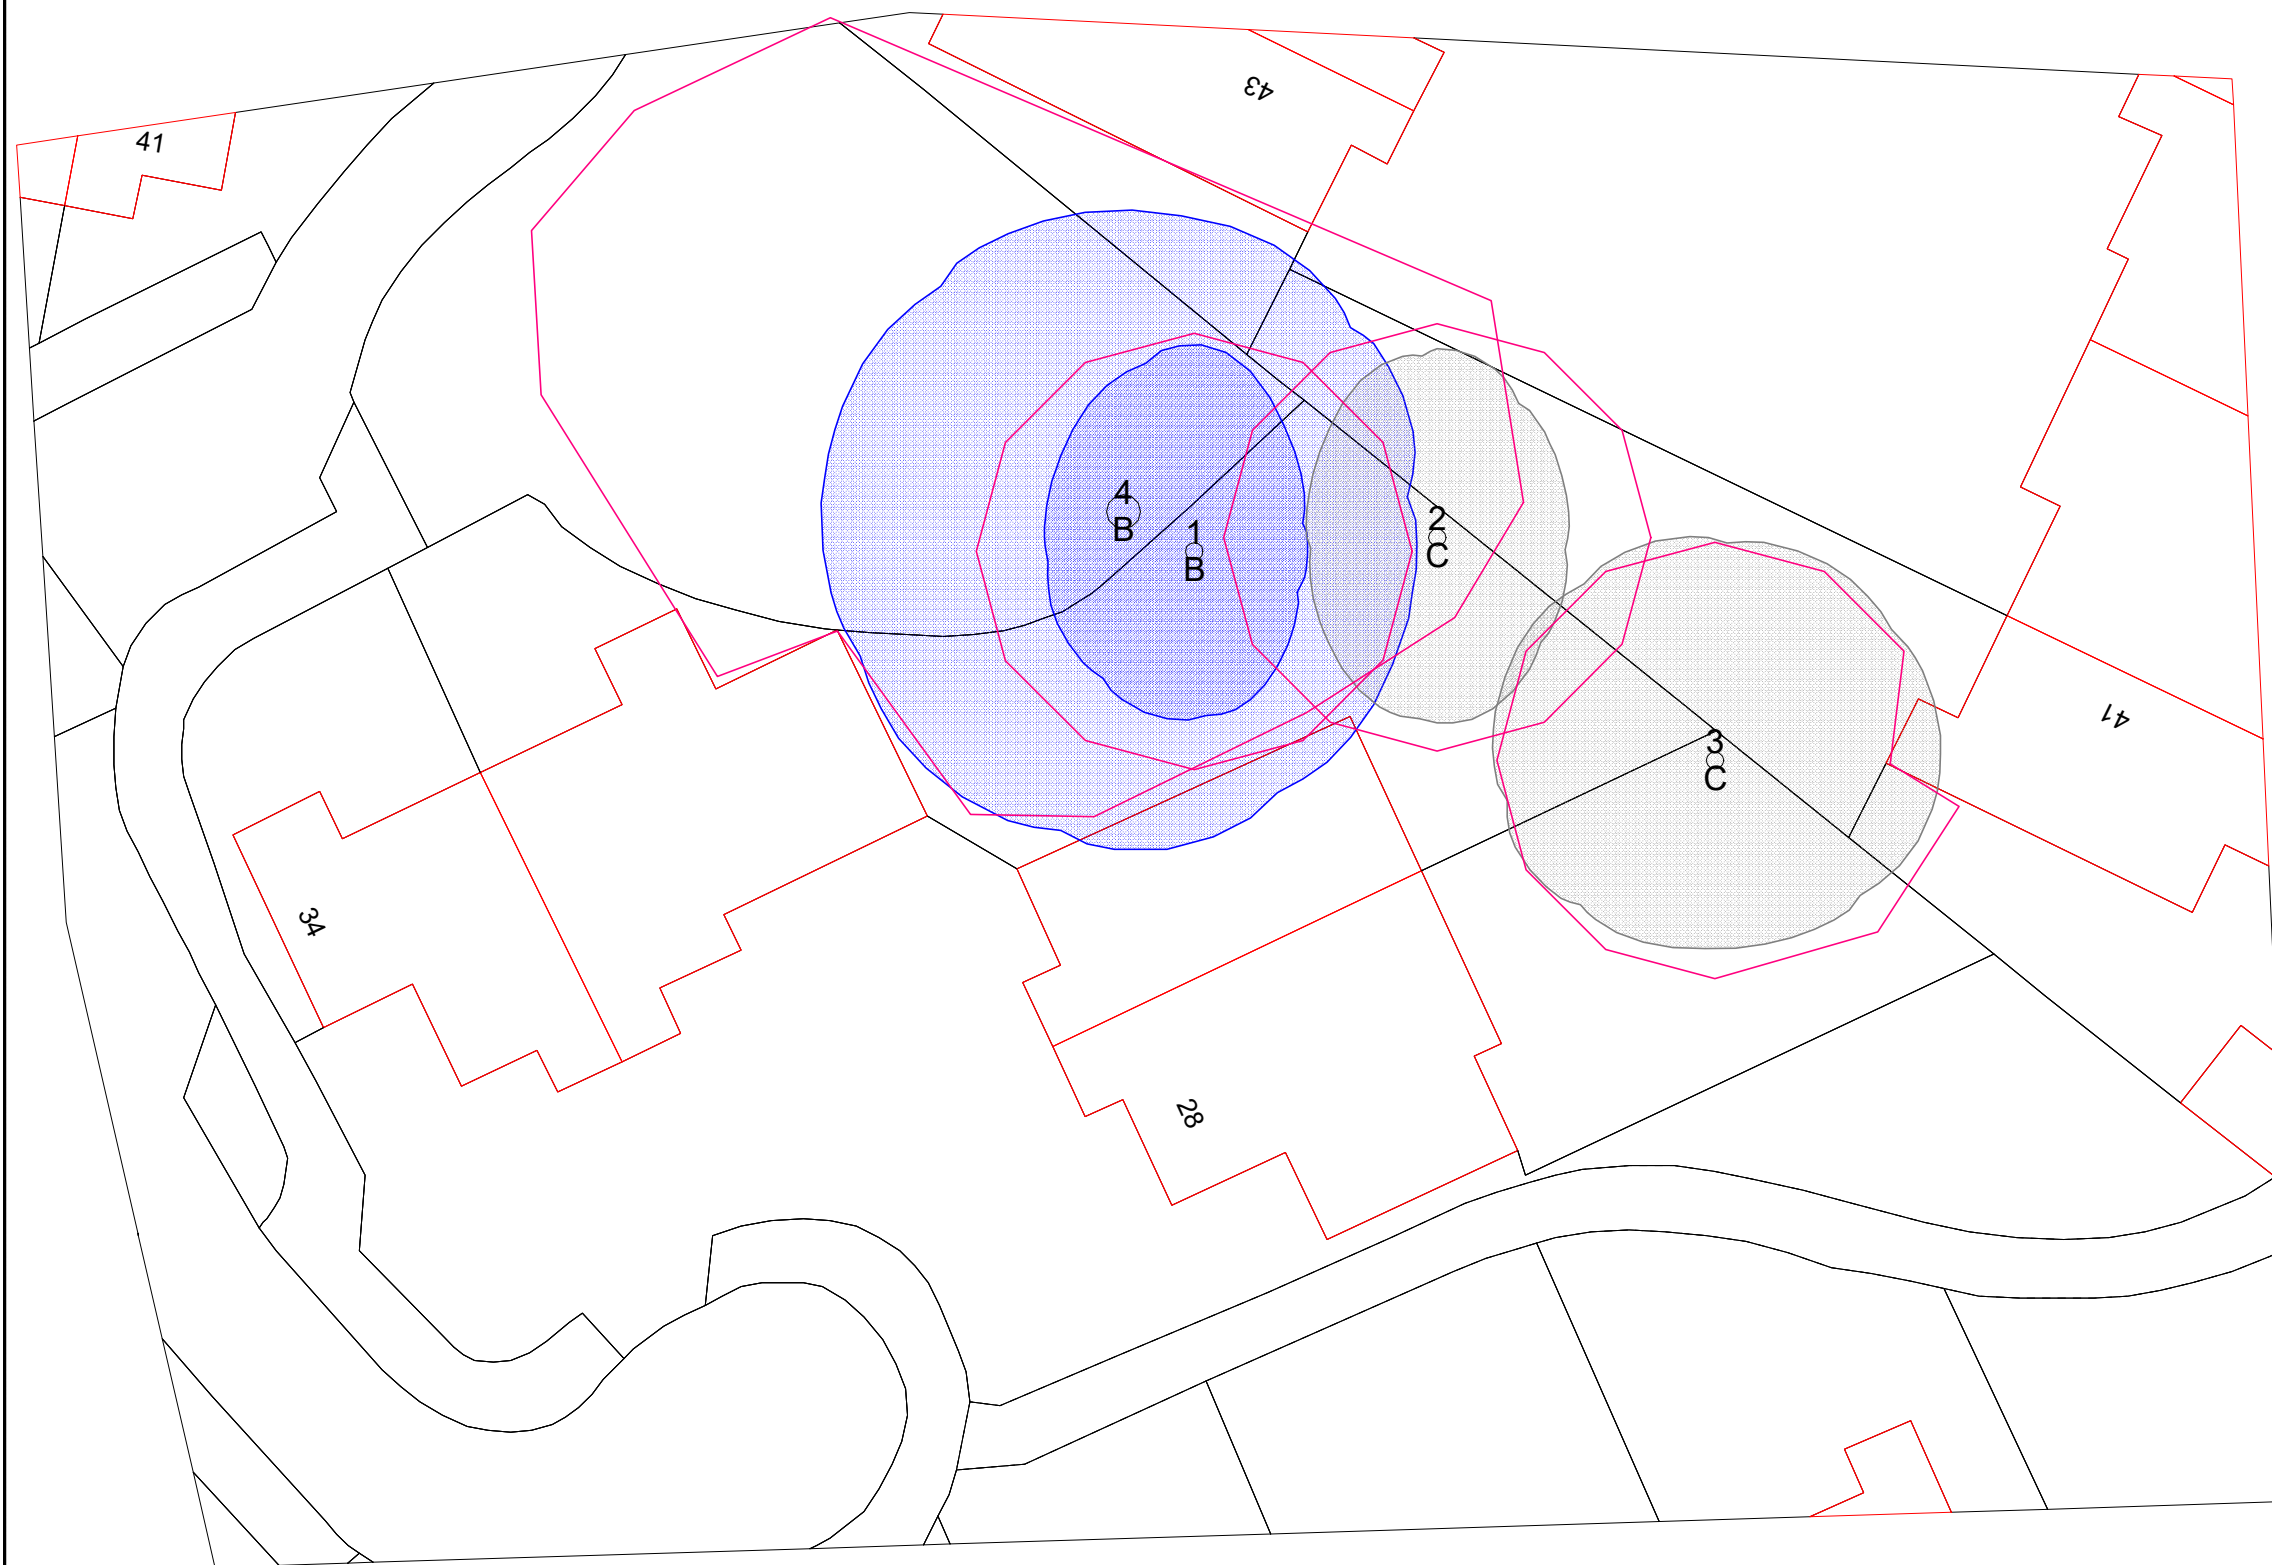

NOTE: ALL TREES ARE INDICATIVELY PLOTTED

TREE PRESERVATION ORDER / CONSERVATION AREA:
The interactive mapping facility on the Havant Borough Council website indicates that one tree (T1) is protected by a Tree Preservation Order, reference TPO 1223 and the site is not located within a Conservation Area.
The website advises: TPO information is published for guidance, and may not be definitive. Havant Borough Council should be consulted before undertaking any work to trees.

1. Shading Arcs not shown on this plan
2. The Root Protection Areas (RPA) of T3 and T4 have been adjusted to take into account existing site features and constraints; this is a desktop, experience based exercise and has not been verified by onsite investigations.

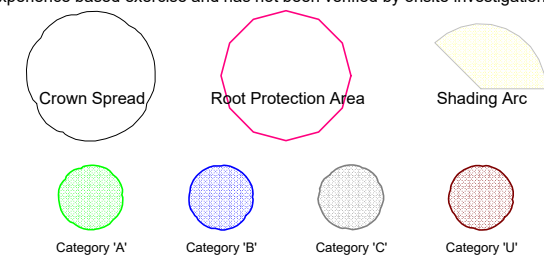

CBA Trees

Unit C, Meadow View Business Park,
Lower Upham, Winchester, SO32 1HJ
Tel: 02380 986229
Email: info@cbatrees.co.uk
Web: www.cbatrees.co.uk

CBA11508
30 Holst Way, Waterlooville, PO7 5SJ
Tree Survey Plan

SCALE :
1 : 200 @ A3

DATE :
03/08/2021

MAP FILENAME :
CBA11508.01A TSP

BASE PLAN:
OS Plan



Map data shown may contain Ordnance Survey © products supplied by
Pear Technology Services Ltd; Email: info@peartechology.co.uk
© Crown Copyright and database rights from date shown above
Ordnance Survey © licence number 100023148