
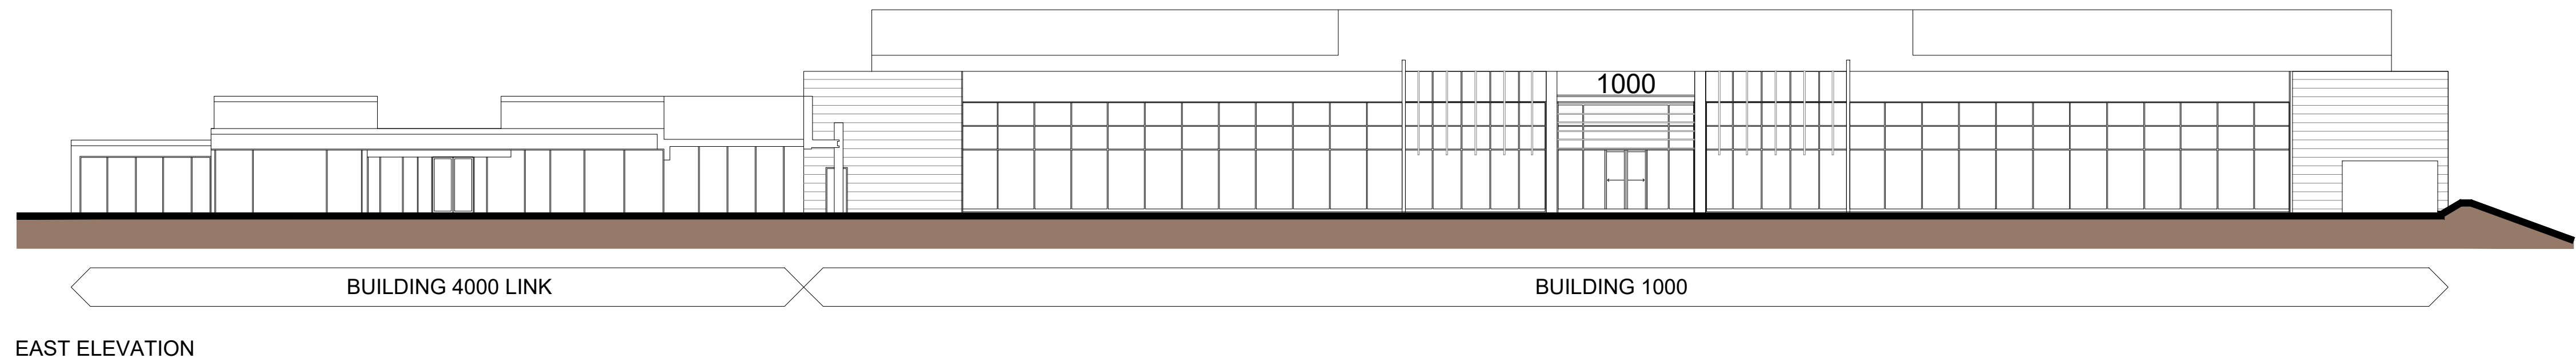
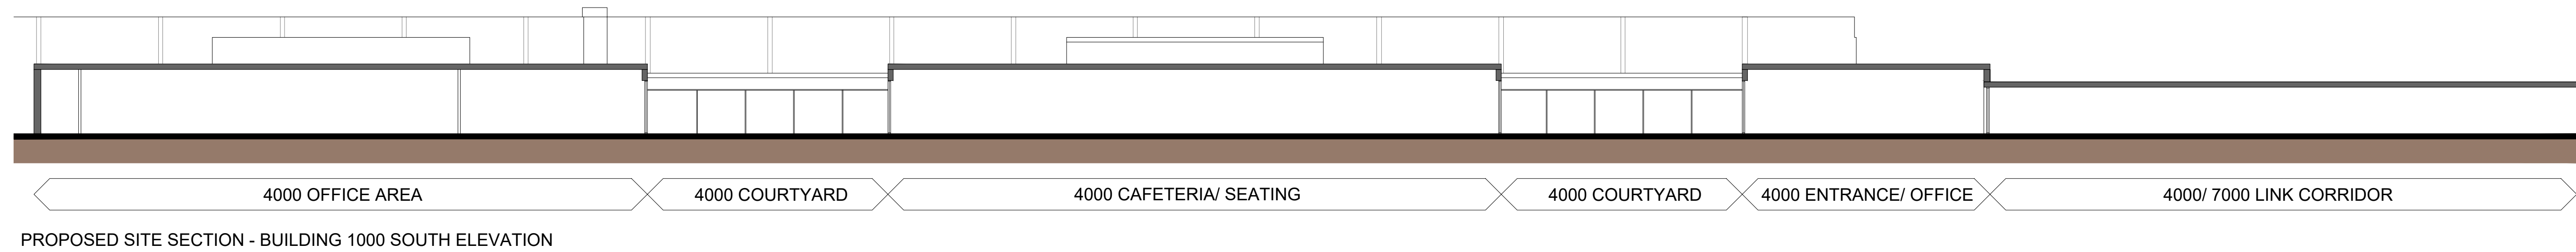


Figured dimensions only are to be used. All dimensions to be checked onsite. Differences between drawings and between drawings and specification or bills of quantities to be reported to the PRC Group.

The copyright of the drawings and designs contained therein remains vested in the PRC Group.

Revisions: Drawn/Chkd: Date:

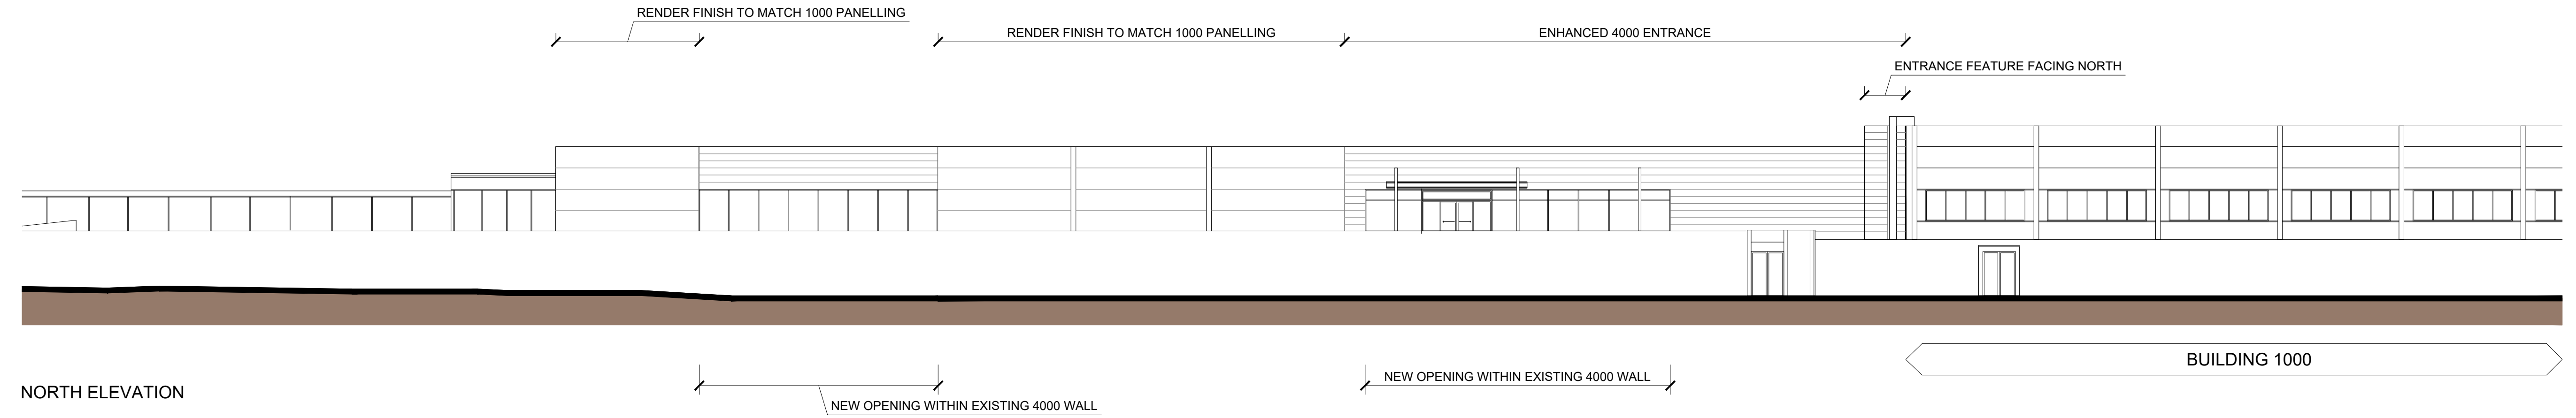

Client:
XLB PROPERTY LTD &
HAVANT S.a.r.l. (Luxembourg)



Project:
LANGSTONE TECHNOLOGY PARK
HAVANT

12 Warren Yard,
Warren Park,
Milton Keynes,
MK12 5NW
01908 305 246

info@prc-group.com
www.prc-group.com

Drawing Title:
PROPOSED ELEVATIONS
B1000

Scale @ A1:
1:200

Checked by:
ME

Date:
AUG 21

Job No:
11319

Stage: Drawing No: Rev:
PL 111

Issue Status:
Construction ☐ Preliminary ☐
Information ☐ Approval ☐
Tender ☐

Architecture
Planning
Master Planning
Urban Design
Interiors
Landscape

Offices
Woking
London
Milton Keynes
Warsaw

PRC Architecture & Planning

0 5 10 15 20m
Scale 1:200