


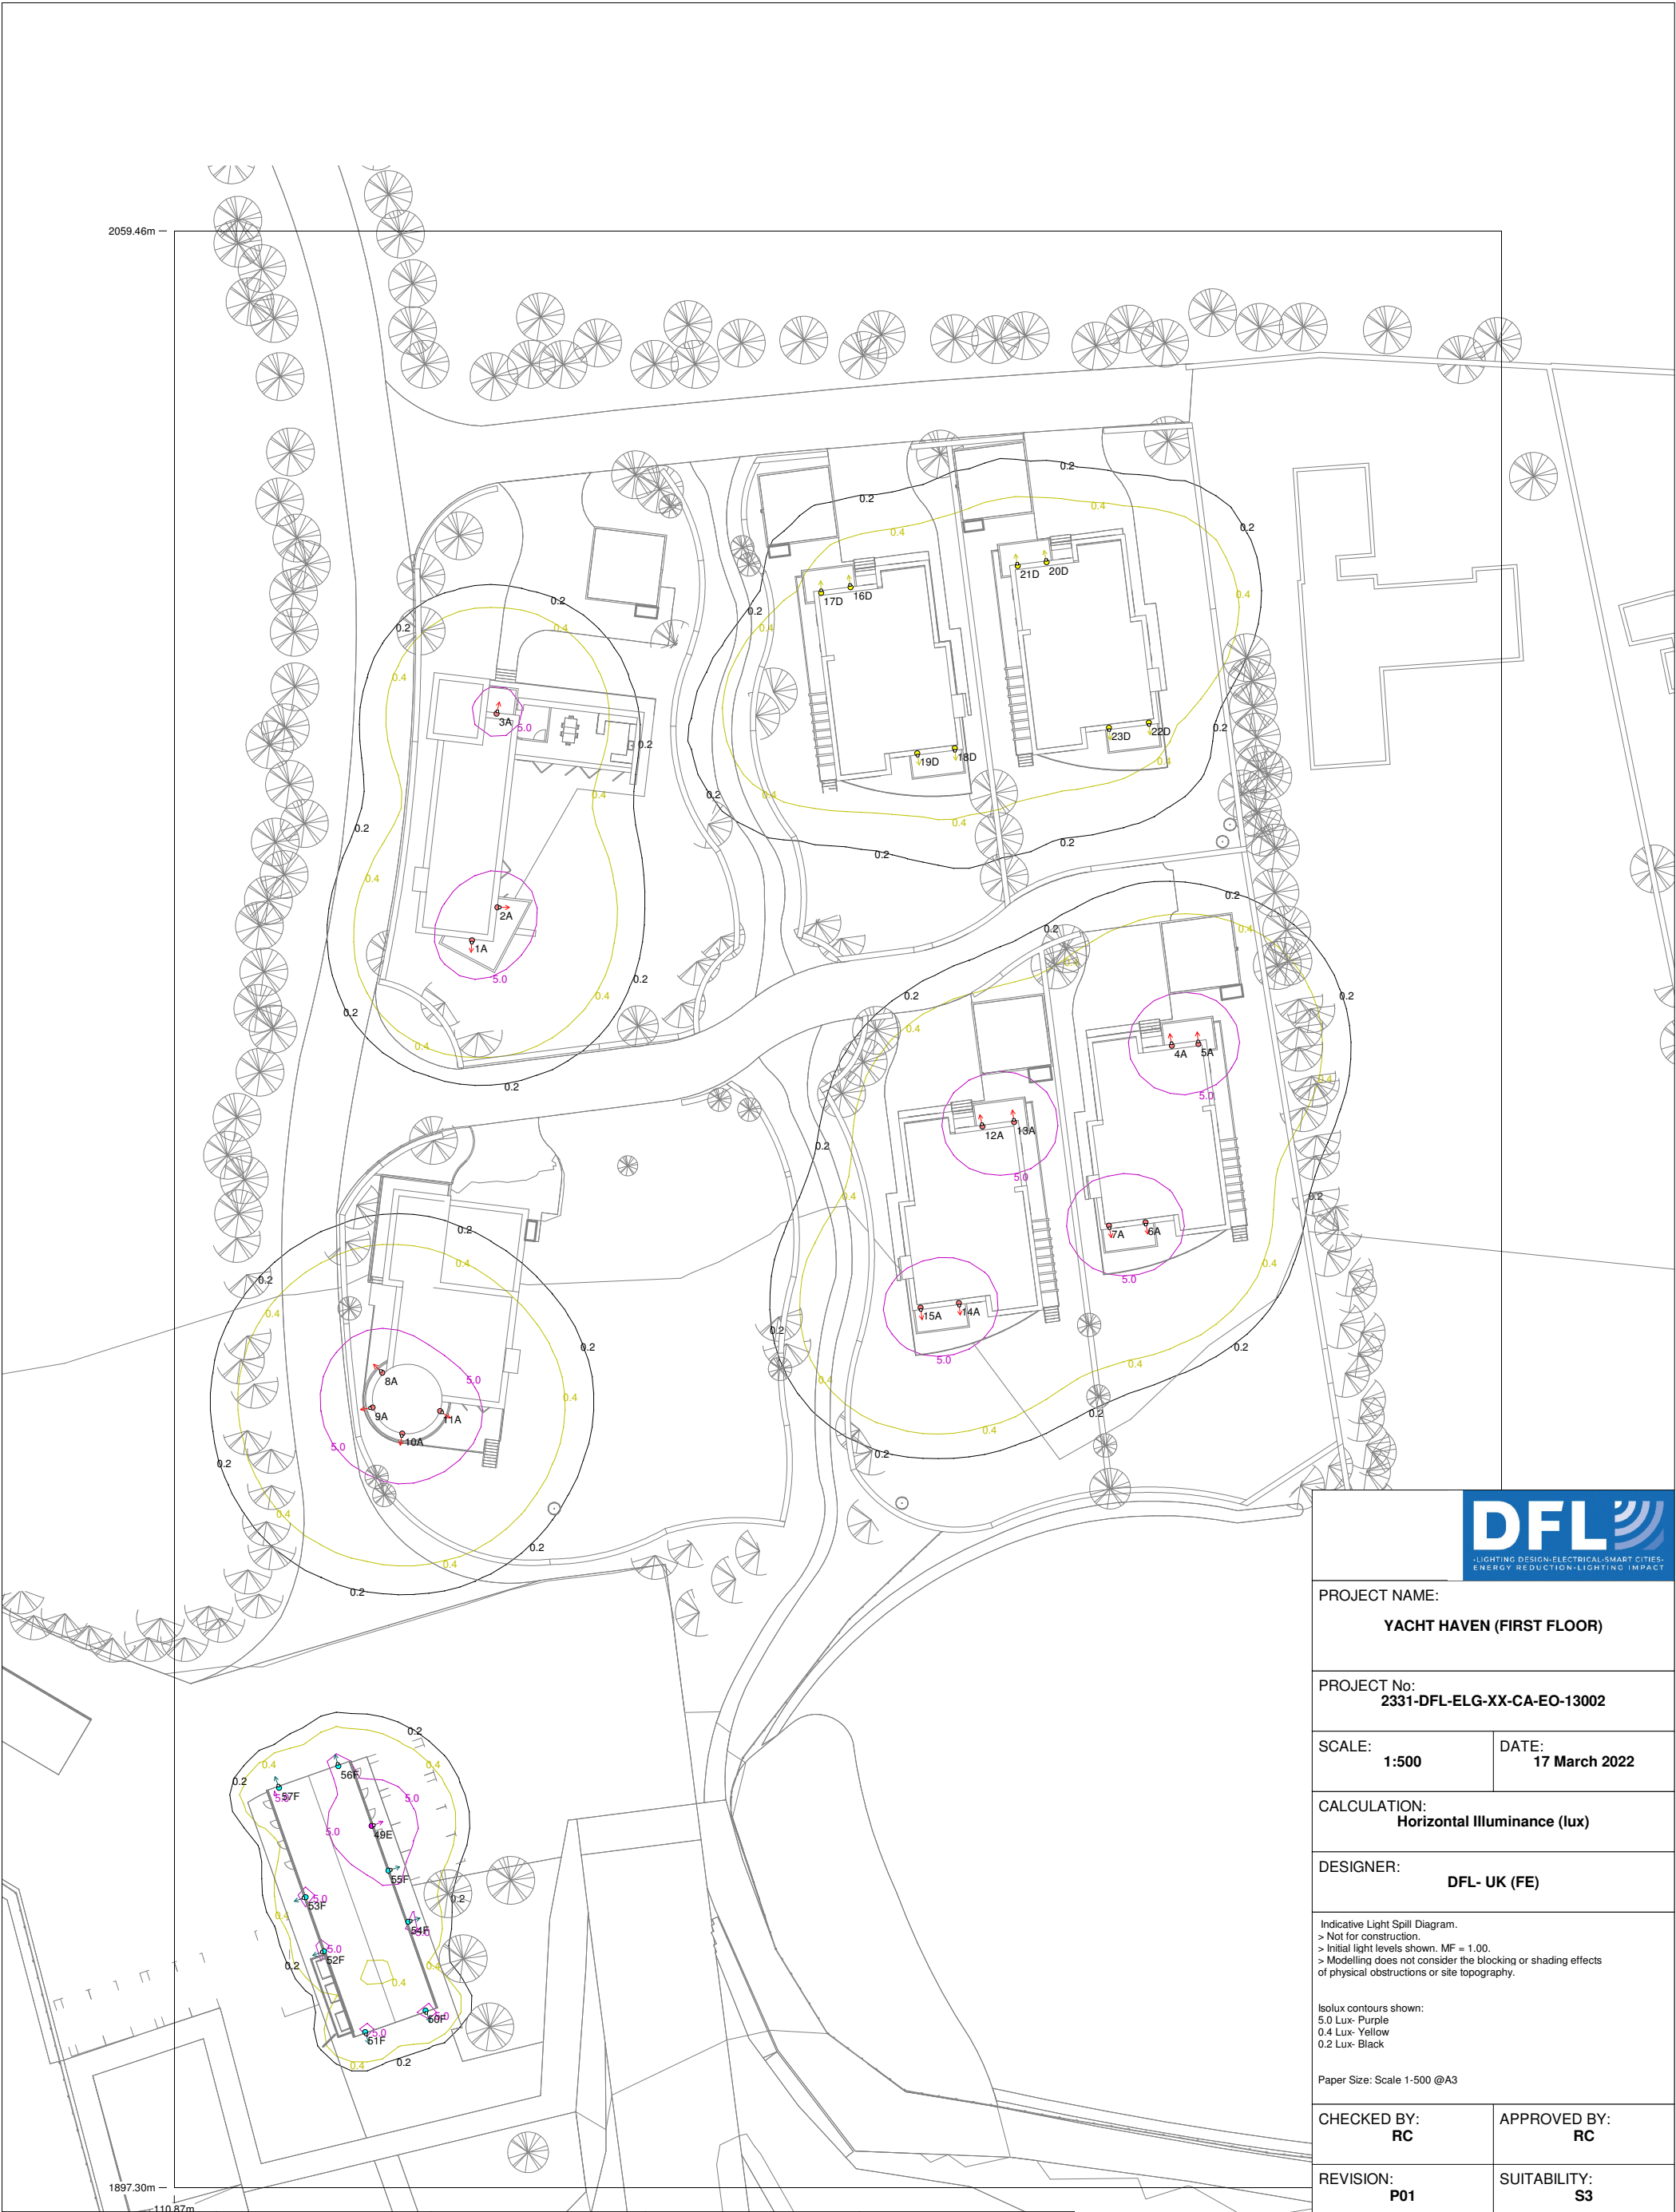

PROJECT NAME:
YACHT HAVEN (FIRST FLOOR)

PROJECT No:
2331-DFL-ELG-XX-CA-EO-13002

SCALE: **1:500** DATE: **17 March 2022**

CALCULATION:
Horizontal Illuminance (lux)

DESIGNER:
DFL- UK (FE)

Indicative Light Spill Diagram.
> Not for construction.
> Initial light levels shown. MF = 1.00.
> Modelling does not consider the blocking or shading effects of physical obstructions or site topography.

Isolux contours shown:
5.0 Lux- Purple
0.4 Lux- Yellow
0.2 Lux- Black

Paper Size: Scale 1-500 @A3

CHECKED BY: **RC** APPROVED BY: **RC**

REVISION: **P01** SUITABILITY: **S3**

PREPARED BY:

Fiona Elsley
Lighting Technician
+44 (0)1962 855080
17-18 City Business Centre,
Winchester Hants,
SO23 7TA.
e-mail: fiona@dfi-uk.com
website: www.dfi-uk.com

	 Luminaire A	 Luminaire D	 Luminaire E	 Luminaire F
Supplier	Ligman	JCC Lighting	JCC Lighting	JCC Lighting
Type	GI-31611-W30		14.4W Surface mount linear down light 107° beam angle IP65	4.3W Surface mount linear downlight with recessed light output
Lamp(s)	2x1 COB LED 3000K		LED	LED
Lamp Flux (klm)	0.52	0.62	1.10	0.28
Maintenance Factor	1.00	1.00	1.00	1.00
No. in Project	15	8	1	8