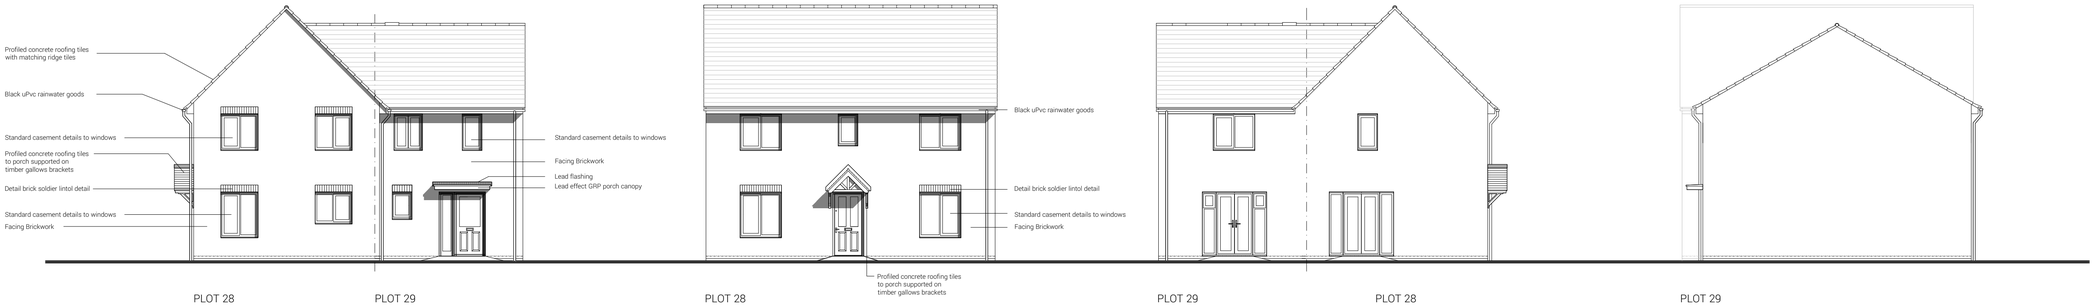

PLOT 28 PLOT 29

FRONT ELEVATION

PLOT 28

SIDE ELEVATION

PLOT 29 PLOT 28

REAR ELEVATION

PLOT 29

SIDE ELEVATION

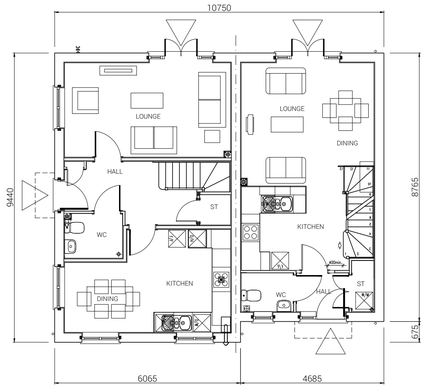

PLOT 28 PLOT 29

GROUND FLOOR PLAN

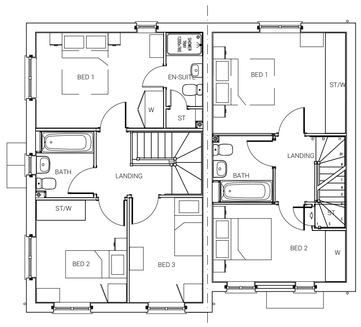

PLOT 28 PLOT 29

FIRST FLOOR PLAN

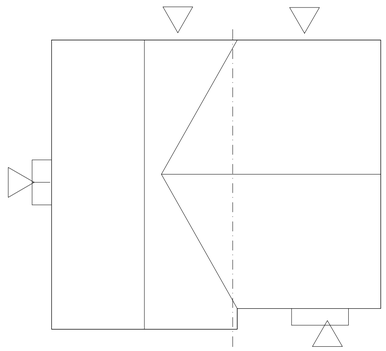

PLOT 28 PLOT 29

ROOF PLAN

Plots 28 & 29
Plot 28
3 BED HOUSE - NT31.
96.72 sq.m. / 1040 sq.ft.
Plot 29
2 BED HOUSE - NA20.
70.10 sq.m. / 754 sq.ft.

Private

0 2 4 6 8 10m

Scale 1:100 at A1

Fathom's Reach
Hayling Island

Taylor Wimpey Southern Counties

+(44) 1962 589 030
designs@sdadesigngroup.com
Ground Floor Studio, Unit 2,
East Horton Business Park,
Knowle Lane, Fair Oak,
Hampshire, SO50 7HN

SDA DESIGN GROUP

DRAWING TITLE	SCALE	SHEET SIZE	DRAWN	CHKD	DATE
Plots 28 & 29 House Types NT31 & NA20 Floor Plans & Elevations	1:100	A1	ML		05/10/2021

DETAIL PLANNING

19-1105-037-1ST

THIS DRAWING IS THE COPYRIGHT OF SDA DESIGN GROUP AND MAY NOT BE COPIED, ALTERED OR REPRODUCED IN ANY FORM, OR PASSED TO A THIRD PARTY WITHOUT THE WRITTEN CONSENT. DIMENSIONS SHOULD BE CHECKED AND VERIFIED ON SITE AND ANY DISCREPANCIES SHOULD BE REPORTED TO THE ARCHITECT. DO NOT SCALE FROM THIS DRAWING, EXCEPT FOR PLANNING PURPOSES. USE FIGURED DIMENSIONS ONLY. IF IN DOUBT ASK FOR CONFIRMATION.

WWW.SDADESIGNGROUP.COM