PERMIT

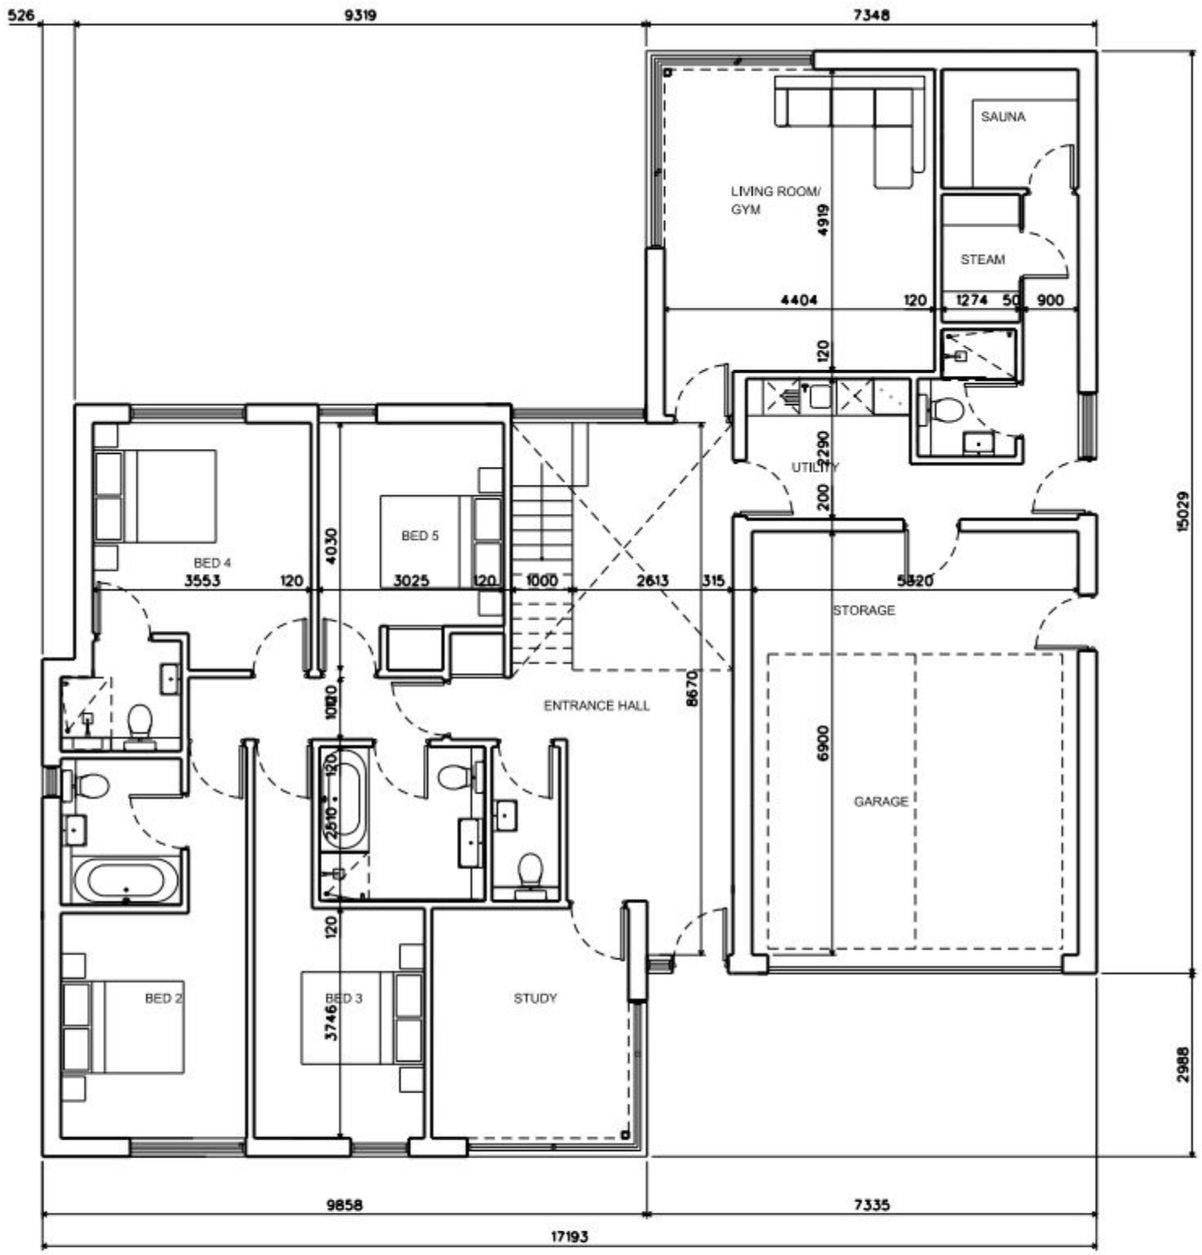

THE BOATHOUSE
27 FERRY ROAD
TEDDINGTON
MIDDLESEX
TW11 9NN

tel: 020 8973 0050
email: info@maa-architects.com

REV	DESCRIPTION	DATE
-	ISSUED FOR INFORMATION	01.03.11
A	ISSUED FOR INFORMATION	24.06.11
B	REVISED FOR PLANNING	14.09.11
C	REVISED FOR PLANNING	17.10.11

JOB
IS01 SEACOURT HAYLING ISLAND

DRAWING
PROPOSED GROUND

SCALE 1:100 @ A3 DATE MARCH'11

DRAWING No. IS02_P_011 REVISION C