



PROPOSED WEST ELEVATION

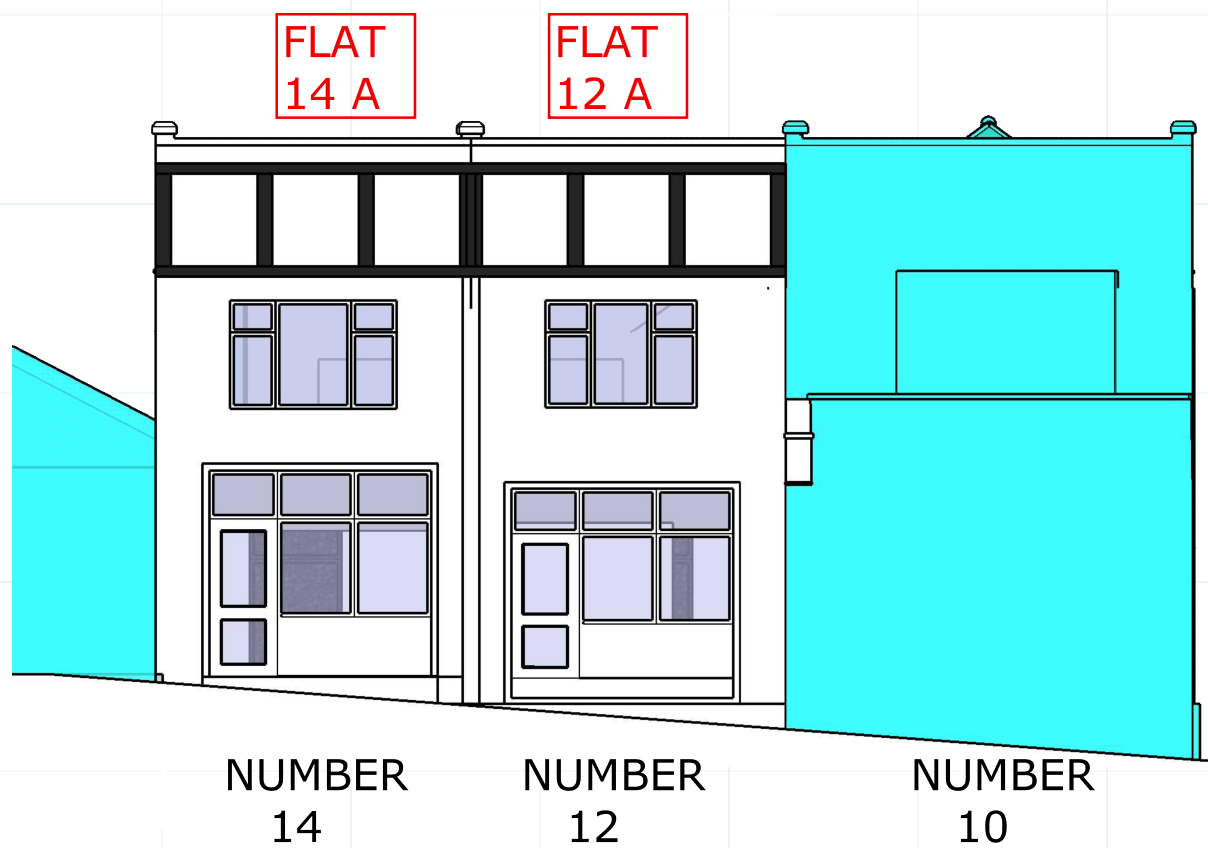

PROPOSED SOUTH ELEVATION

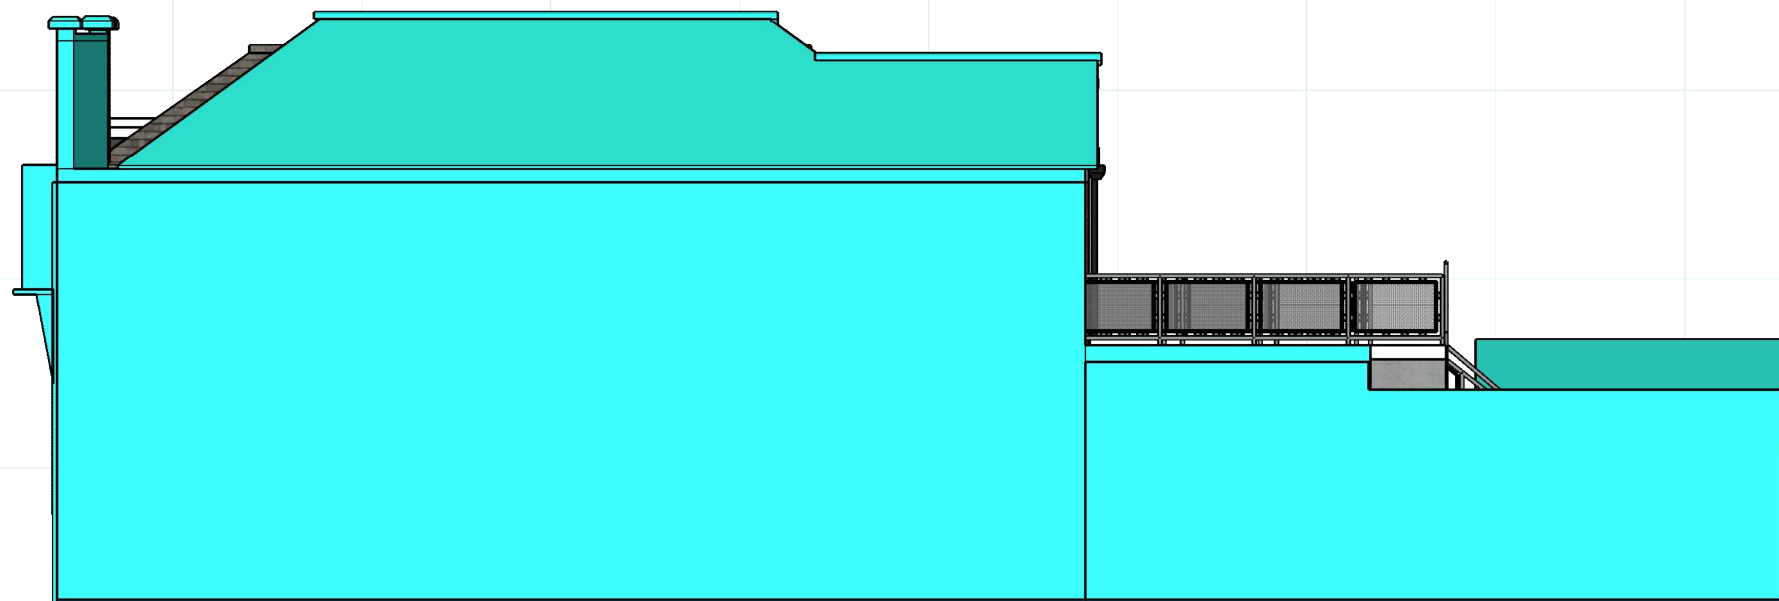

SCALE BAR 1:100



10.00 m

PROPOSED NORTH ELEVATION



PROPOSED EAST ELEVATION

