



Rev	Comment	Initial
01	First revision drawing	AB
02	Amended to comments	AB

KEY

- Proposed Boundary Fence
- Proposed Boundary Fence

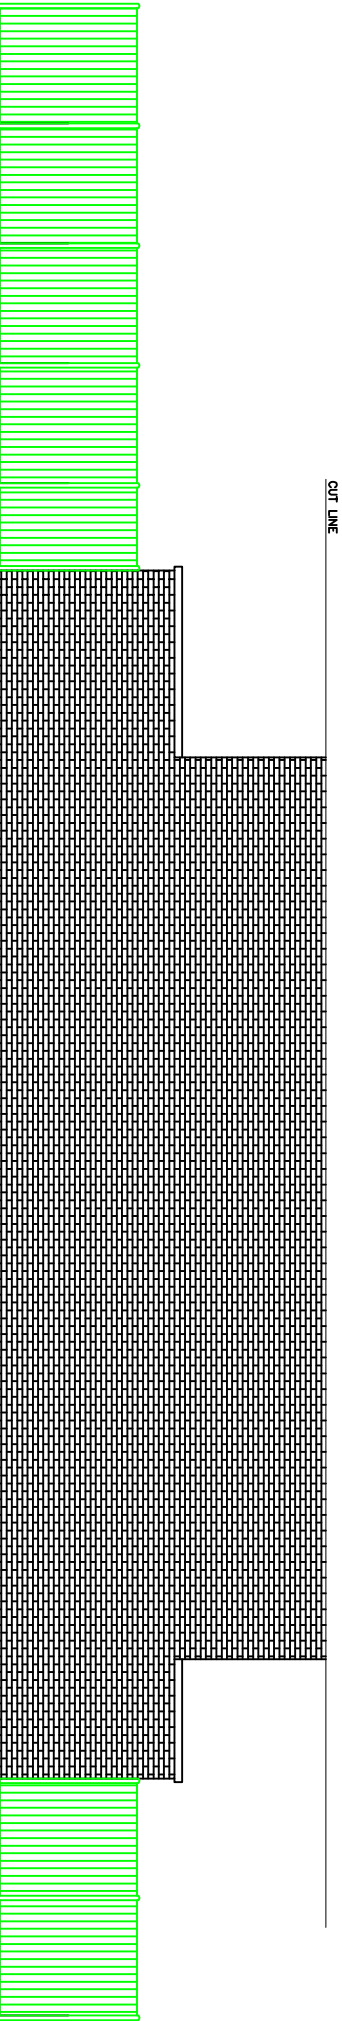

Ground Floor
North Elevation
Existing Boundary Fence

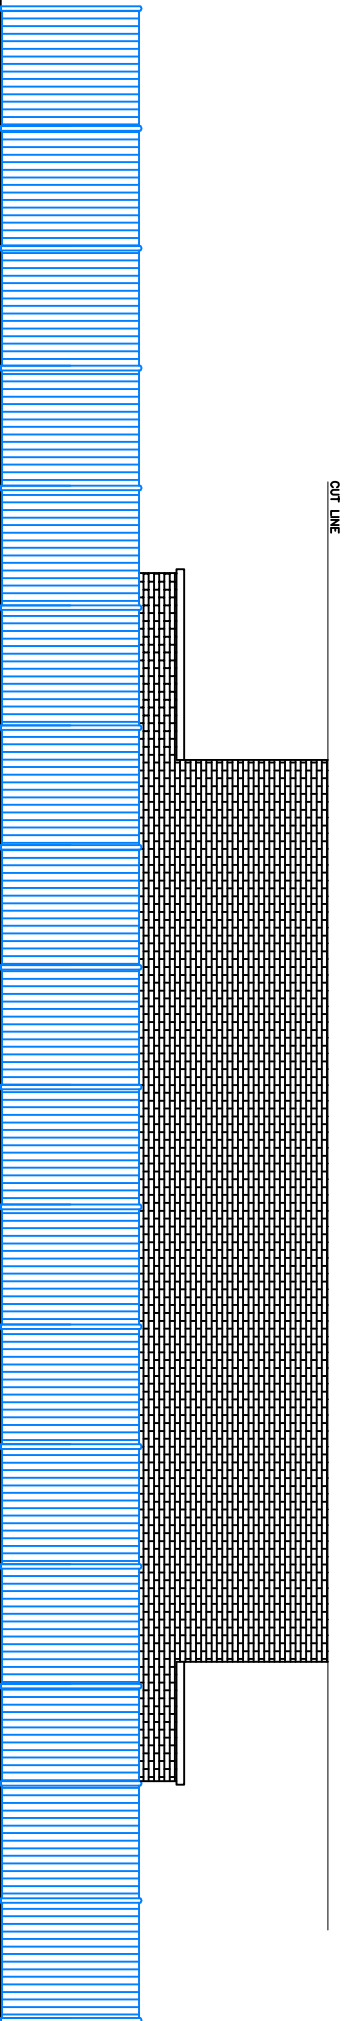

Ground Floor
North Elevation
Proposed Boundary Fence

ADDRESS	
82 Zeus Lane	
Waterlooville	
PO7 8AG	
DRAWN	DATE
AB	10/08/2021
TITLE	
North Elevation	
SCALE	
1:100 @ A3	
DRAWING REF	ISSUE
201 –	02

A3