



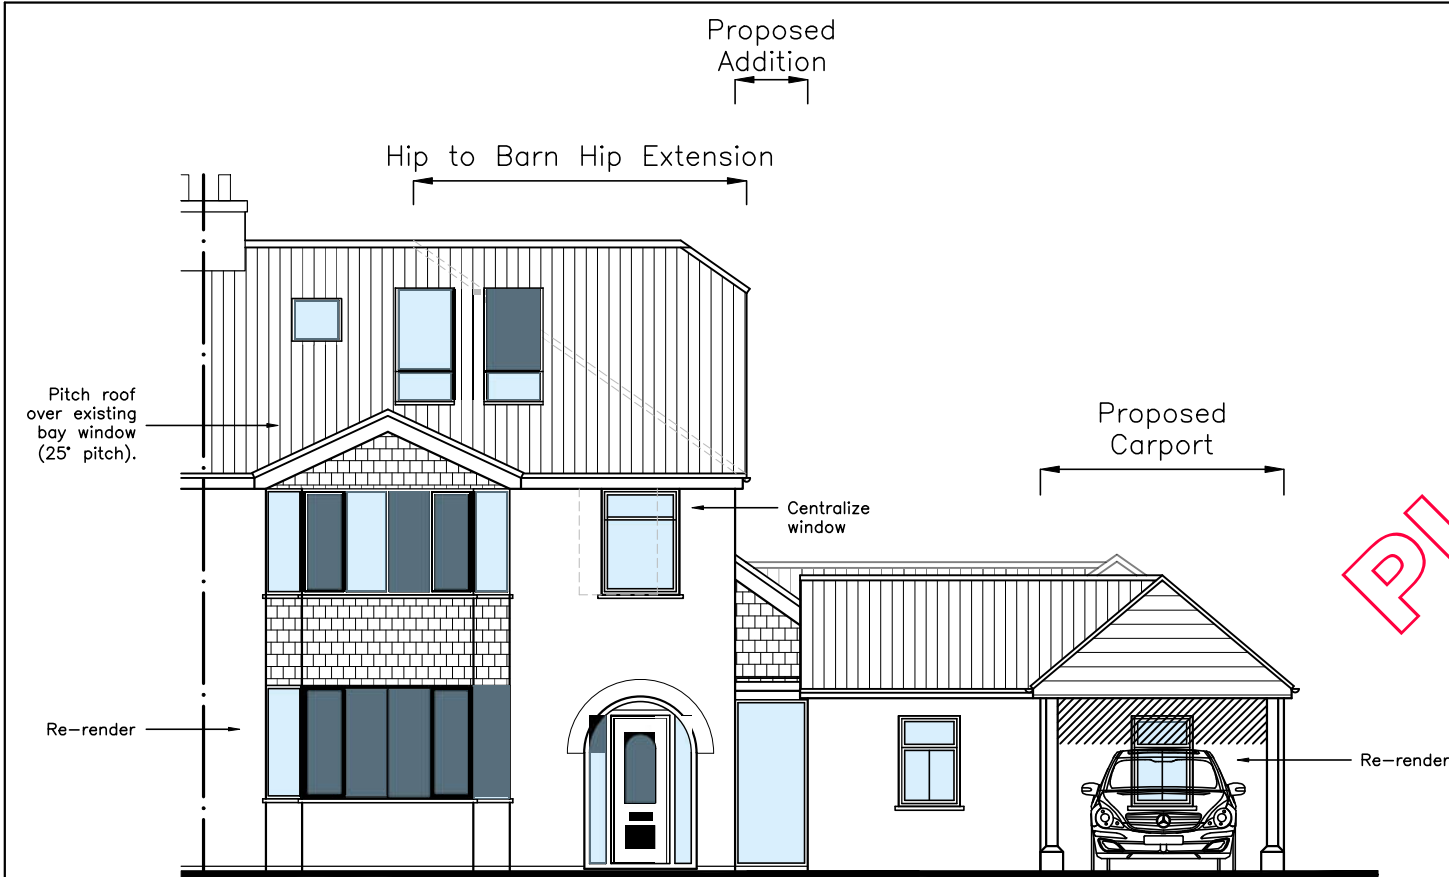


East

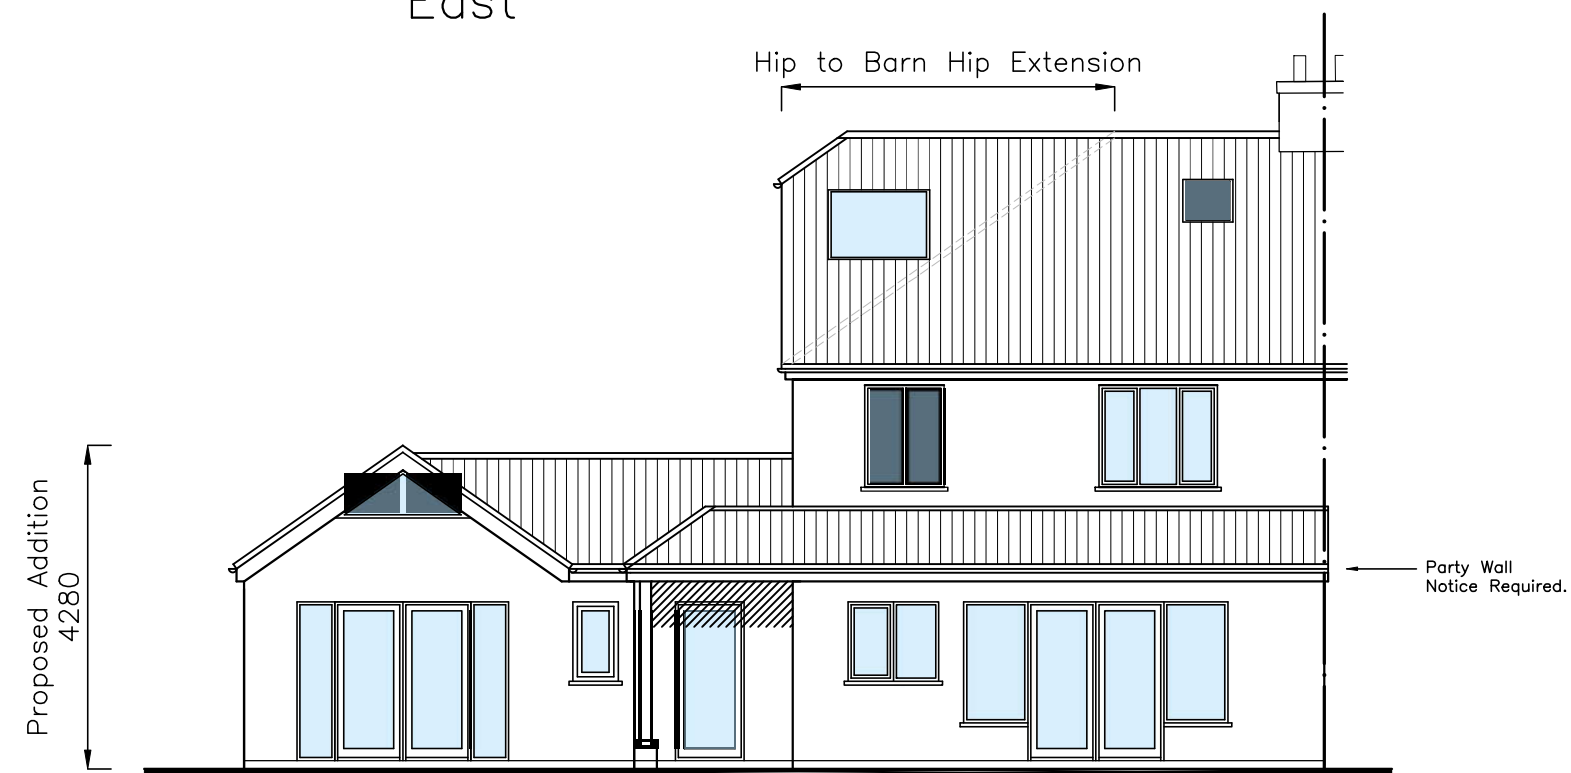

North



West

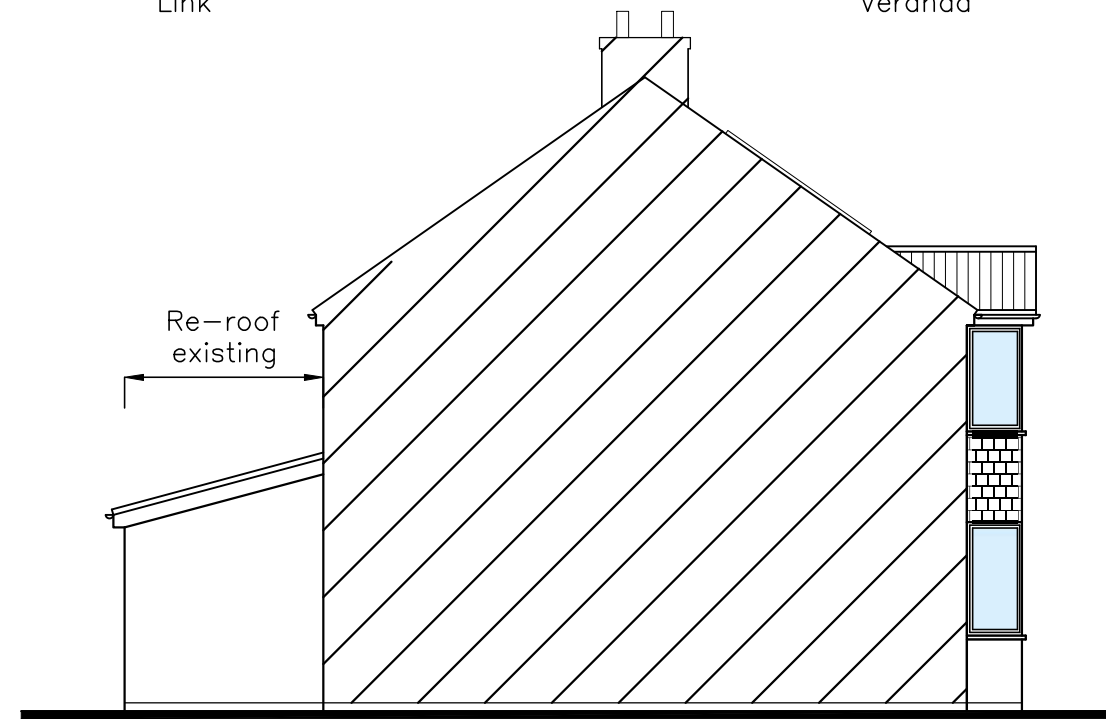

South

PLANNING

CAD

Critchley Architecture And Design Ltd.
Contact: 02392 474 919 | info@caad.online
The Old Brewery, 15E South Street, Havant, PO9 1BU

Proposed Elevations

Revisions

- a)
- b)
- c)
- d)

Spinners,
St Peters Road,
Northney,
Hayling Island,
PO11 0RT

Scale A1=1:50, A3=1:100
Drawn SAR/LNR
Date 12/04/2022

22012-502⁰

10m

20m

30m

40m