


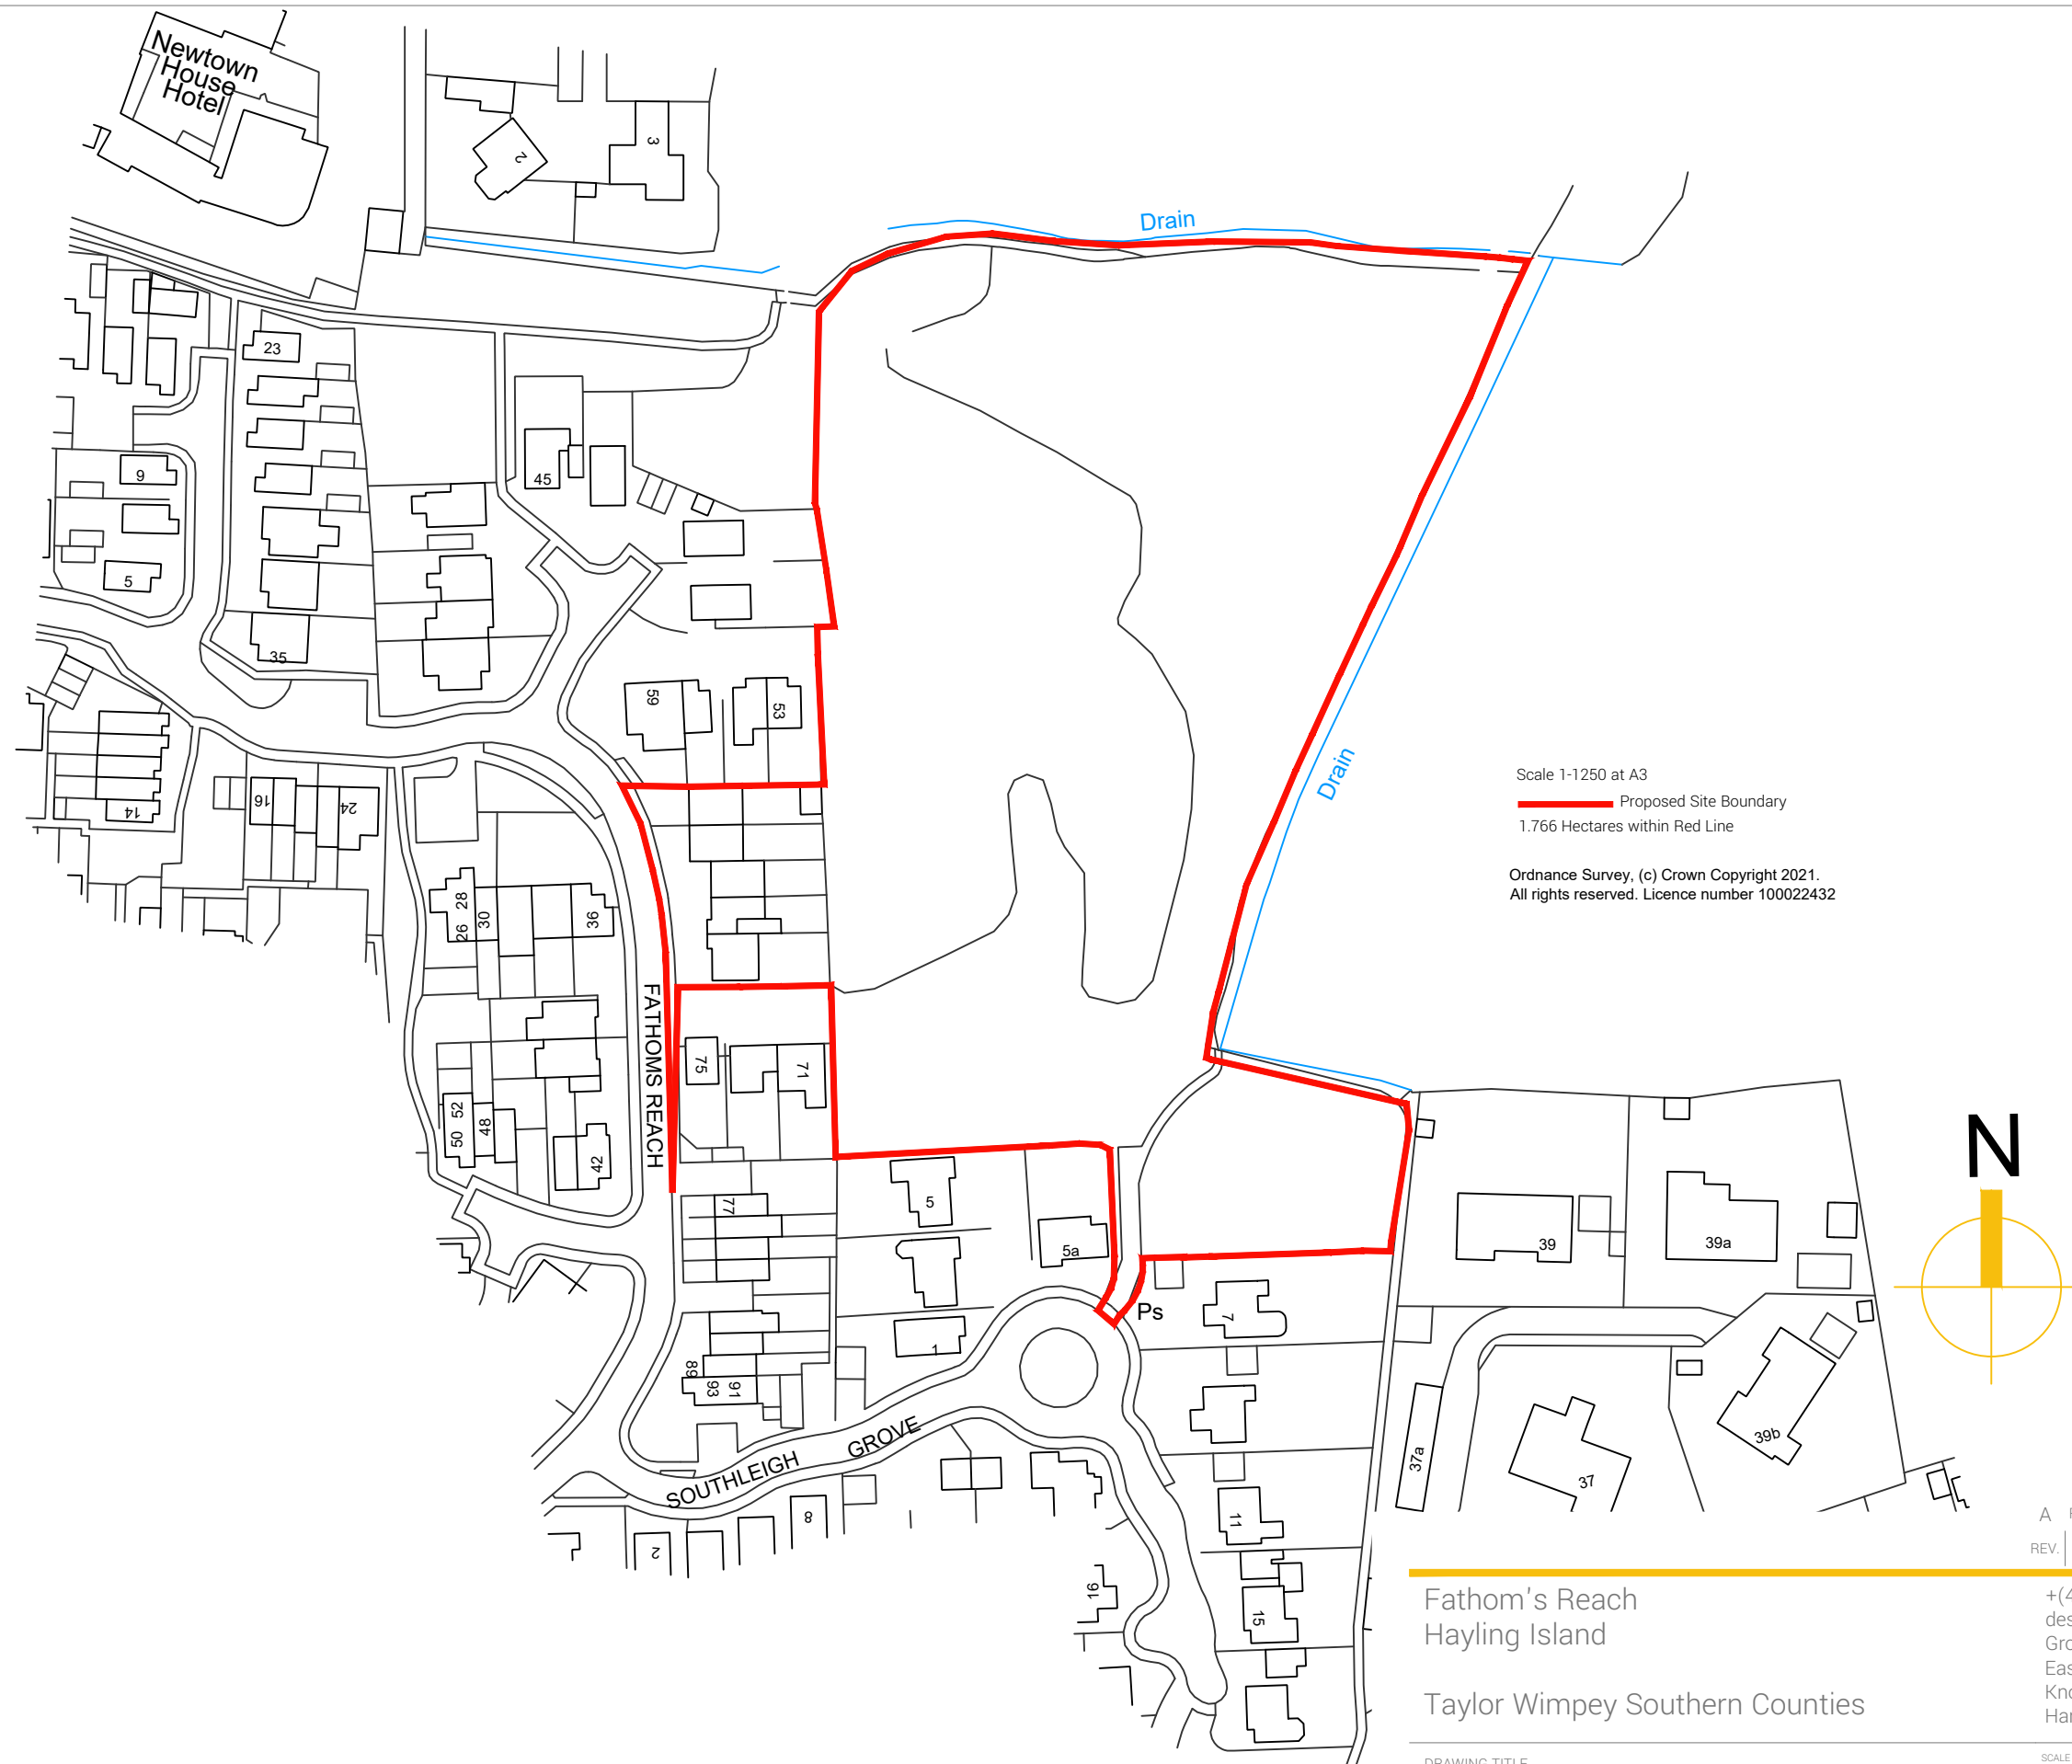

Fathom's Reach
Hayling Island

Taylor Wimpey Southern Counties

DRAWING TITLE
Location Plan

REV.	A Red Line boundary revised.	ML	**	21/02/22
	DESCRIPTION	DRAWN	CHKD.	DATE

+(44) 1962 589 030
designs@sdadesigngroup.com
Ground Floor Studio, Unit 2,
East Horton Business Park,
Knowle Lane, Fair Oak,
Hampshire, SO50 7HN



SCALE	SHEET SIZE	DRAWN	CHKD	DATE
1:1250	A3	ML		21/02/2022

DETAIL PLANNING

19-1105-001-A

THIS DRAWING IS THE COPYRIGHT OF SDA DESIGN GROUP AND MAY NOT BE COPIED, ALTERED OR REPRODUCED IN ANY FORM, OR PASSED TO A THIRD PARTY WITHOUT THE WRITTEN CONSENT. DIMENSIONS SHOULD BE CHECKED AND VERIFIED ON SITE AND ANY DISCREPANCIES SHOULD BE REPORTED TO THE ARCHITECT. DO NOT SCALE FROM THIS DRAWING, EXCEPT FOR PLANNING PURPOSES. USE FIGURED DIMENSIONS ONLY. IF IN DOUBT ASK FOR CONFIRMATION.

