




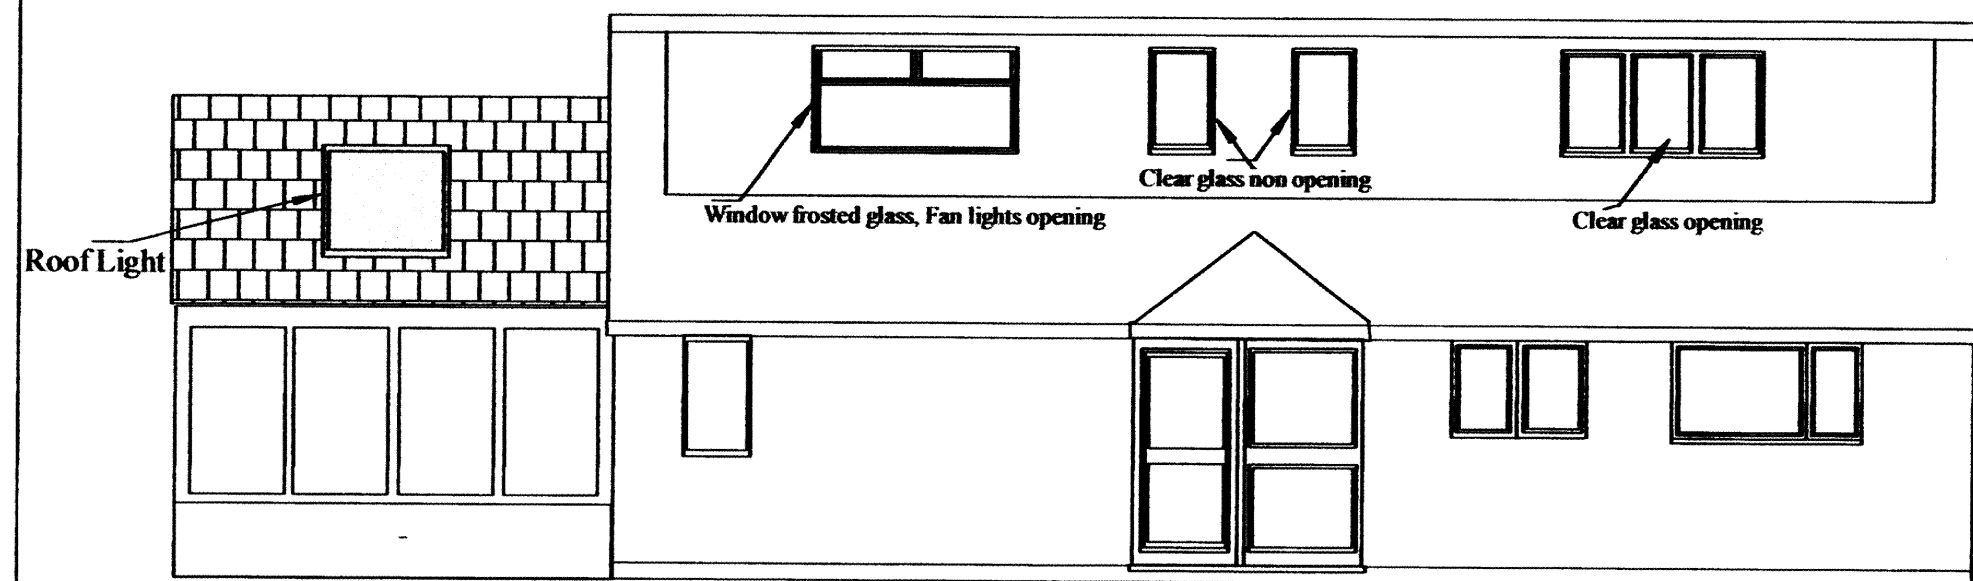


Proposed West Elevation

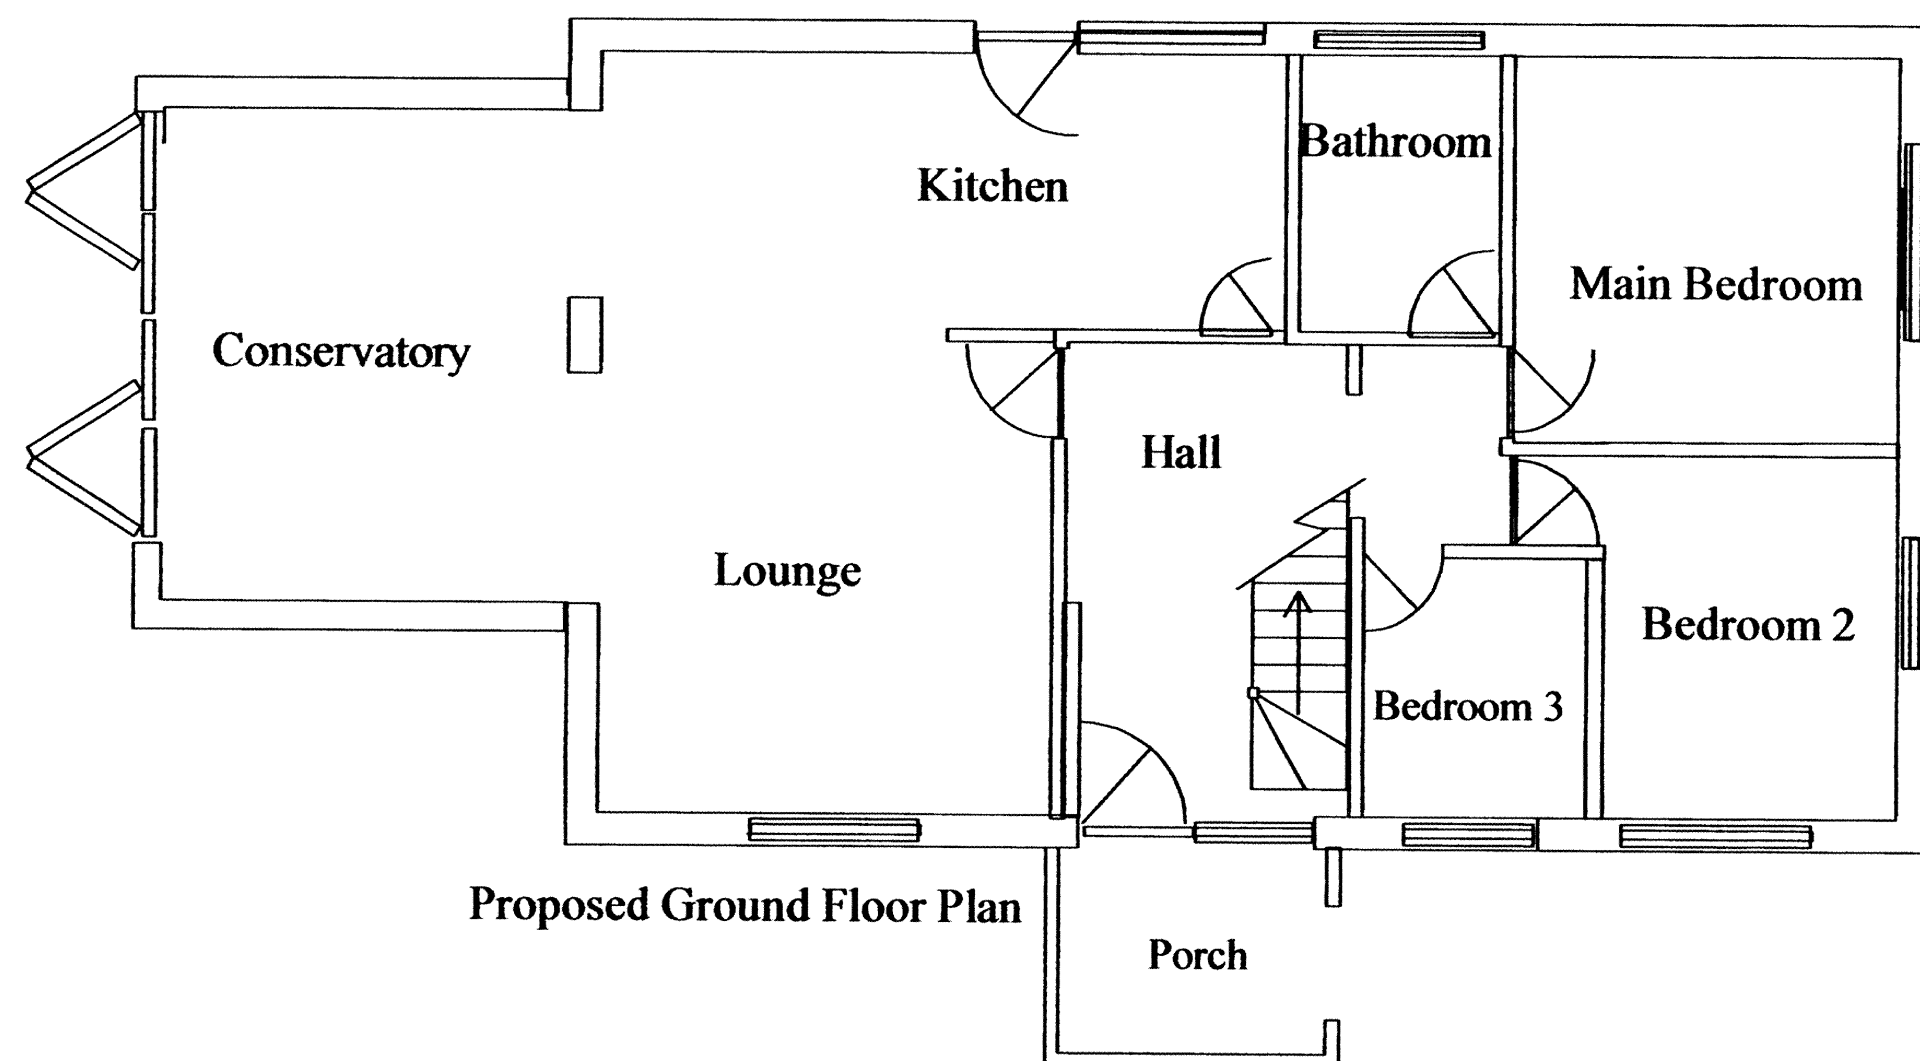


Proposed Ground Floor Plan

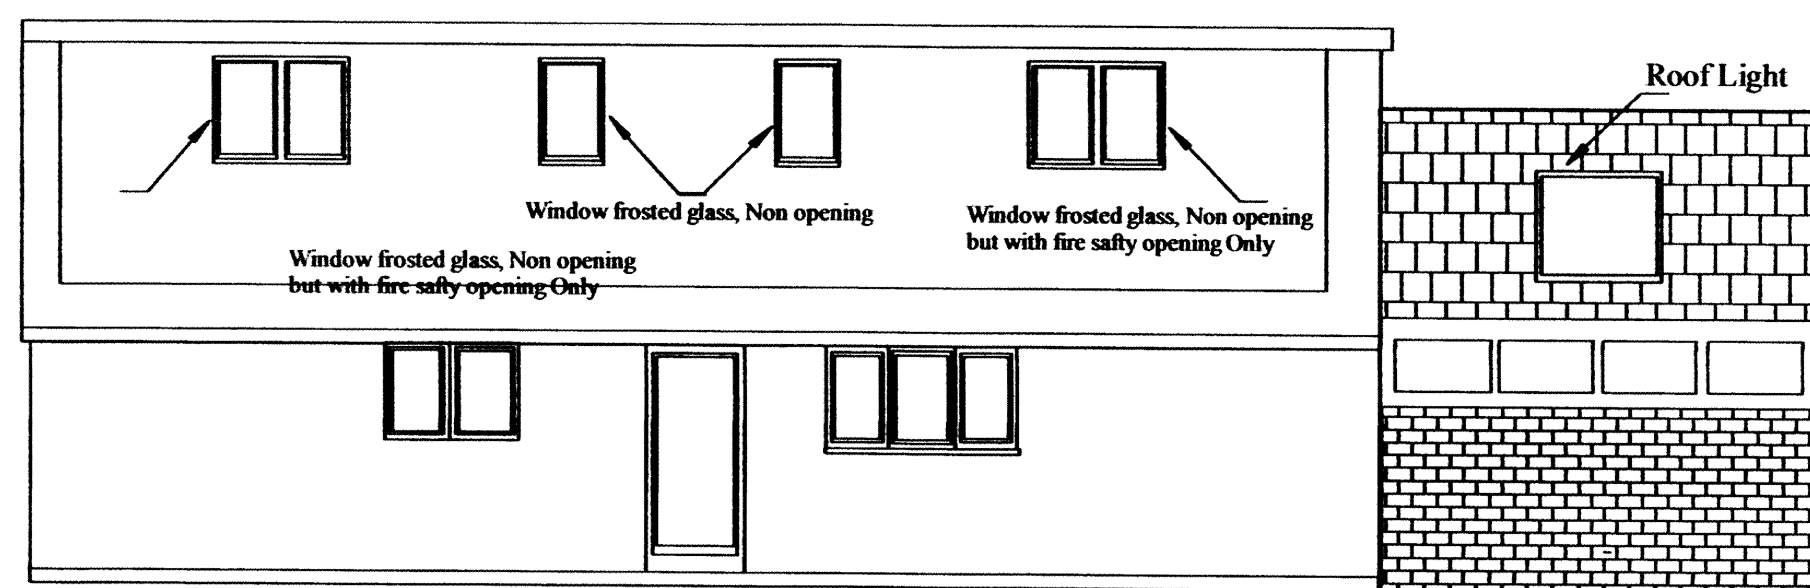

Proposed East Elevation

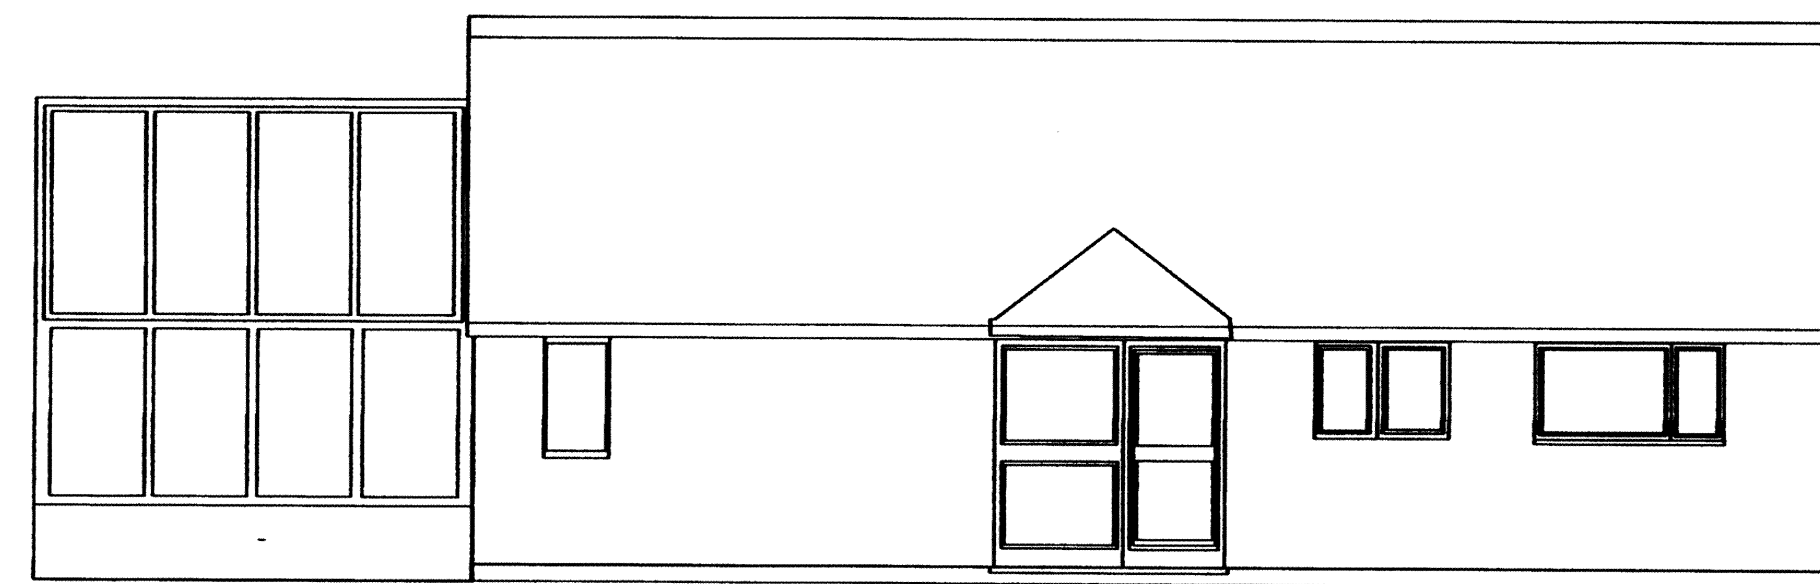


Existing West Elevation

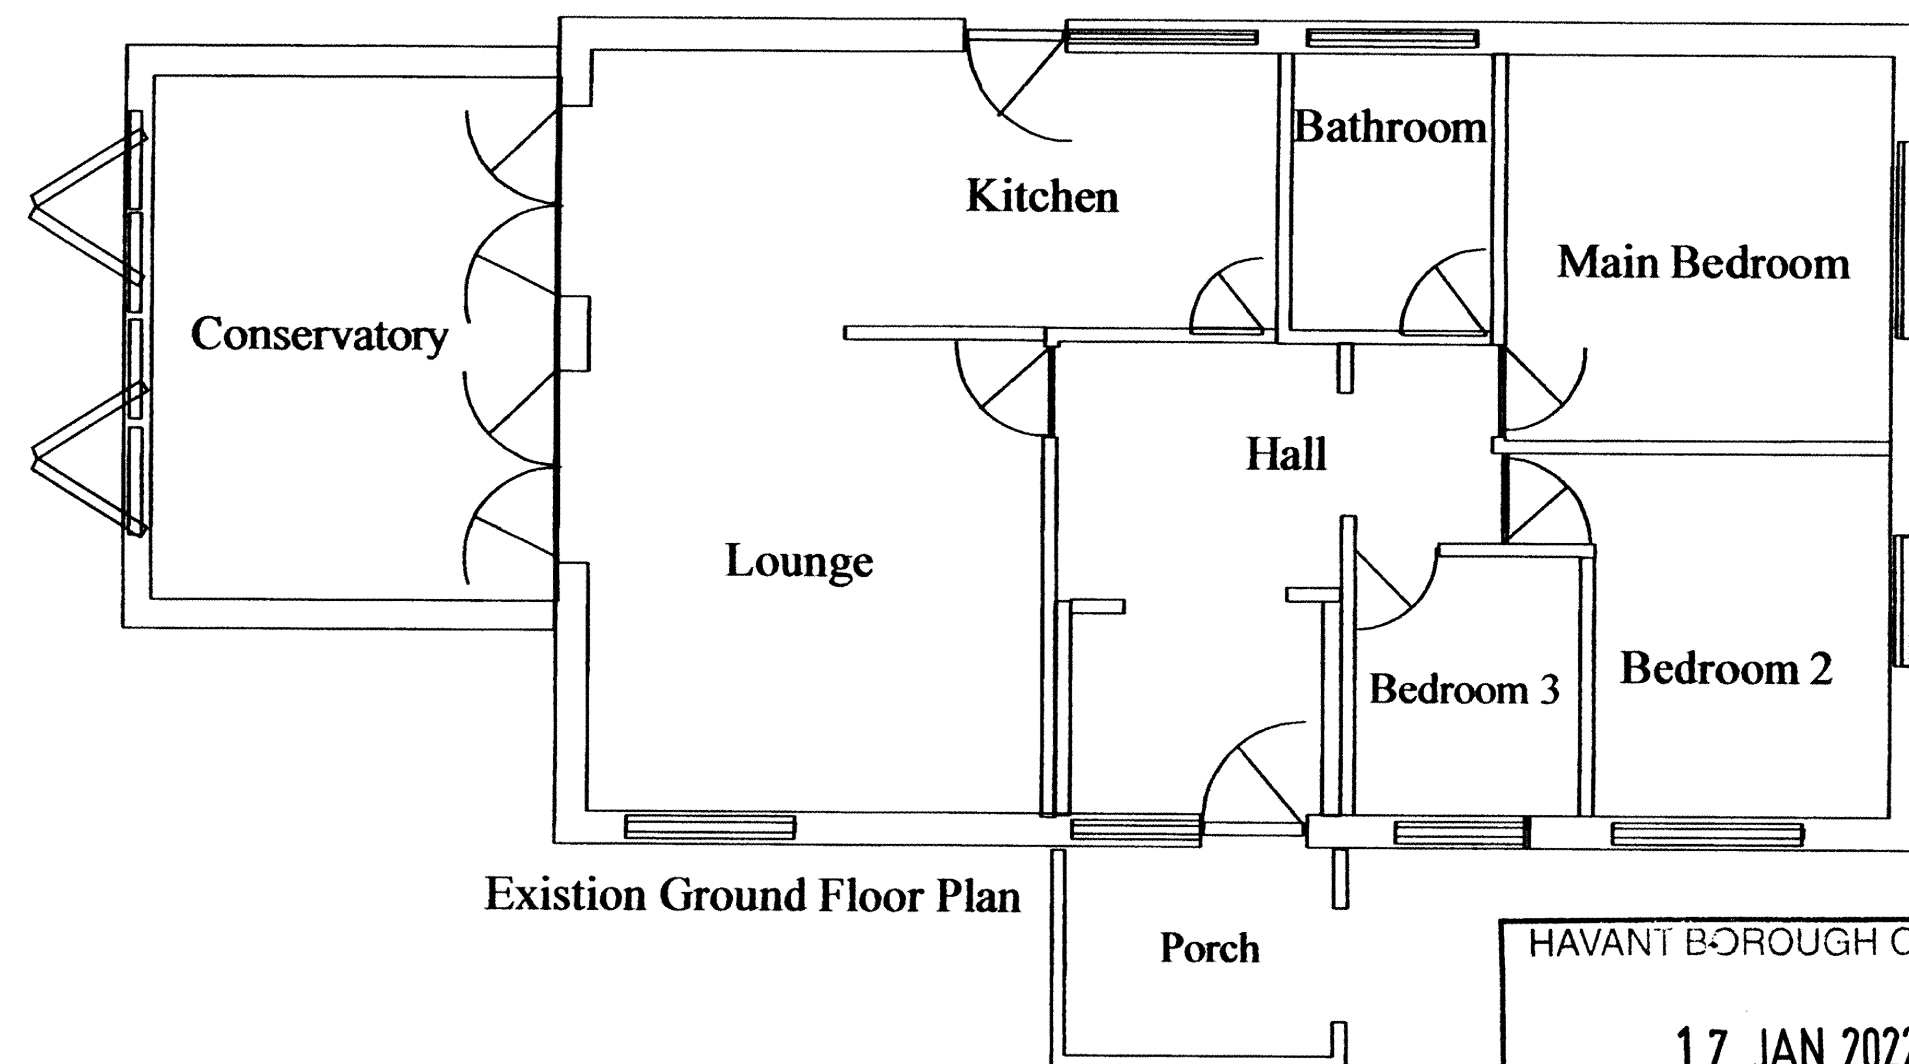

Existion Ground Floor Plan

HAVANT BOROUGH COUNCIL
17 JAN 2022
RECEIVED

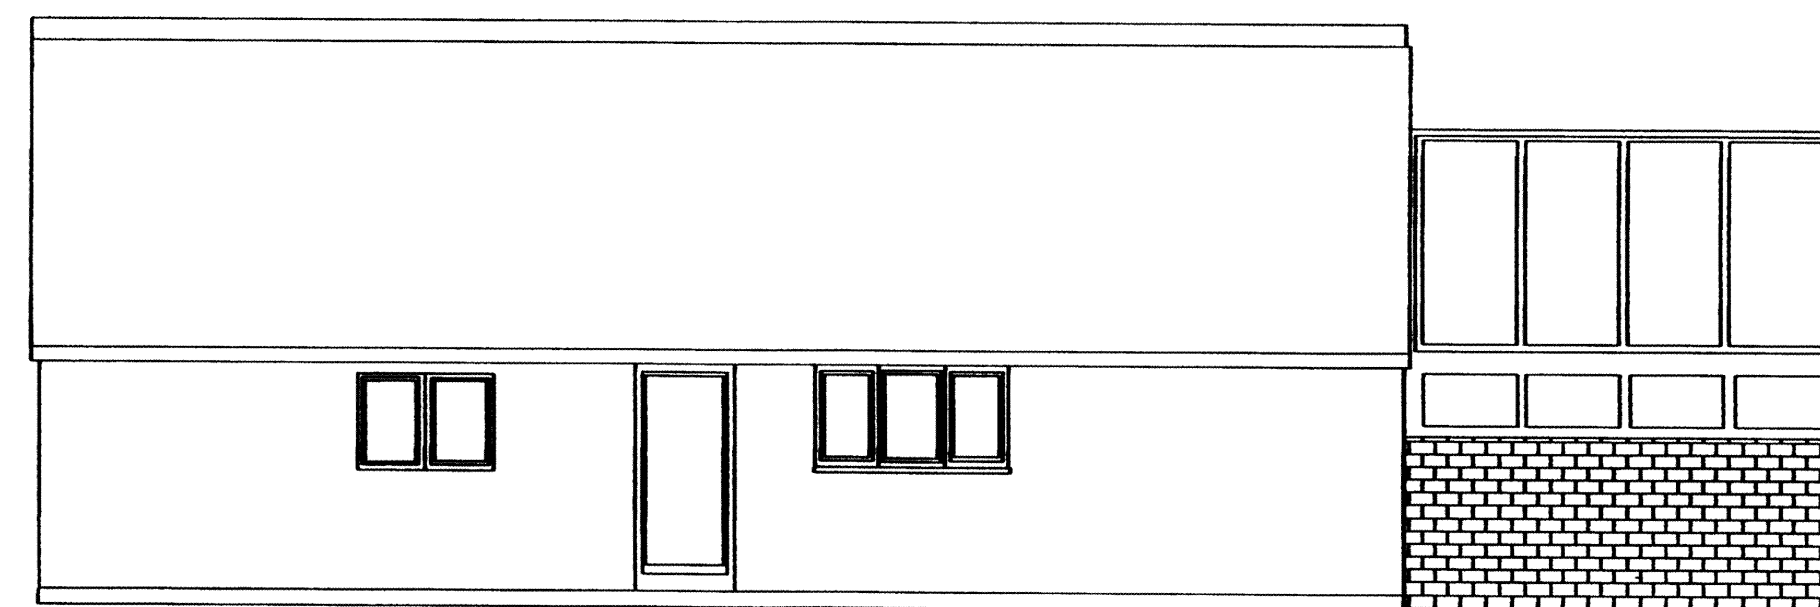

Existing East Elevation

Proposed loft conversion for
Mr & Mrs C Roxburgh
3 Grenfield Court, Emsworth
Hants. PO10 7SA
Original Page Size A3
1st Jan 2021 : Page 1 of 2 : scale 1 to 100