from Southern Water

Department of Planning and Development
Havant Borough Council
Public Service Plaza
Civic Centre Road
Havant
Hampshire
PO9 2AX

Your ref
APP/22/00030

Our ref
DSA000009274

Date
14/03/2022

Contact
Tel 0330 303 0119

Dear Sir/Madam,

Proposal: Works to convert the doctor's surgery (E) to offices (E) plus the erection of a two storey building comprising a commercial unit (E) following the demolition of the existing single storey extension. With associated parking and hard and soft landscaping, including provision of one additional parking space.
Site: APP/22/00030: - North Street House, 6 North Street, Emsworth, PO10 7DD.

Thank you for your letter dated 21/02/2022.

Please see the attached extract from Southern Water records showing the approximate position of public foul sewer within the development site. The exact position of the public assets must be determined on site by the applicant in consultation with Southern Water before the layout of the proposed development is finalised.

Please note:

- The public foul sewer requires a clearance of 3 metres on either side of the public foul sewer to protect it from construction works and to allow for future maintenance access.

- No new development or tree planting should be carried out within 3 metres of the external edge of the public foul sewer without consent from Southern Water.

- No soakaway, swales, ponds, watercourses or any other surface water retaining or conveying features should be located within 5 metres of a public foul sewer.

- All existing infrastructure should be protected during the course of construction works.

Please refer to: southernwater.co.uk/media/3011/stand-off-distances.pdf

We have restrictions on the proposed tree planting adjacent to Southern Water sewers, rising mains or water mains and any such proposed assets in the vicinity of existing planting. Reference should be made to Southern Water's publication “A Guide to Tree Planting near water Mains and Sewers” (southernwater.co.uk/media/3027/ds-tree-planting-guide.pdf) and the Sewerage Sector Guidance (water.org.uk/sewerage-sector-guidance-approved-documents/) with regards to any landscaping proposals and our restrictions and maintenance of tree planting adjacent to sewers, rising mains and water mains.

Furthermore, it is possible that a sewer now deemed to be public could be crossing the development site. Therefore, should any sewer be found during construction works, an investigation of the sewer will be required to ascertain its ownership before any further works commence on site.

Southern Water requires a formal application for any new connection to the public foul and surface water sewer to be made by the applicant or developer.

To make an application visit Southern Water's Get Connected service: developerservices.southernwater.co.uk and please read our New Connections Charging Arrangements documents which are available on our website via the following link: southernwater.co.uk/developing-building/connection-charging-arrangements

In situations where surface water is being considered for discharge to our network, we require the below hierarchy for surface water to be followed which is reflected in part H3 of the Building Regulations. Whilst reuse does not strictly form part of this hierarchy, Southern Water would encourage the consideration of reuse for new developments.

- Reuse

- Infiltration

- Watercourse

- Storm sewer

- Combined Sewer

Guidance on Building Regulations is here:
gov.uk/government/publications/drainage-and-waste-disposal-approved-document-h

For further advice, please contact Southern Water, Southern House, Yeoman Road, Worthing, West Sussex, BN13 3NX (Tel: 0330 303 0119).

Website: southernwater.co.uk or by email at: SouthernWaterPlanning@southernwater.co.uk

Yours faithfully,

Growth Planning Team
Business Channels

southernwater.co.uk/developing-building/planning-your-development

SOUTHERN WATER

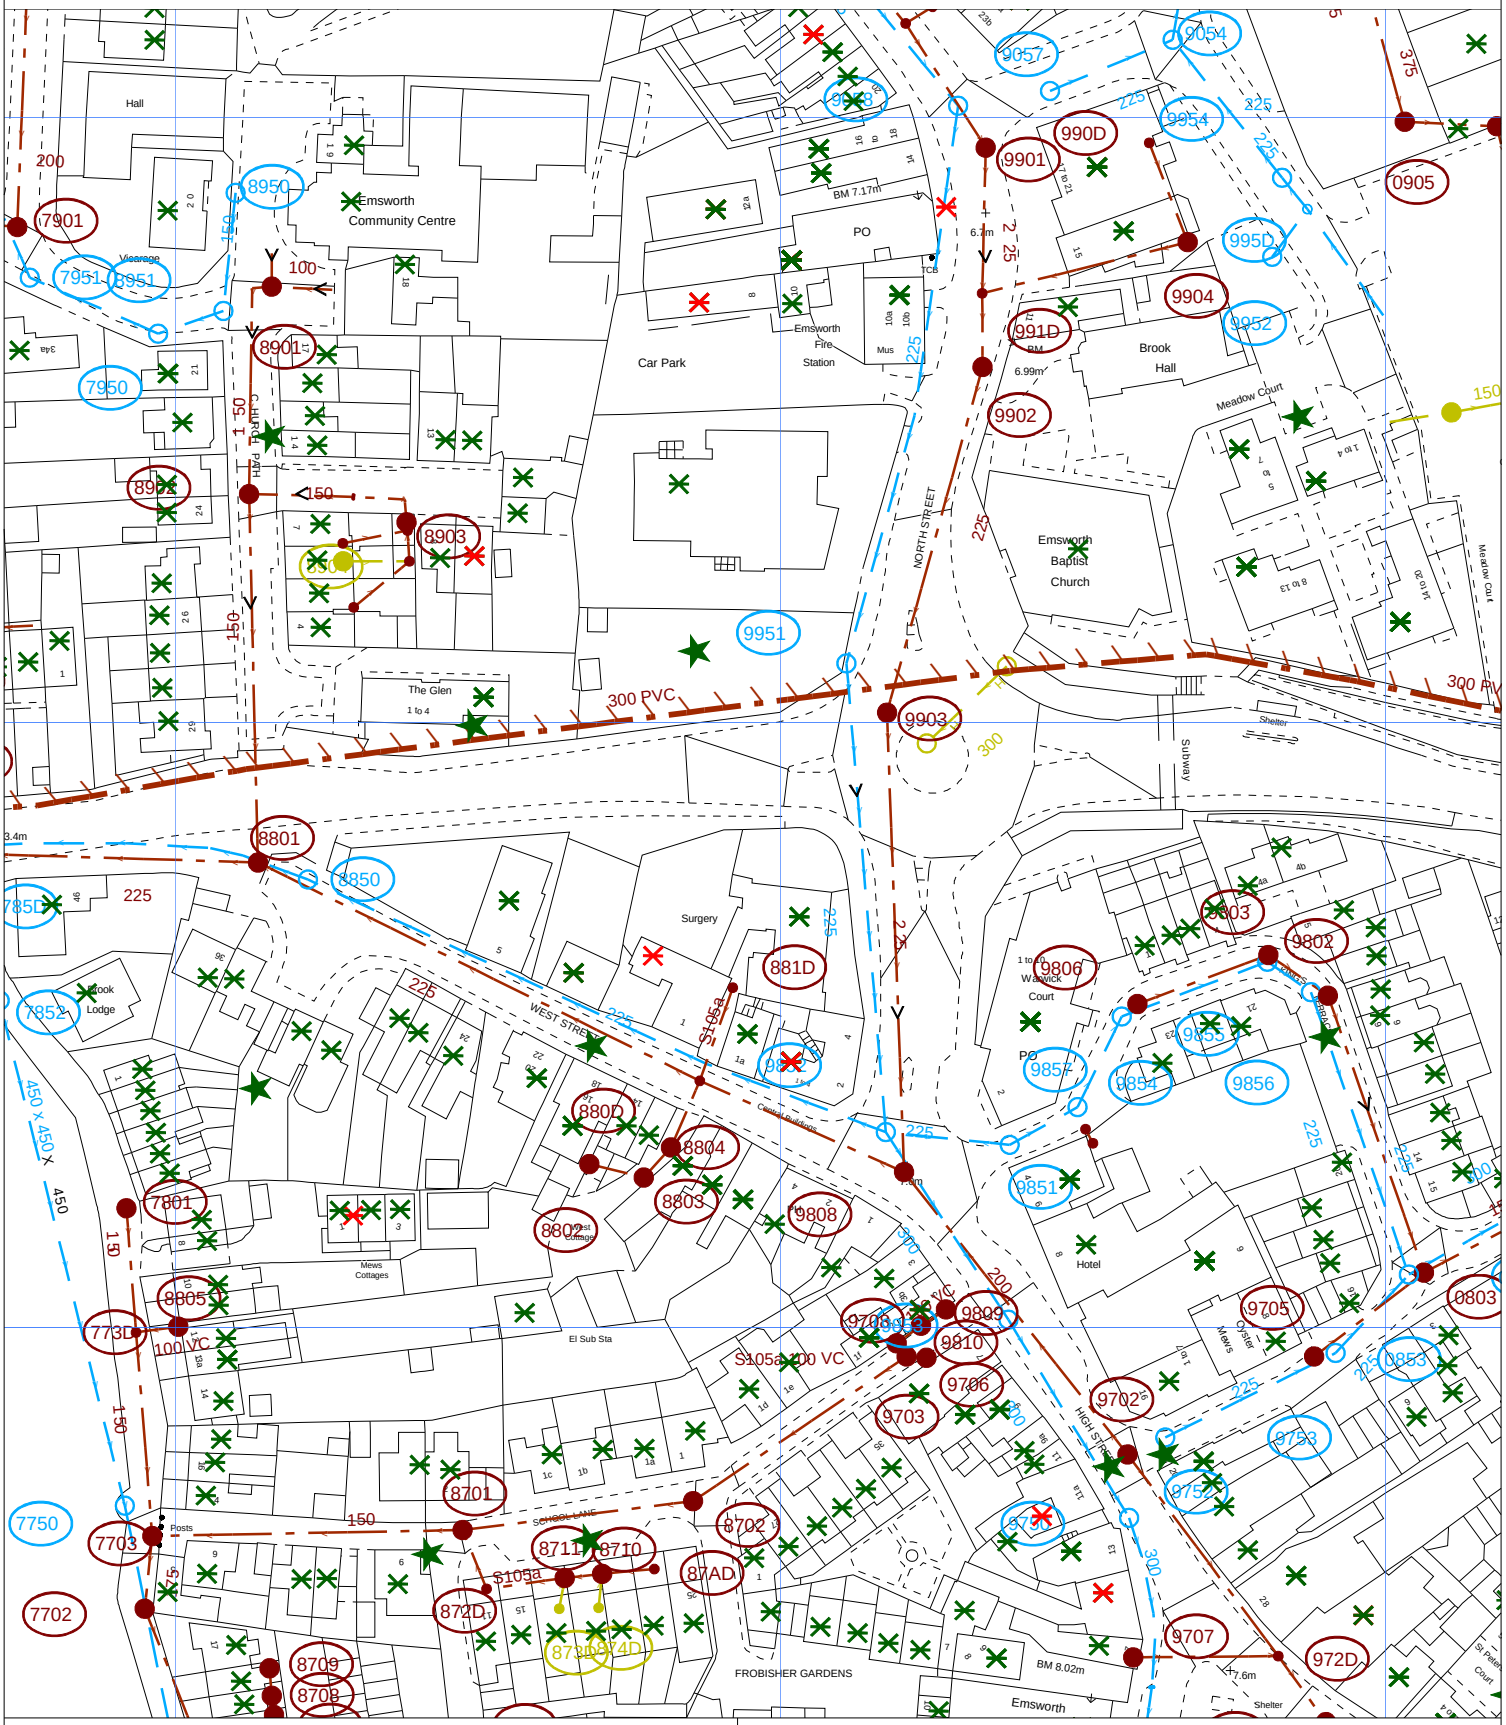

The positions of pipes shown on this plan are believed to be correct, but Southern Water Services Ltd accept no responsibility in the event of inaccuracy. The actual positions should be determined on site.

Based upon Ordnance Survey Digital Data with the permission of the controller of H.M.S.O. Crown Copyright Reserved Licence No. WU 298530

Southern Water

O.S. REF: SU7405NE	Scale: 1:1250	Printed By: rudraps	Date: 11-3-2022
Screen Print		Southern Water MapGuide Browser	
WARNING: BAC pipes are constructed of Bonded Asbestos Cement		Requested By:	
WARNING: Unknown (UNK) materials may include Bonded Asbestos Cement			