


HAVANT CONSERVATIVES, 19 SOUTH STREET, HAVANT,

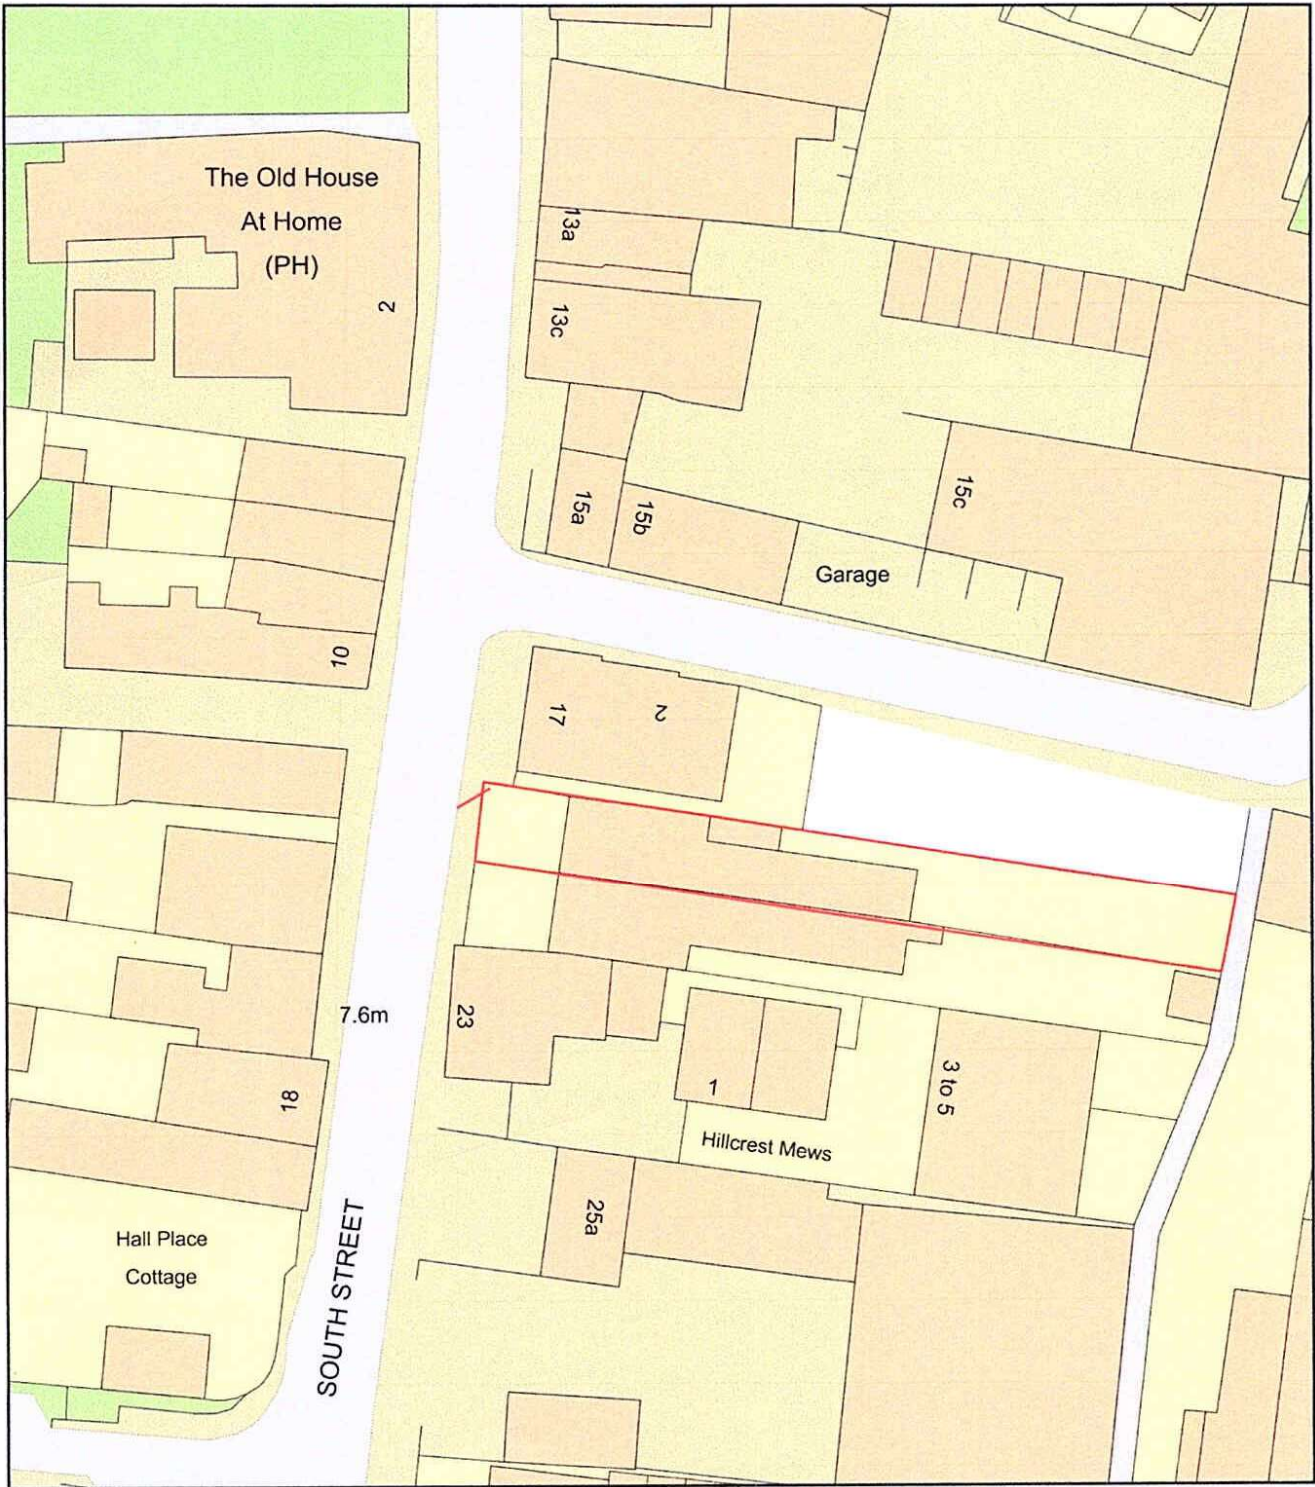

Plan Produced for: HBC PLANNING DEPT
Date Produced: 04 Jan 2022
Plan Reference Number: TQRQM22004153735424
Scale: 1:500 @ A4