


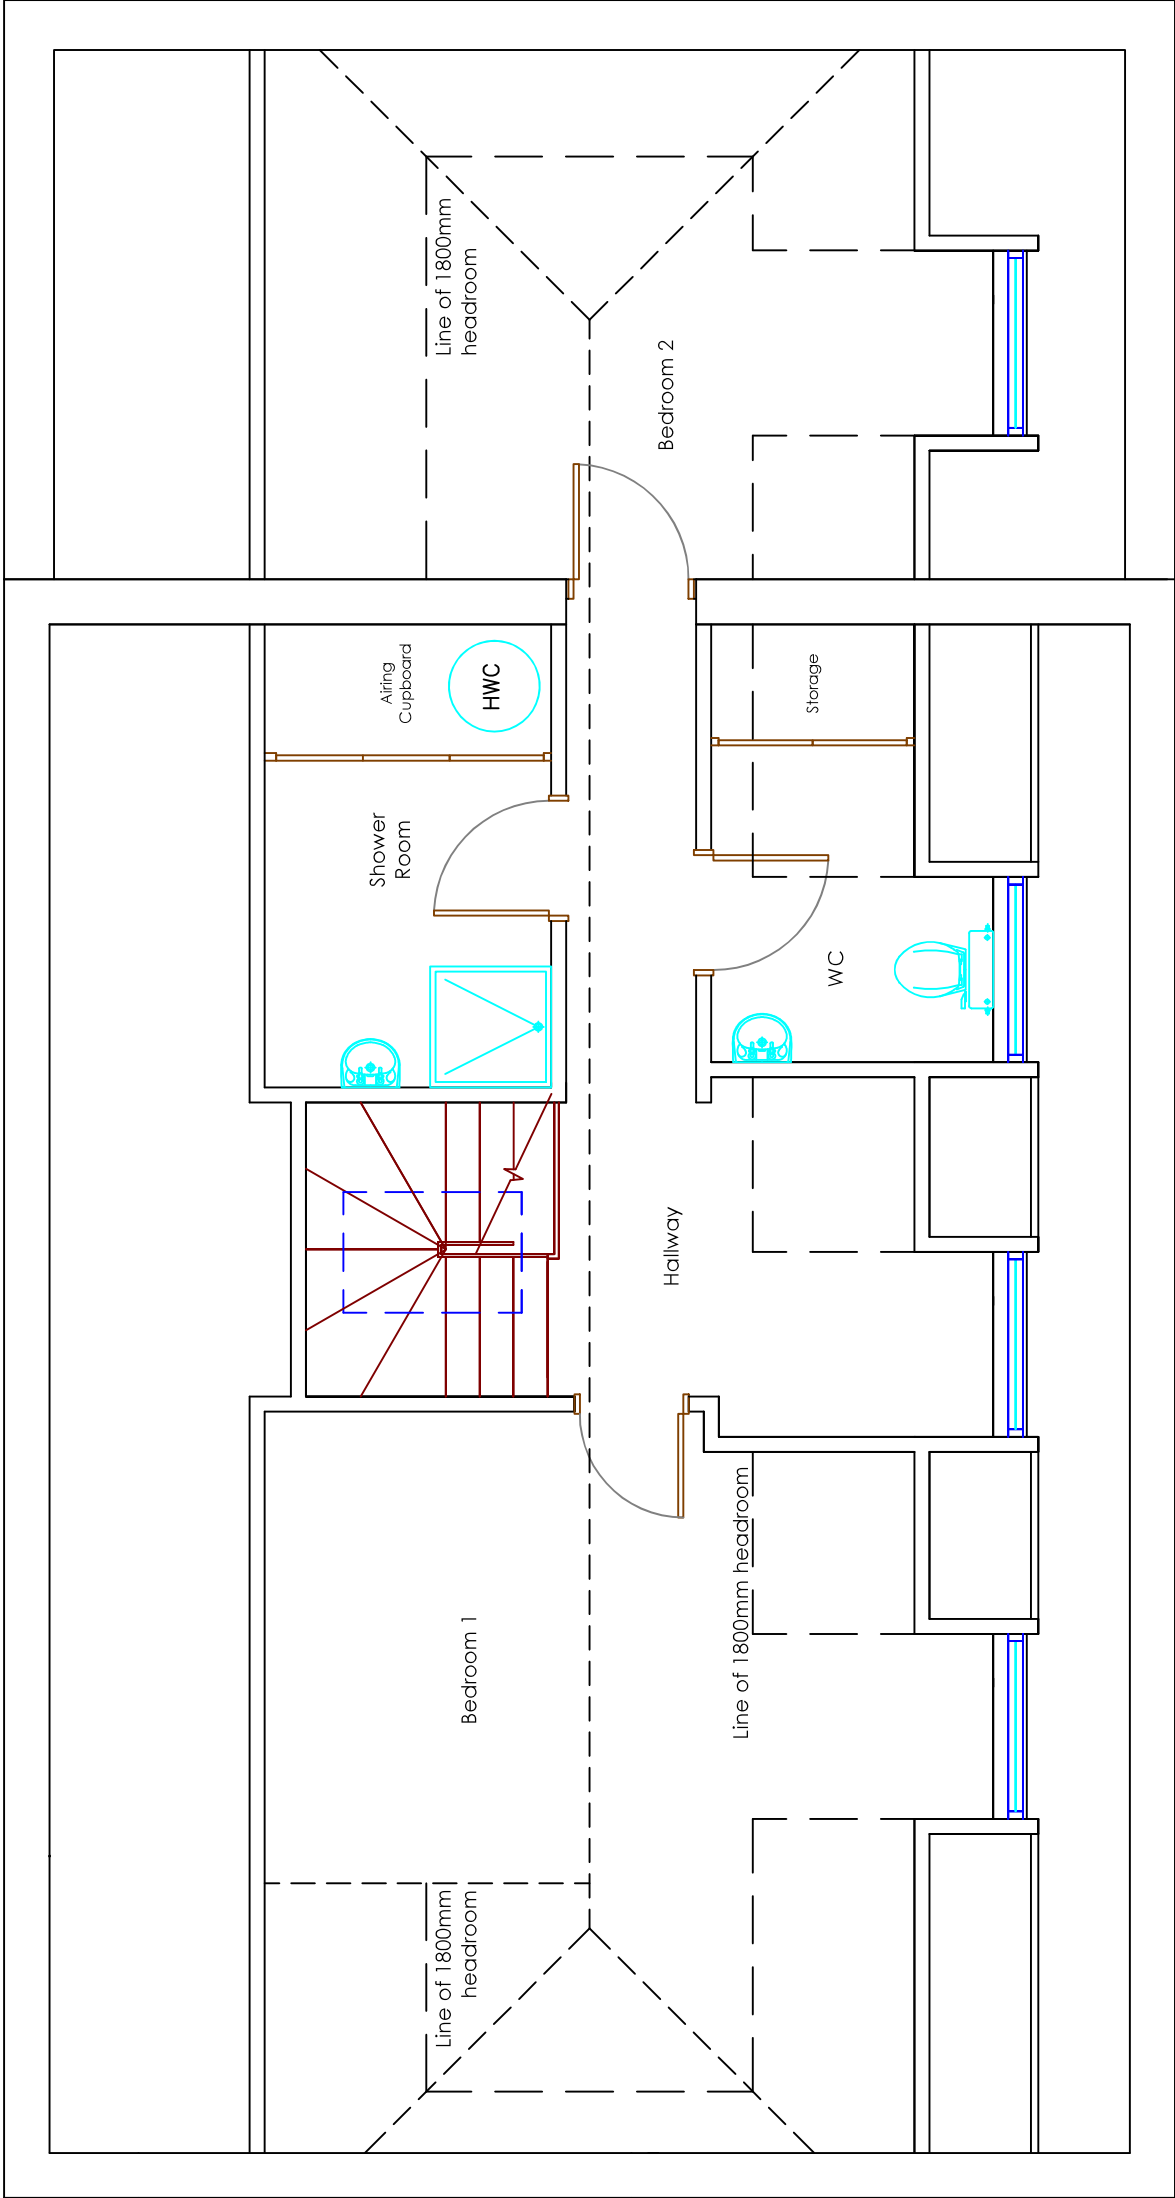

PROPOSED FIRST FLOOR

Copyright is reserved by GBS Designs and is issued on the condition that it is not copied or disclosed by or to any unauthorised persons without prior consent in writing from GBS Designs.

All dimensions to be checked on site

All structural elements to be specified by a suitably qualified structural engineer.

REV	DESCRIPTION	DRAWN	DATE	Scale Bar	Drawing Ref	Drawing Title
-	Initial design	GBS	06.12.21		59 DEVERELL 07	59 Deverell Place,
A	Internal and external changes to ground floor	GBS	09.12.21		Scale at A1	Widley,
B	Rear dormers removed	GBS	24.01.22		Scale at A3	Waterlooville,
					1:25	Hampshire,
					1:50	PO7 5ED.
					Date	
					06 DEC 2021	
					Drawn by	
					GBS	



CAD - ARCHITECTURE - DESIGN

6 Shillinglee Waterlooville
Hampshire PO7 5RW
Tel 023 9225 8315
www.gbsimages.co.uk