


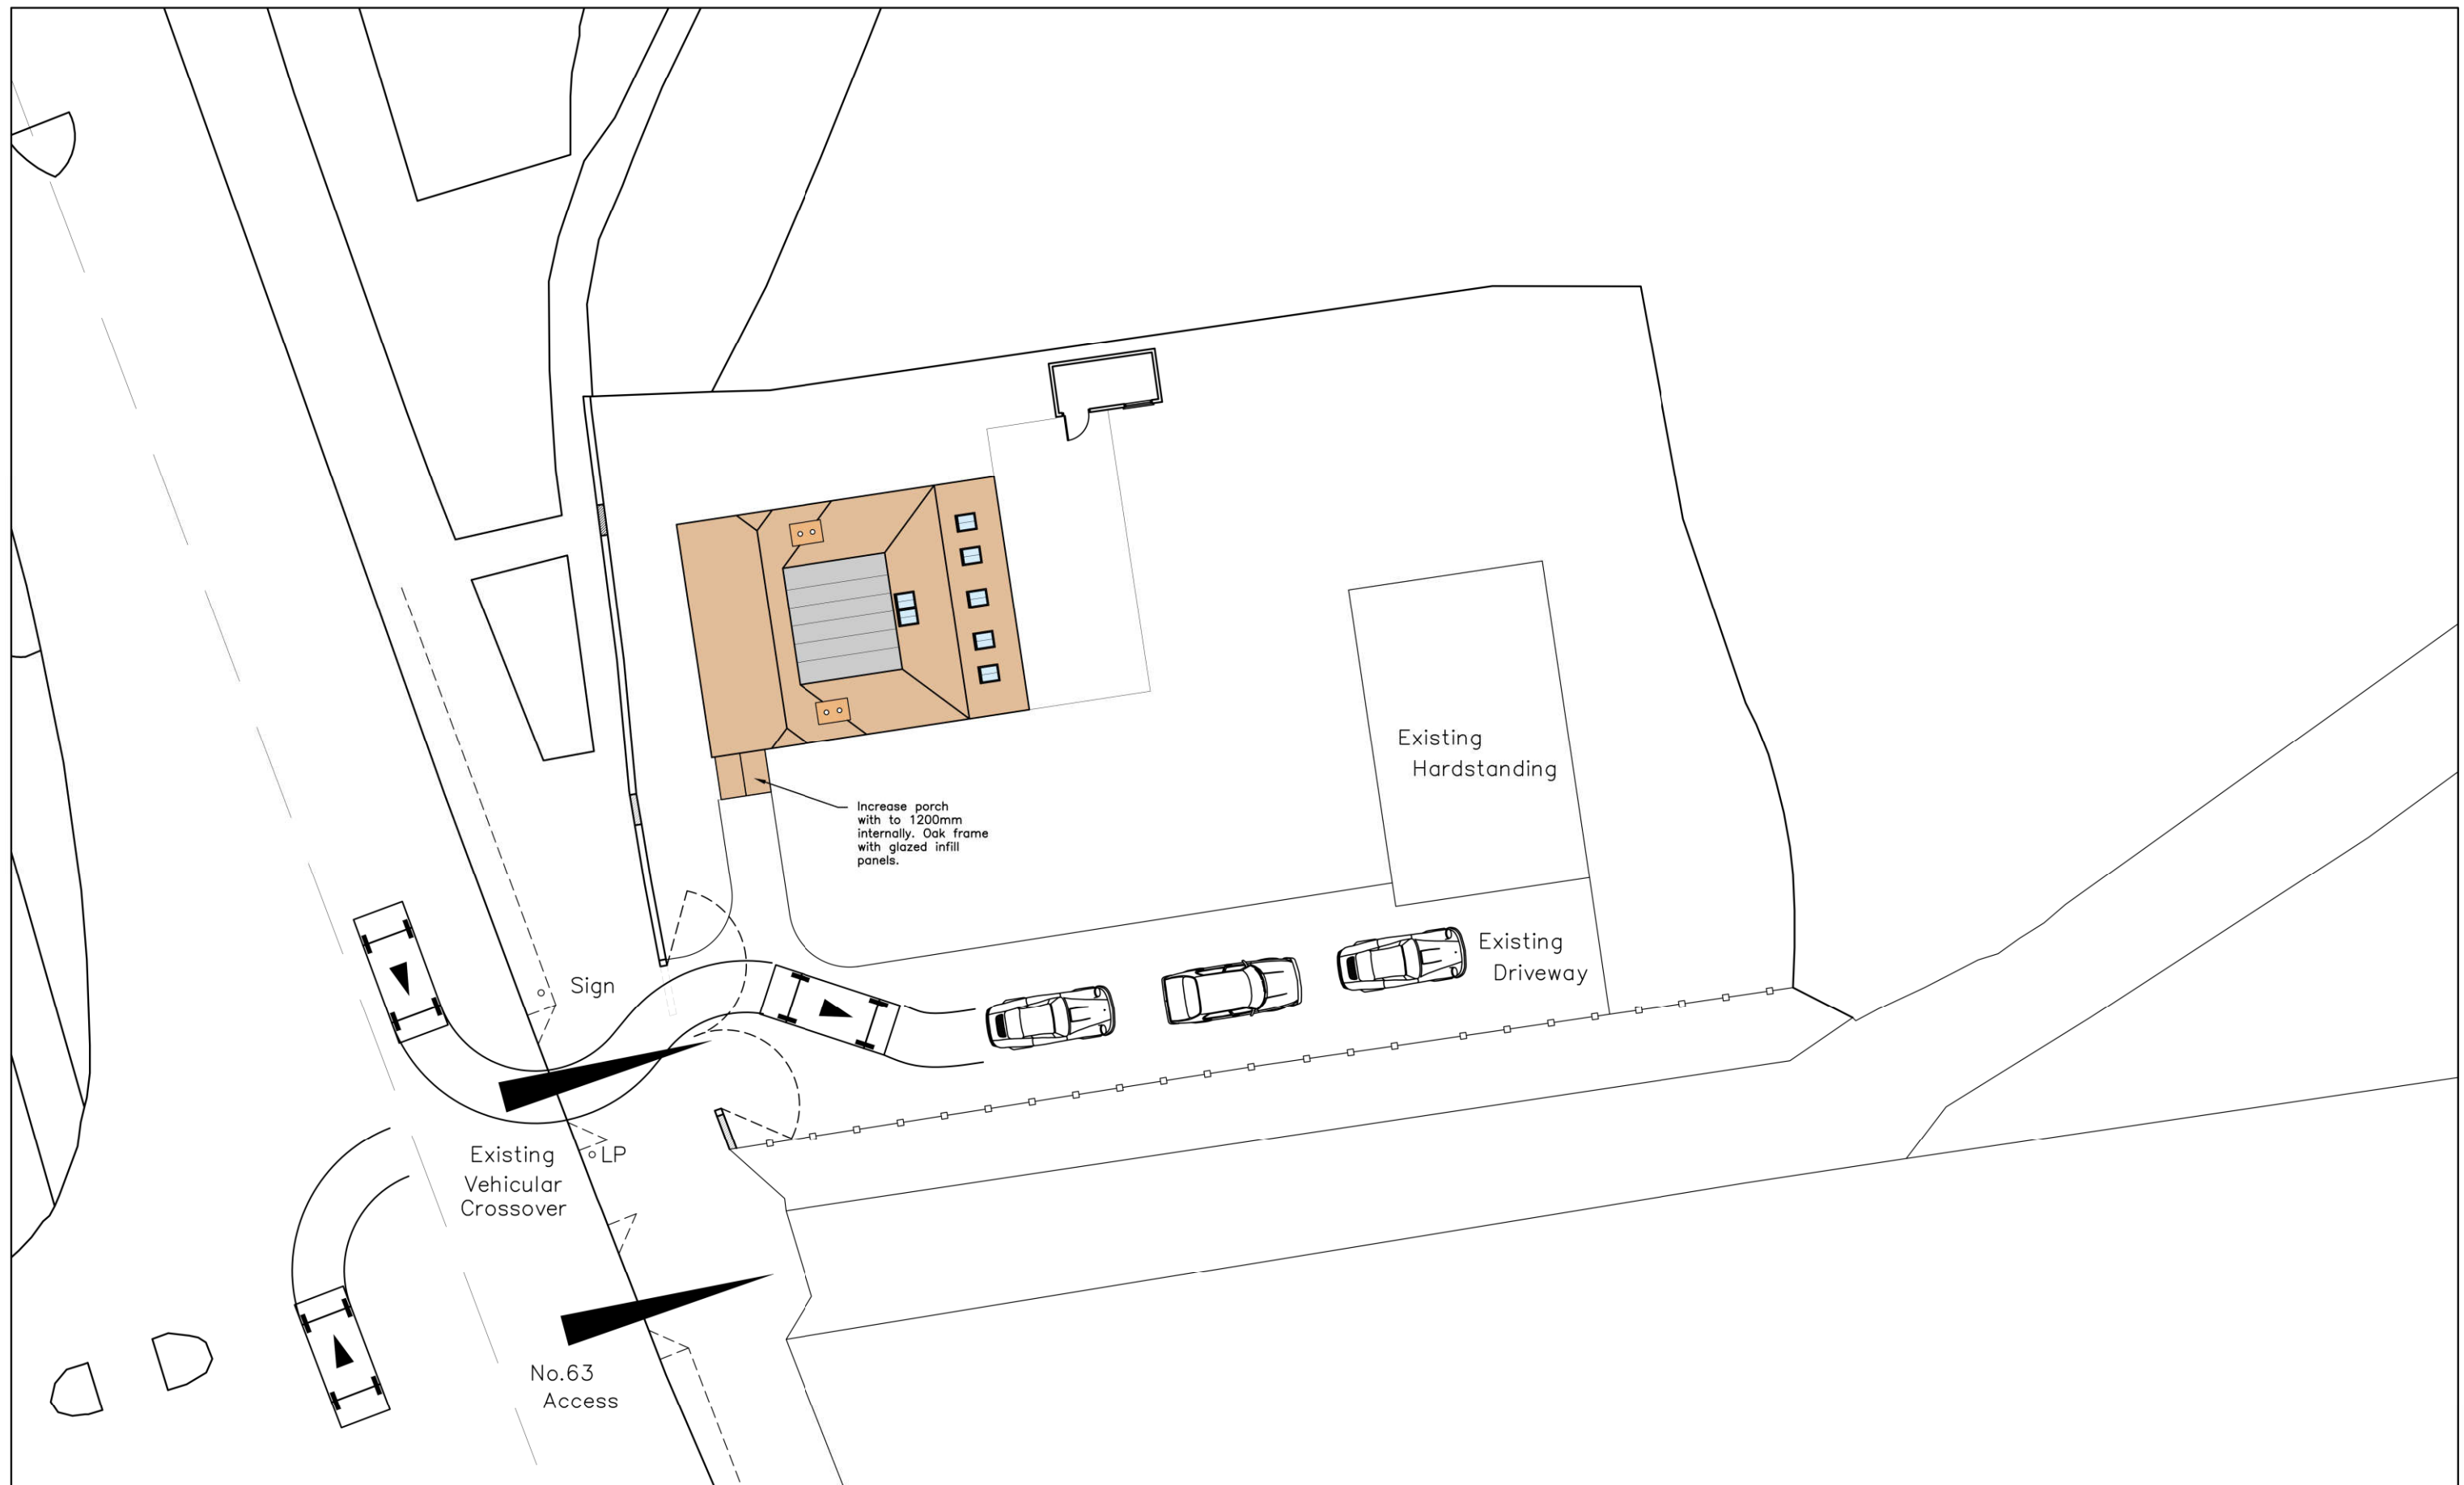

59 & 61
Langstone Road,
Havant,
Hampshire,
PO9 1RB

Site Plan: Proposed

Revisions a) Porch Amendment/01.12.2021/SAR
b)
c)
d)

CAD

Critchley Architecture And Design Ltd.
Contact: 02392 474 919 | info@caad.online

The Old Brewery, 15E South Street, Havant, PO9 1BU



Scale A3 = 1:200
Drawn SAR
Date 15/08/19

19008-130

A

20m

40m

60m

80m