


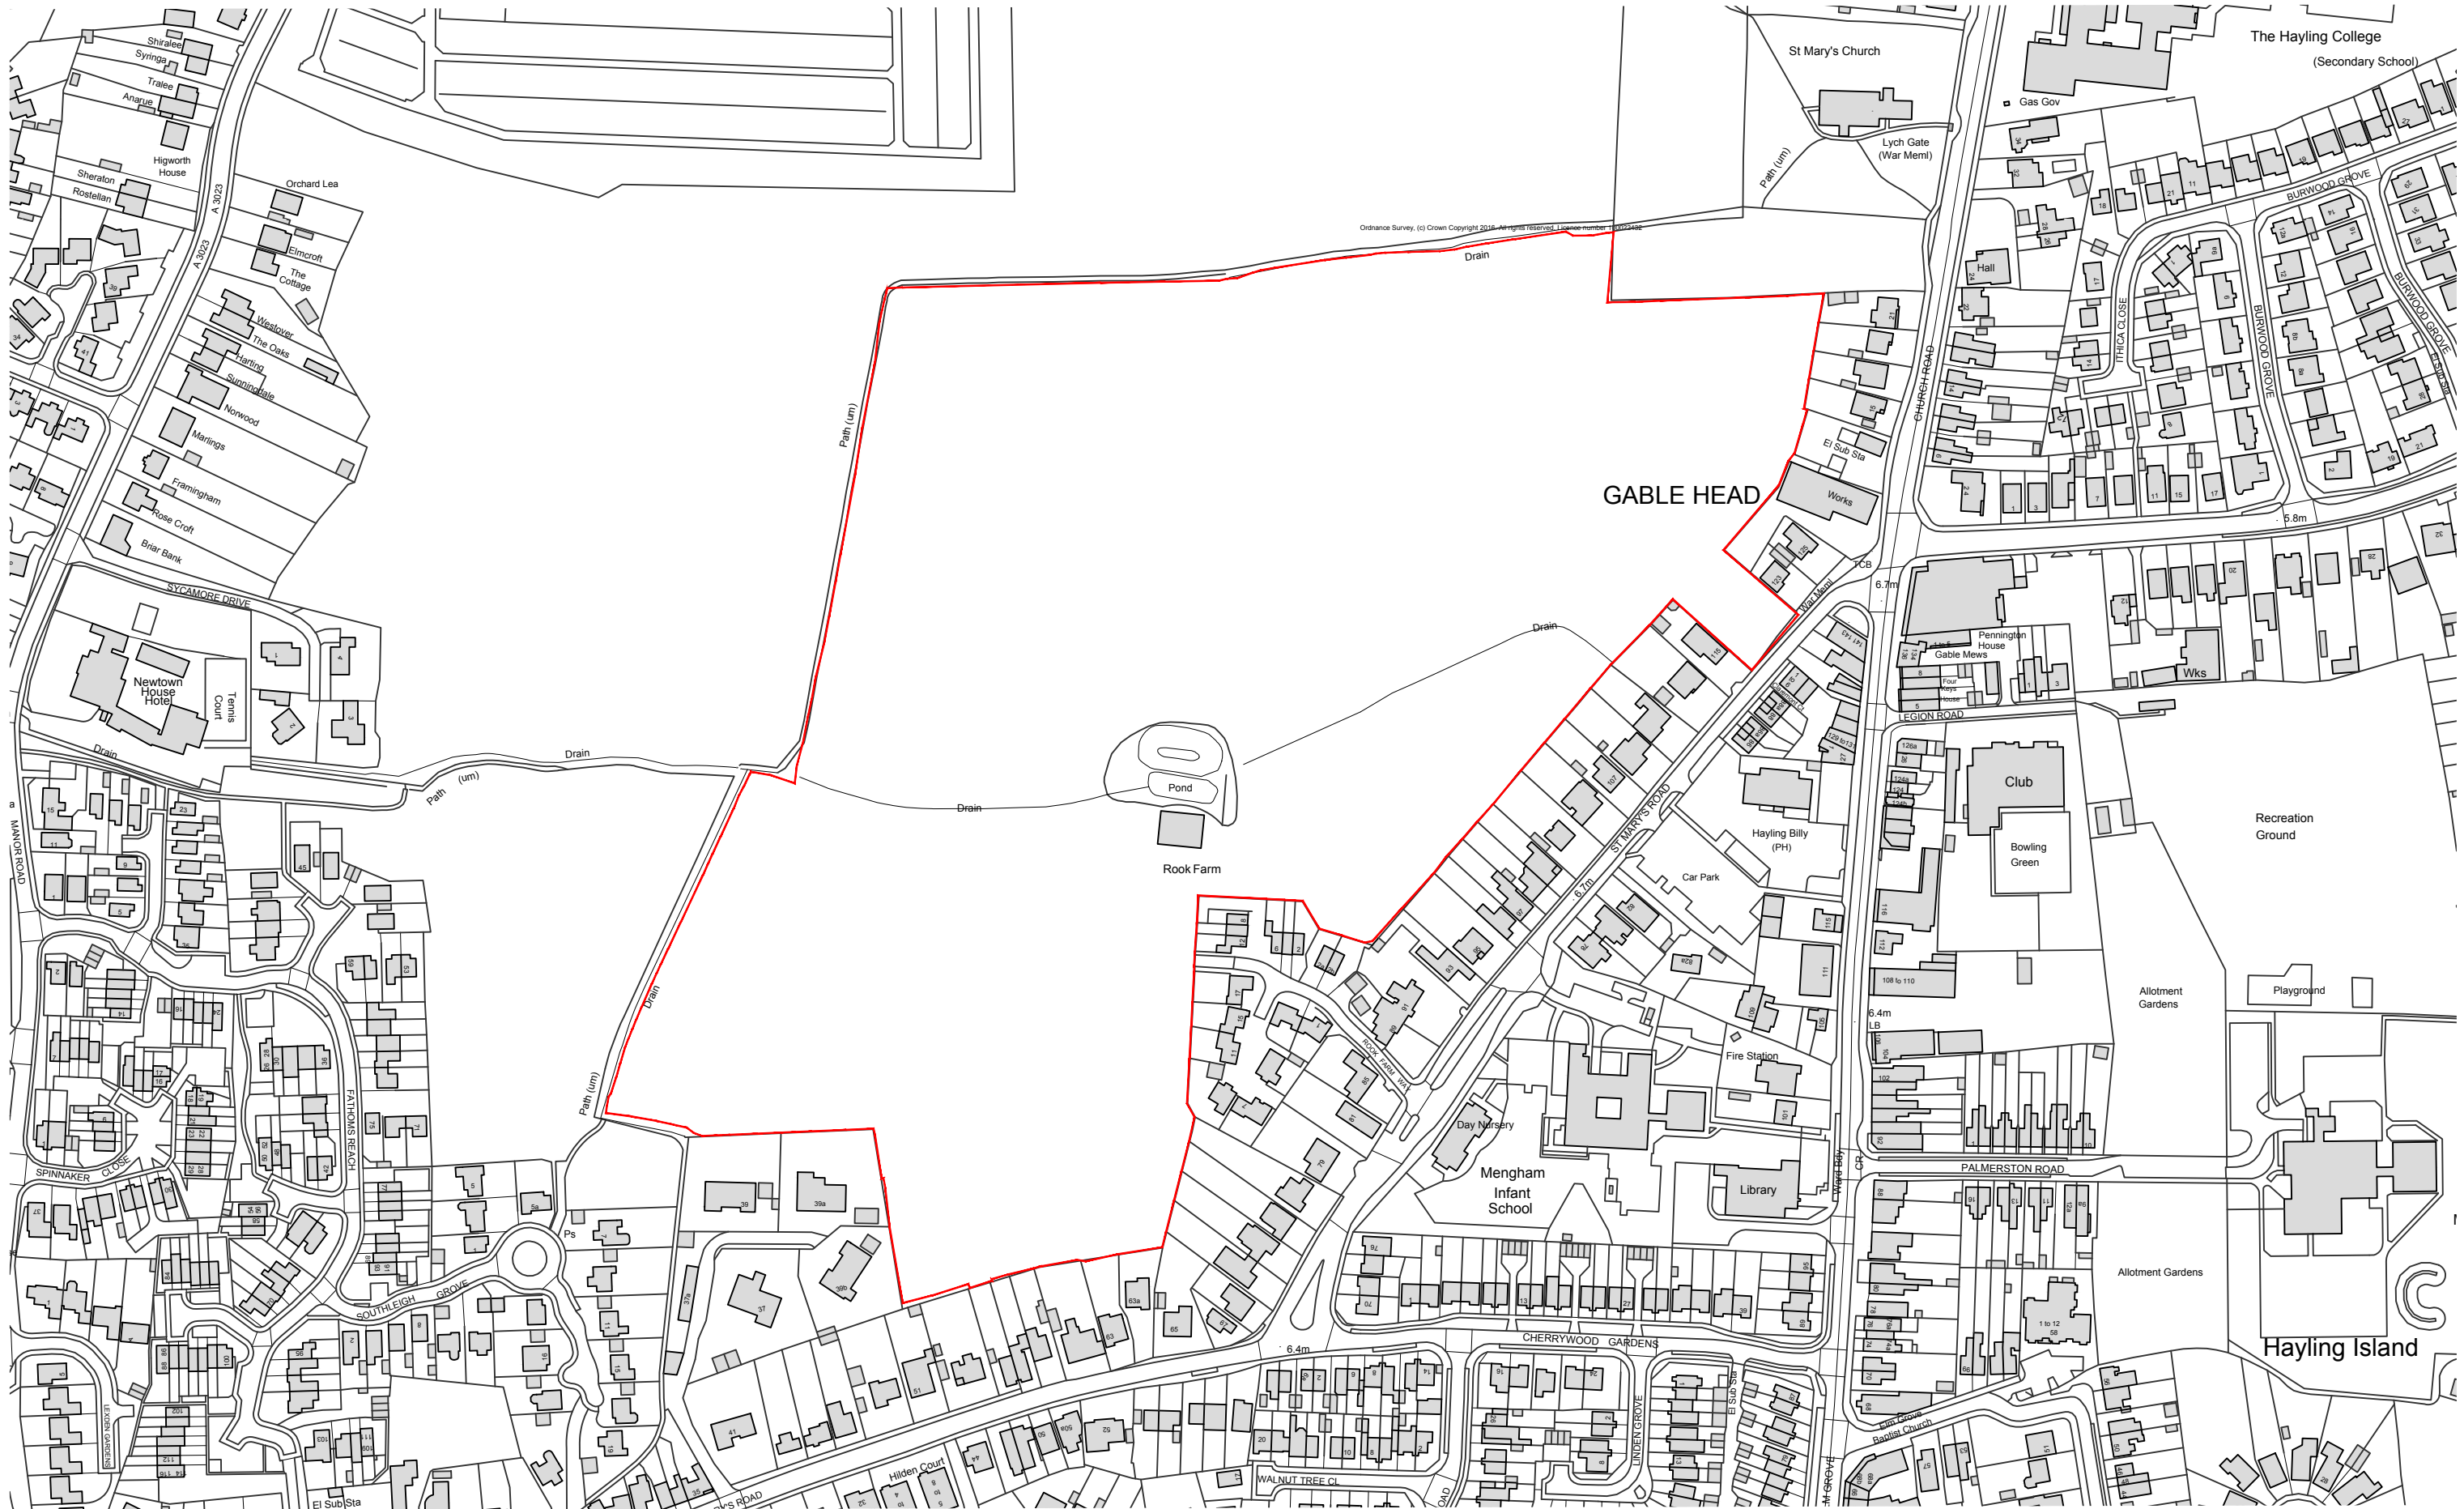

Gladman Developments Ltd
Land off St Mary's Road
Hayling Island

LOCATION PLAN

1:2500 @ A3
April 2018 SJD
7478-L-05 rev C

masterplanning

environmental assessment

landscape design

urban design

ecology

architecture

arboriculture

fpcr

FPOR Environment and Design Ltd

Lockington Hall

Derby DE74 2RH

t: 01509 672772

f: 01509 674665

e: mail@fpcr.co.uk

w: www.fpcr.co.uk