




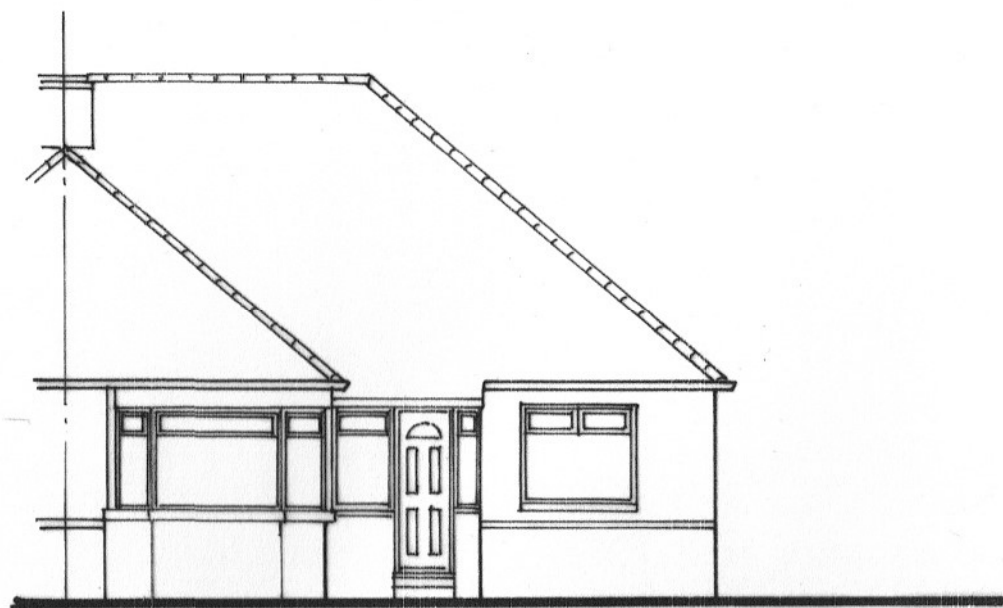

west elevation

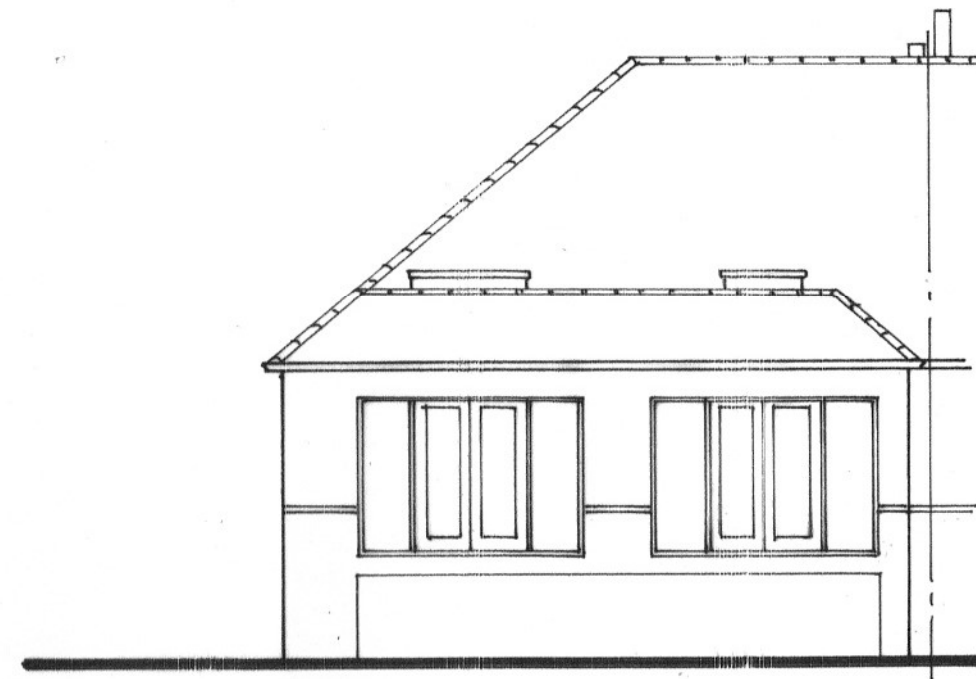

east elevation

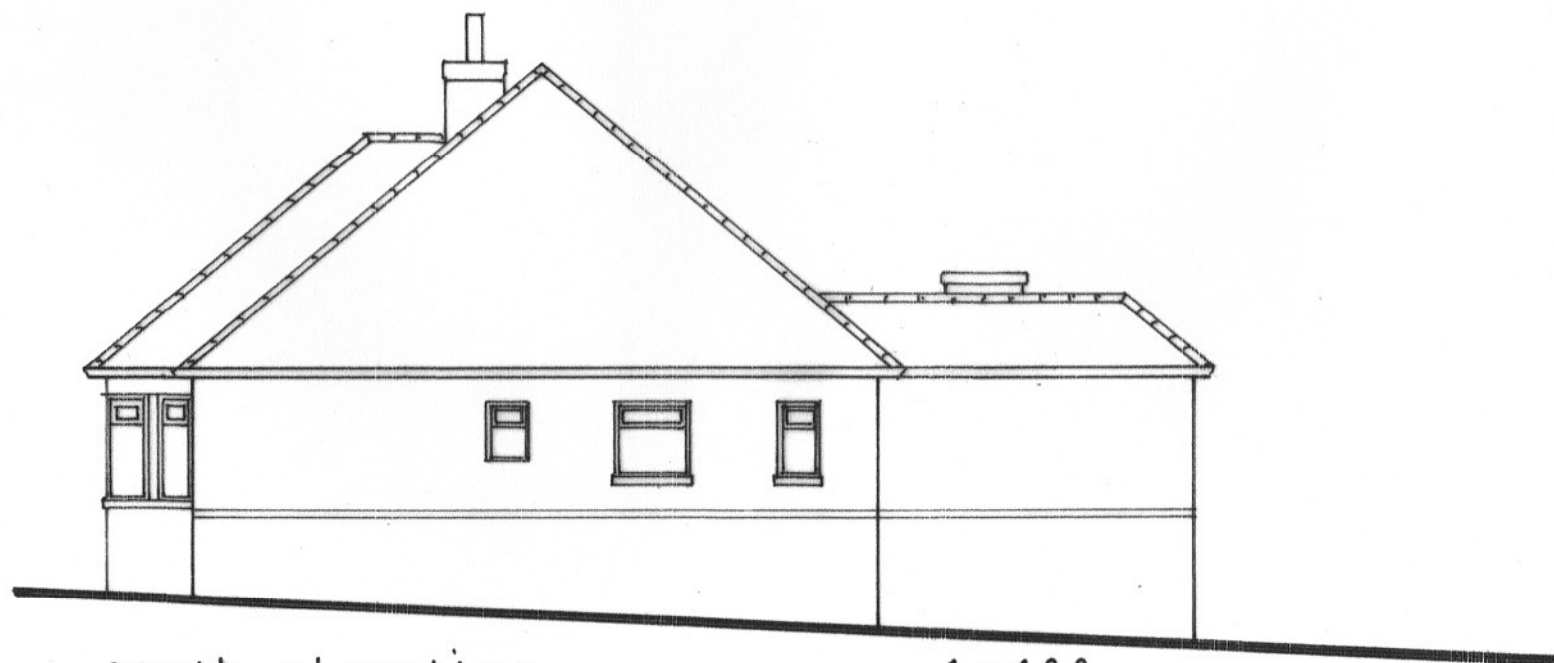

south elevation

1 : 100

ELEVATIONS AS EXISTING  
56 LONE VALLEY, WATERLOOVILLE

Elevations 1:100

