




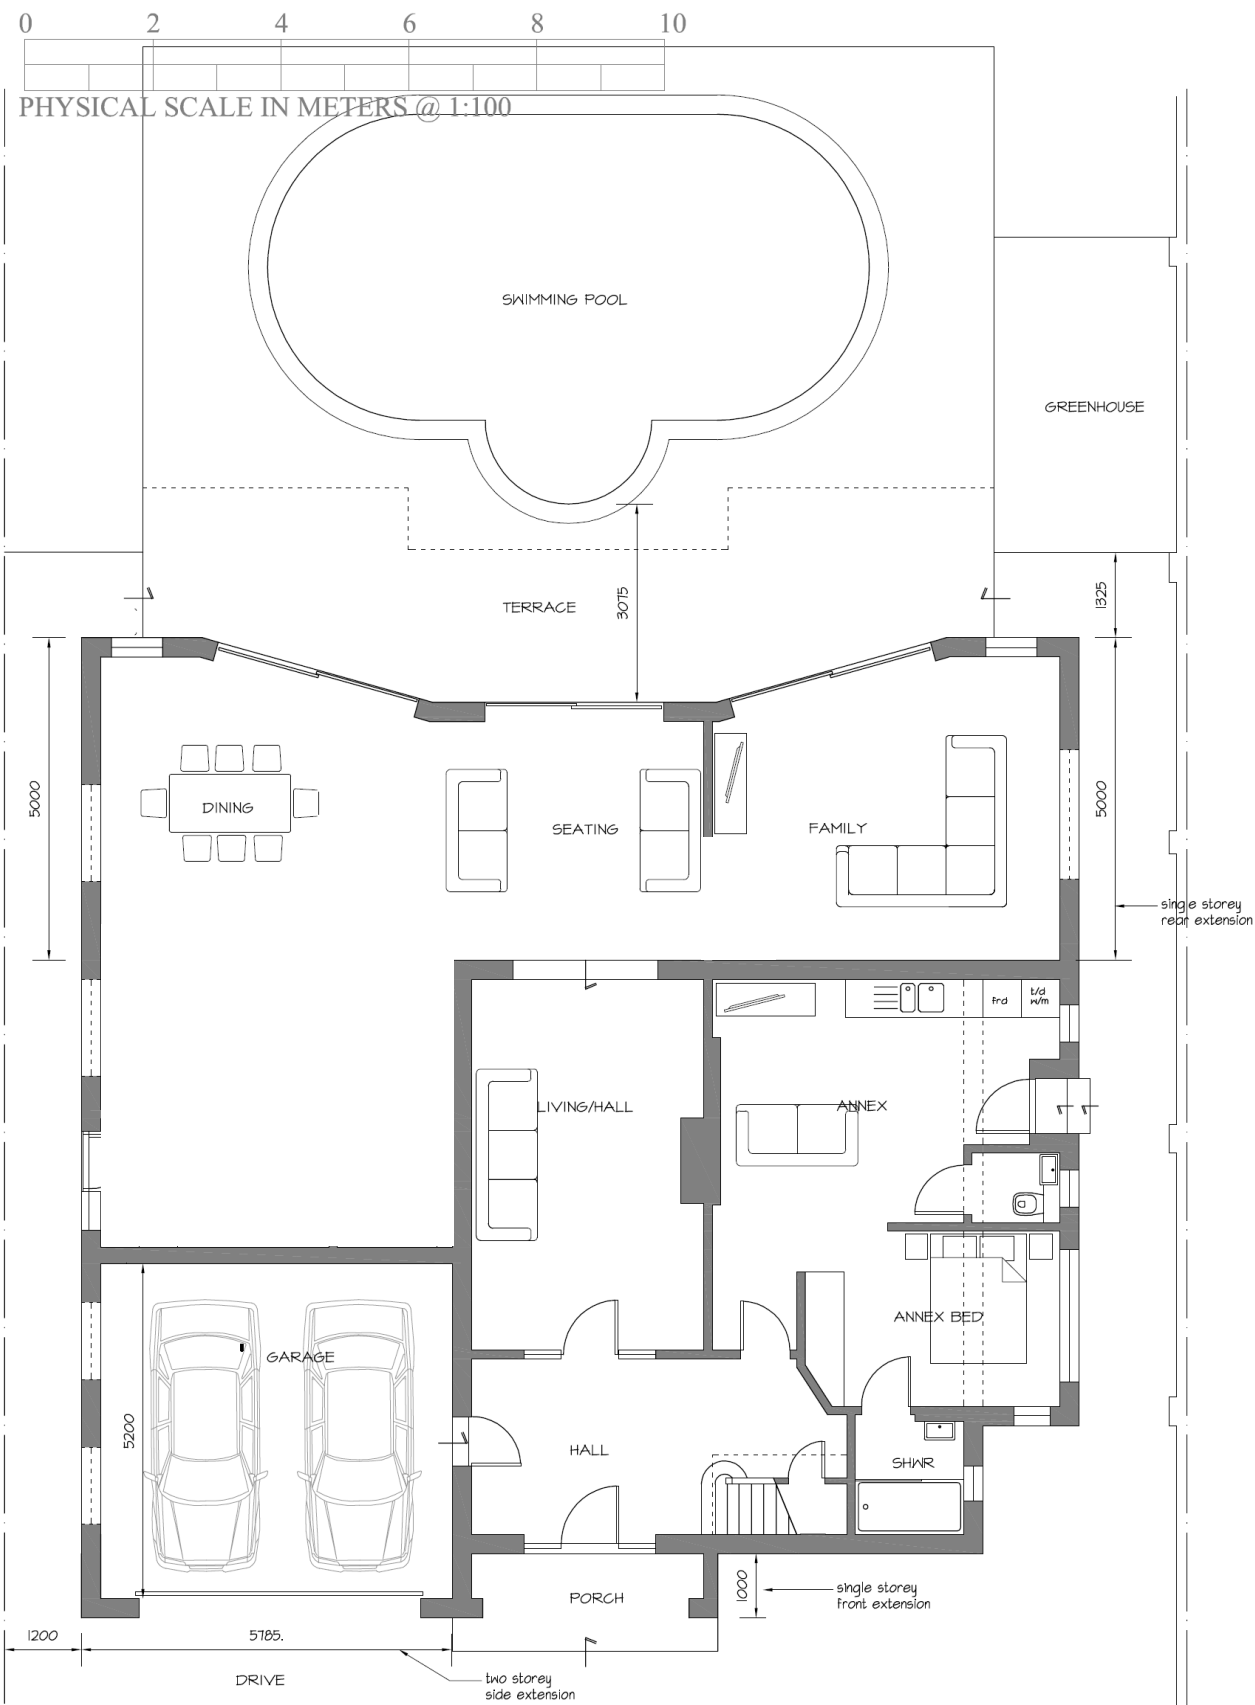

Ground Floor

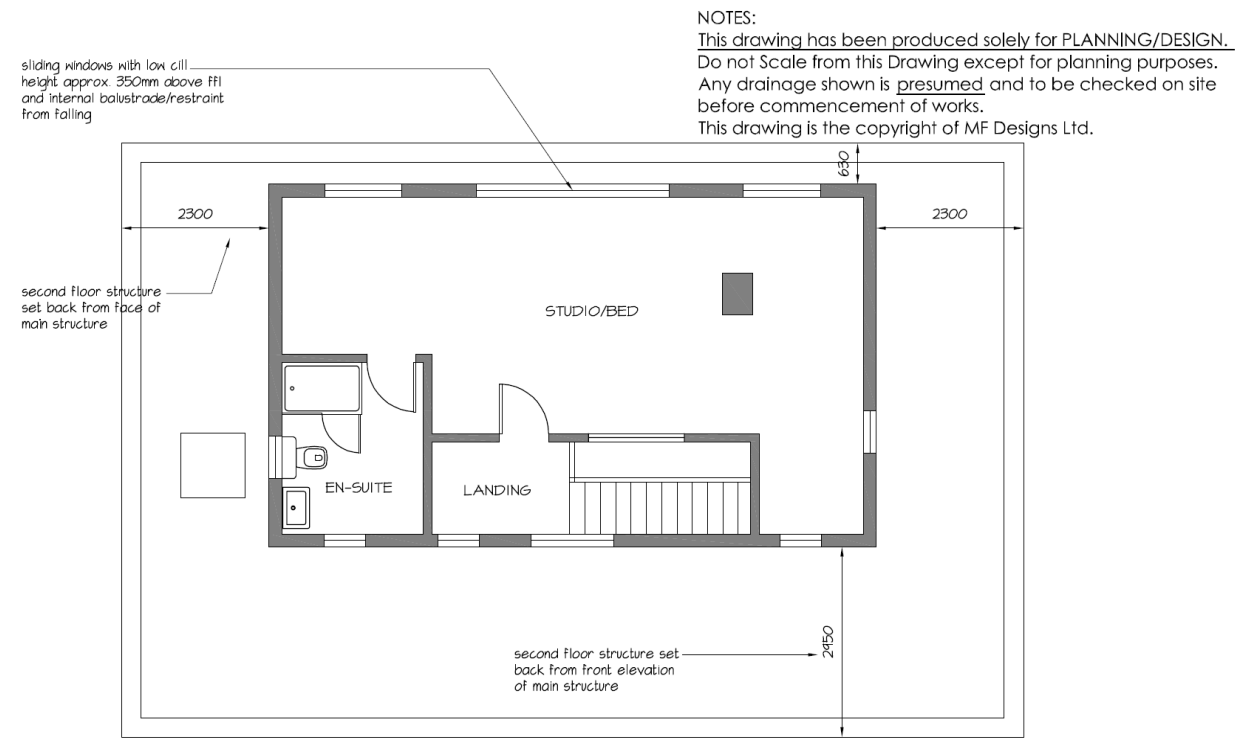

Second Floor

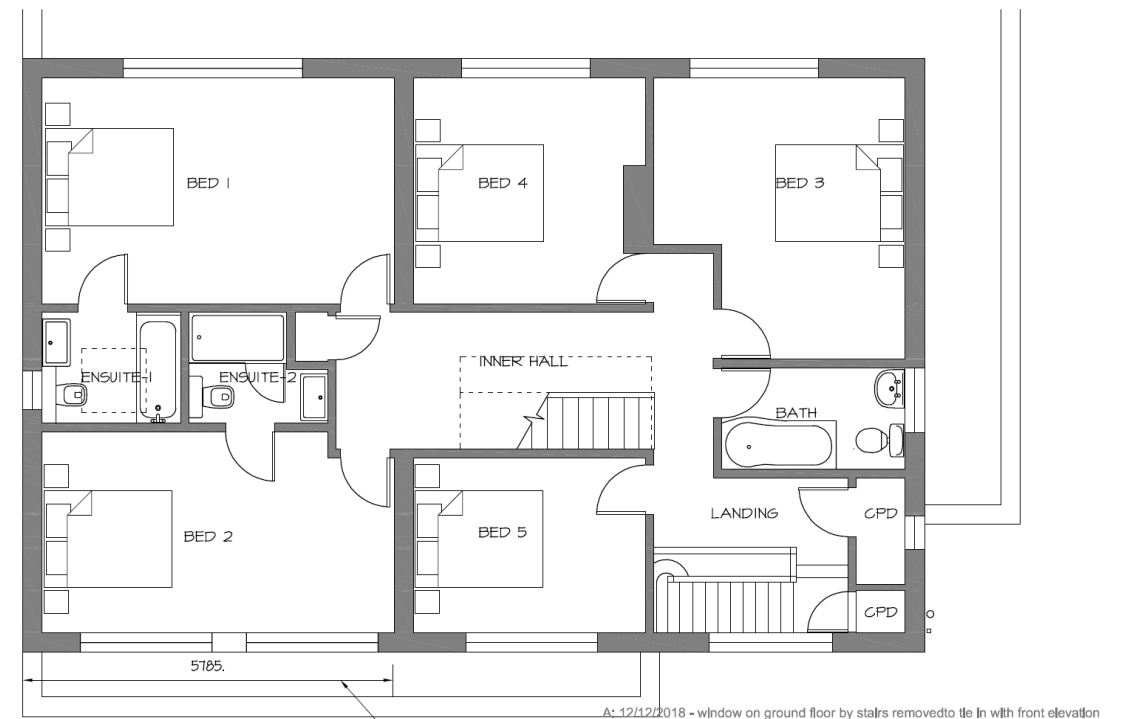

First Floor



23 North Shore Road,
Hayling Island, PO11 0HL

Proposed Solar Installation

Existing and Proposed Internal floor plans (no internal changes)