Do not scale except for planning purposes. If in doubt - ASK
All dimensions to be confirmed by site measurement and any discrepancies raised with Architect / Client.
© This drawing and the information therein is the property of the Architect and may not be copied without written permission.

RIBA Chartered Practice

Rev:	Date:	Amendment:
A	29 Mar 2022	Design evolution

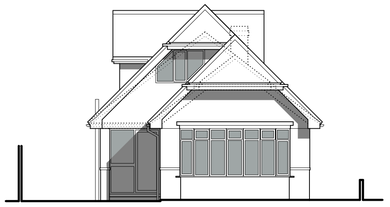

FRONT (South) ELEVATION: as proposed
1:100

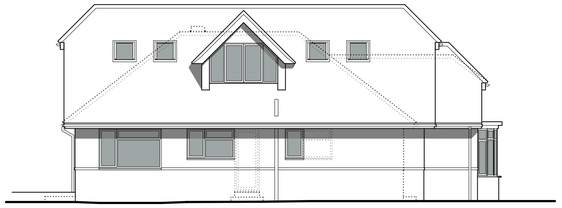

SIDE (West) ELEVATION: as proposed
1:100

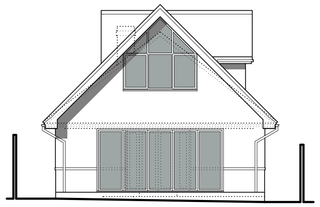

REAR (North) ELEVATION: as proposed
1:100

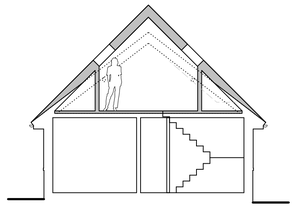

TYPICAL SECTION: as proposed
1:100

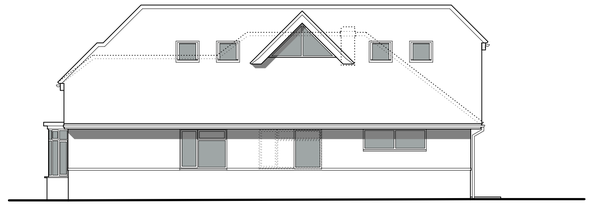

SIDE (East) ELEVATION: as proposed
1:100

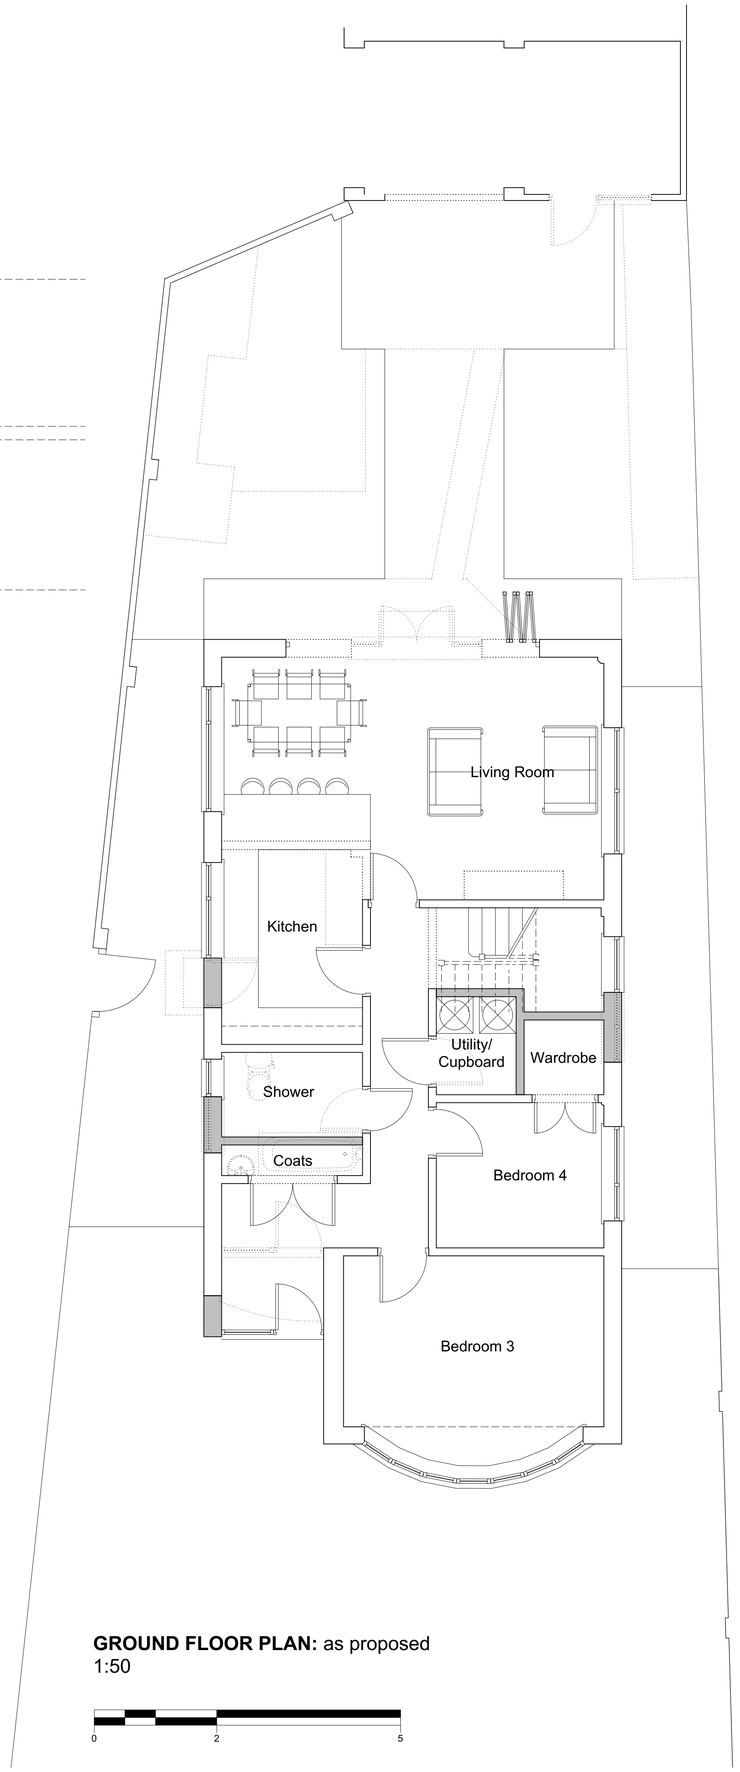

GROUND FLOOR PLAN: as proposed
1:50

0 2 5

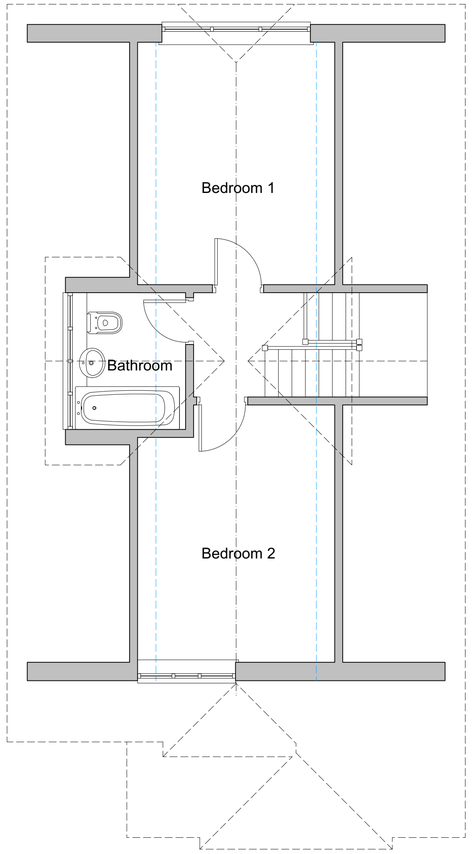

FIRST FLOOR PLAN: as proposed
1:50

Ordnance Survey, (c) Crown Copyright 2019.
All rights reserved. Licence number 100022432

SITE LOCATION PLAN
1:1250

0 5 10 50

Project
Roof Conversion, New Dormer Windows & Internal Alterations
13 Glenleigh Park, Havant, Hants., PO9 2PH

Client
Mr and Mrs Forshaw

Drawing:
Plans & Elevations: as proposed

Scale:	Date:	Drawn:
1:50/1:100/1:1250 @ A1 1:100/1:200/1:2500 @ A3	Mar 2022	RMB

Drawing no:	Rev:
PA22-108:02	A

8 Westcliff Lee-on-the-Solent Hants PO13 9JS
02392 55 66 40
studio@plumarchitects.co.uk

plum architects