


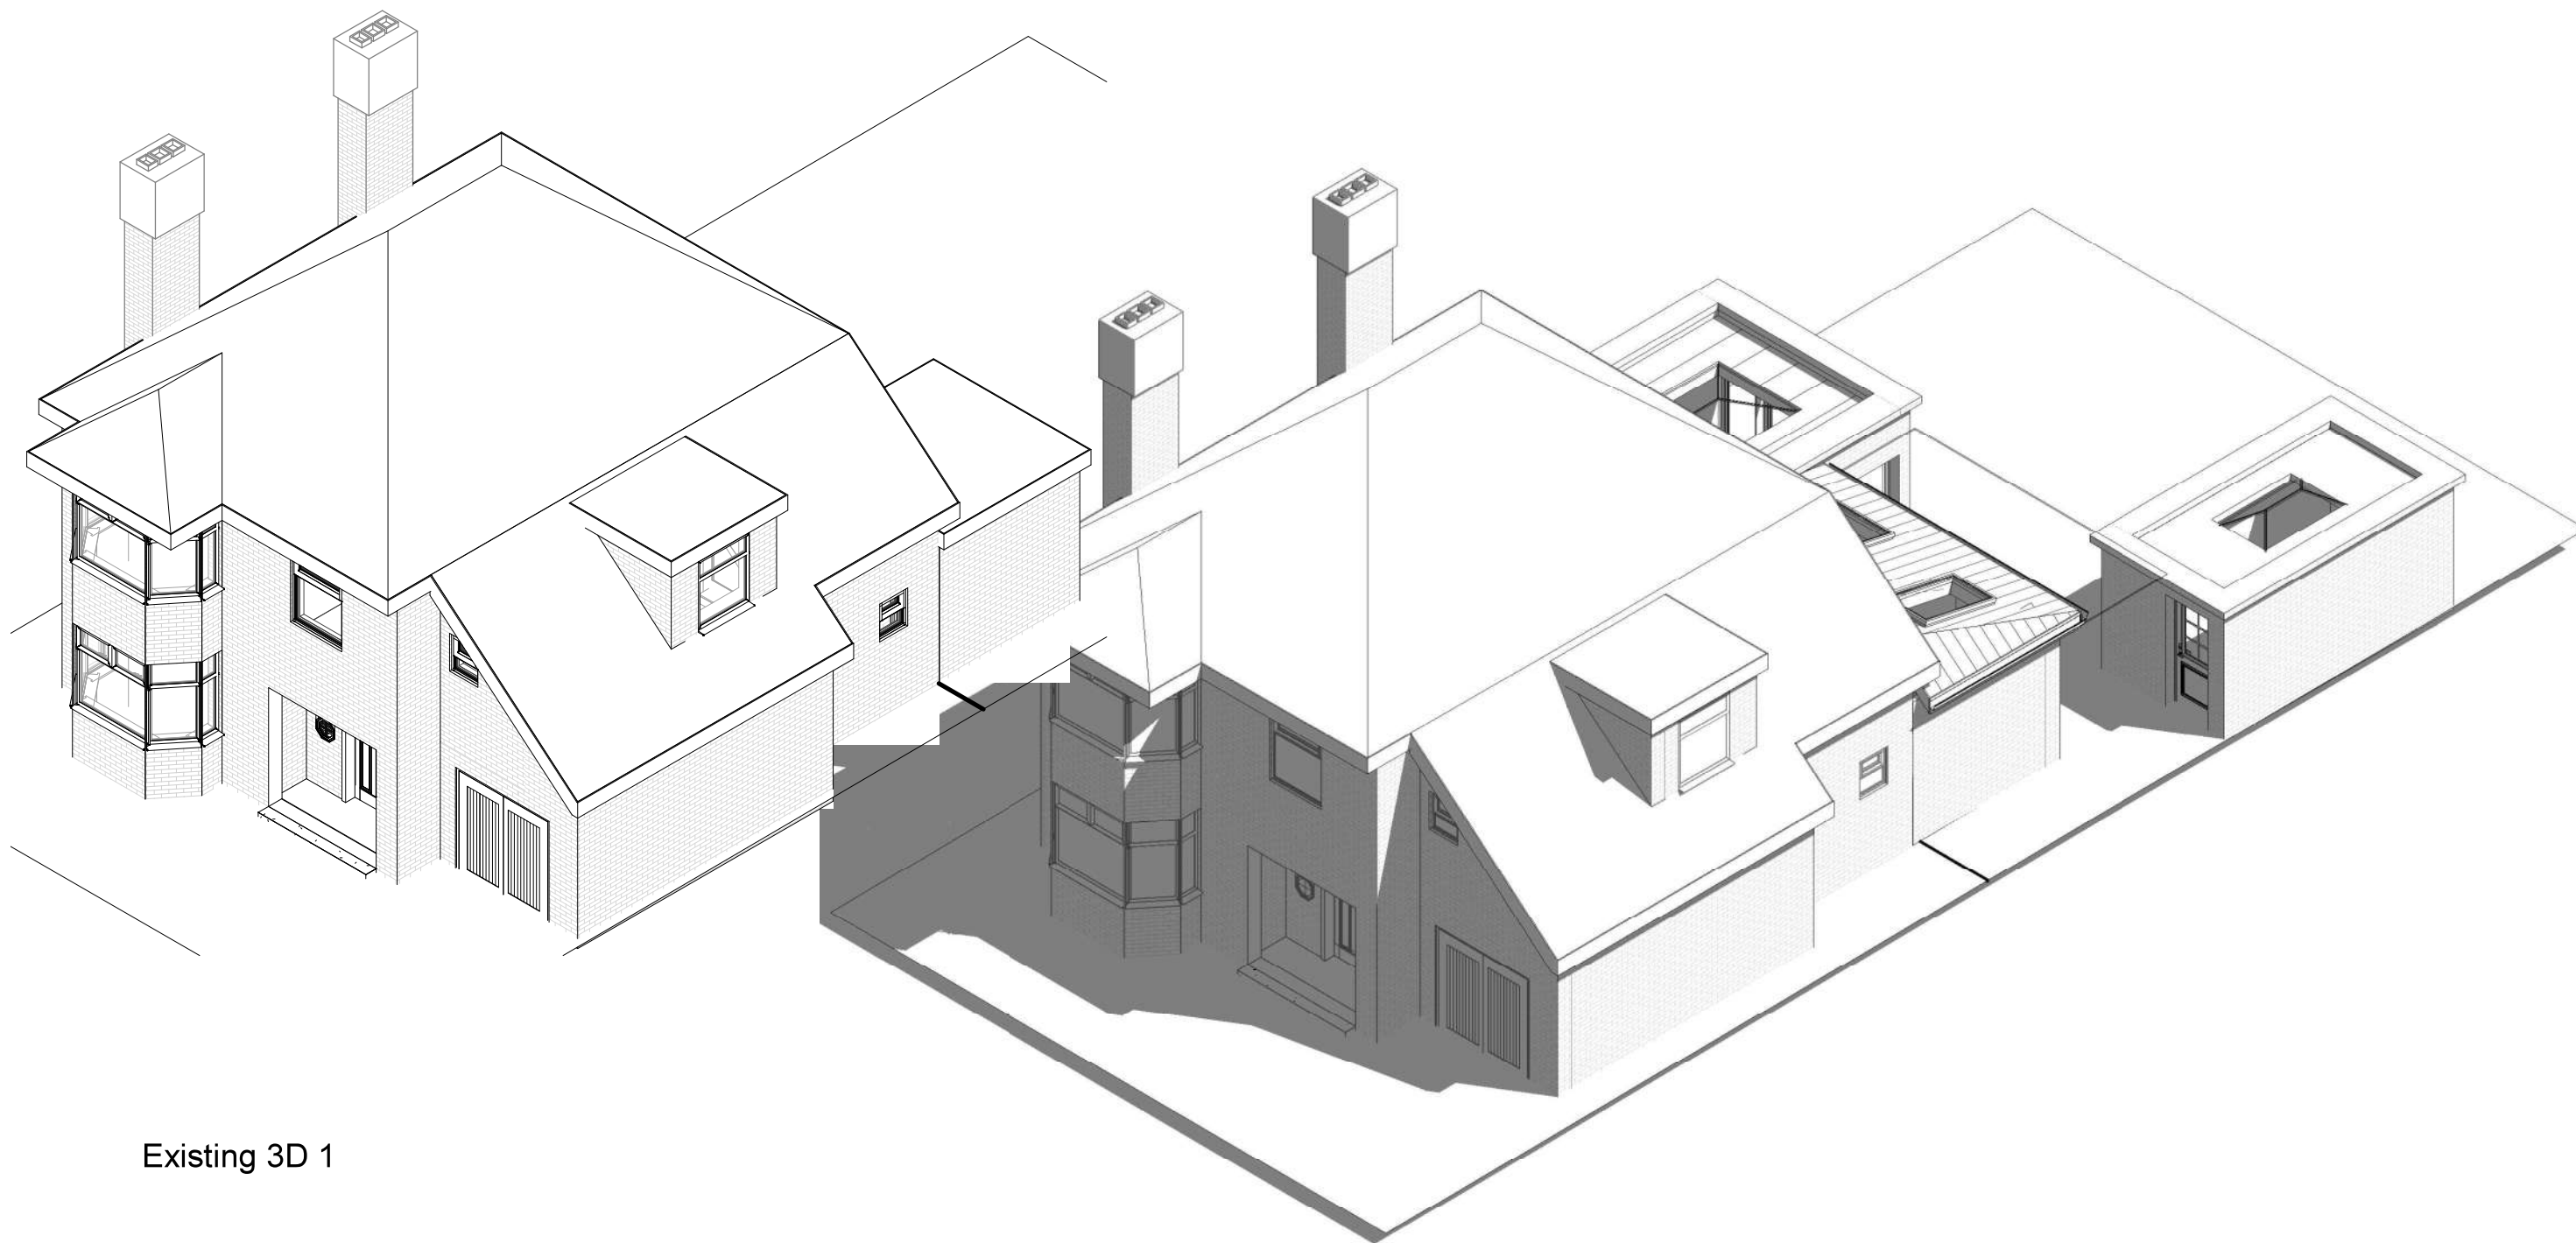

Existing 3D 1

Proposed 3D 1

1:500		50
1:200		20
1:100		10
1:50		5

PROJECT

74 The Dale PO7 5DE

SHEET

3D 1

CLIENT

Harding

Date

Issue Date

Scale (@ A3)

Drawn by

SW

DRAWING NUMBER

REV

Checked by

SR

P 6