


Off road parking 10 Montreal Drive

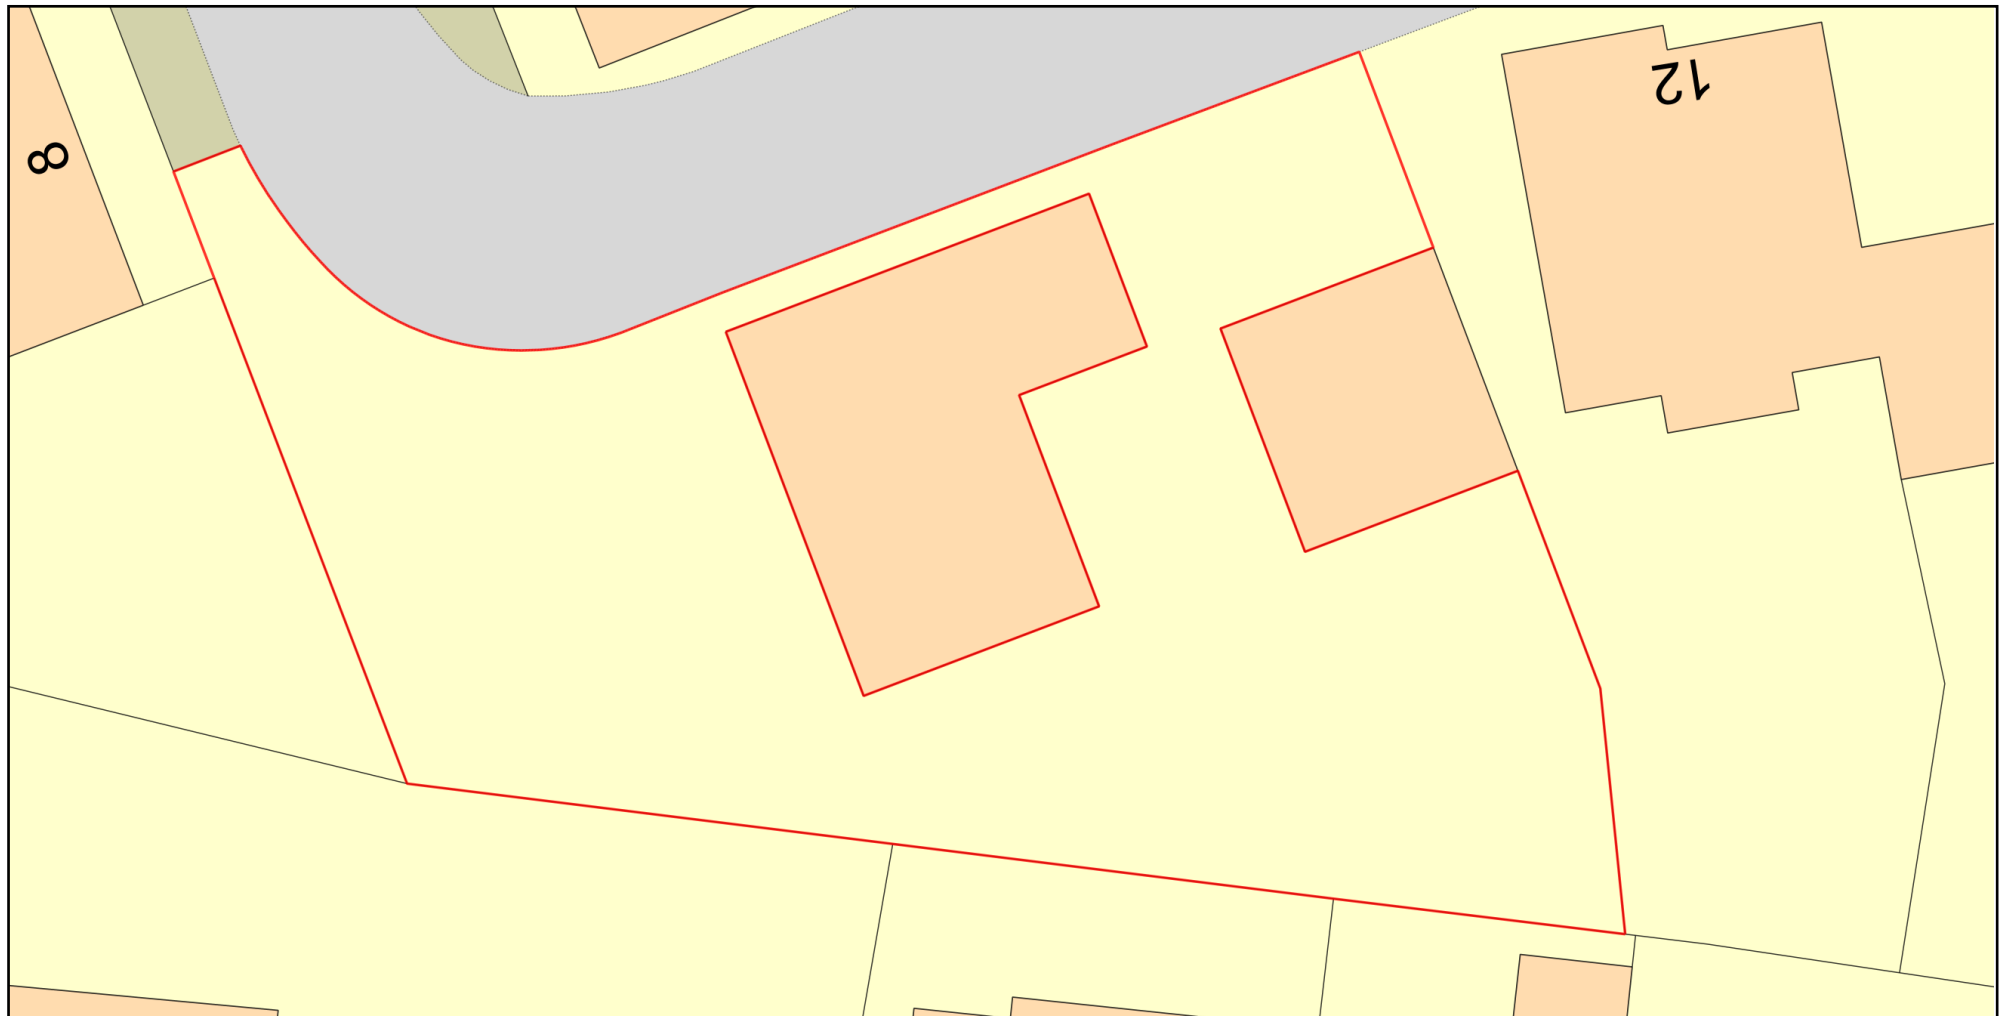

0 10
Metres



Plan Produced for: Paul Bennett

Date Produced: 11 Jan 2022

Plan Reference Number: TQRQM22011190153575

Scale: 1:200 @ A4

© Crown copyright and database rights 2021 OS 100042766