
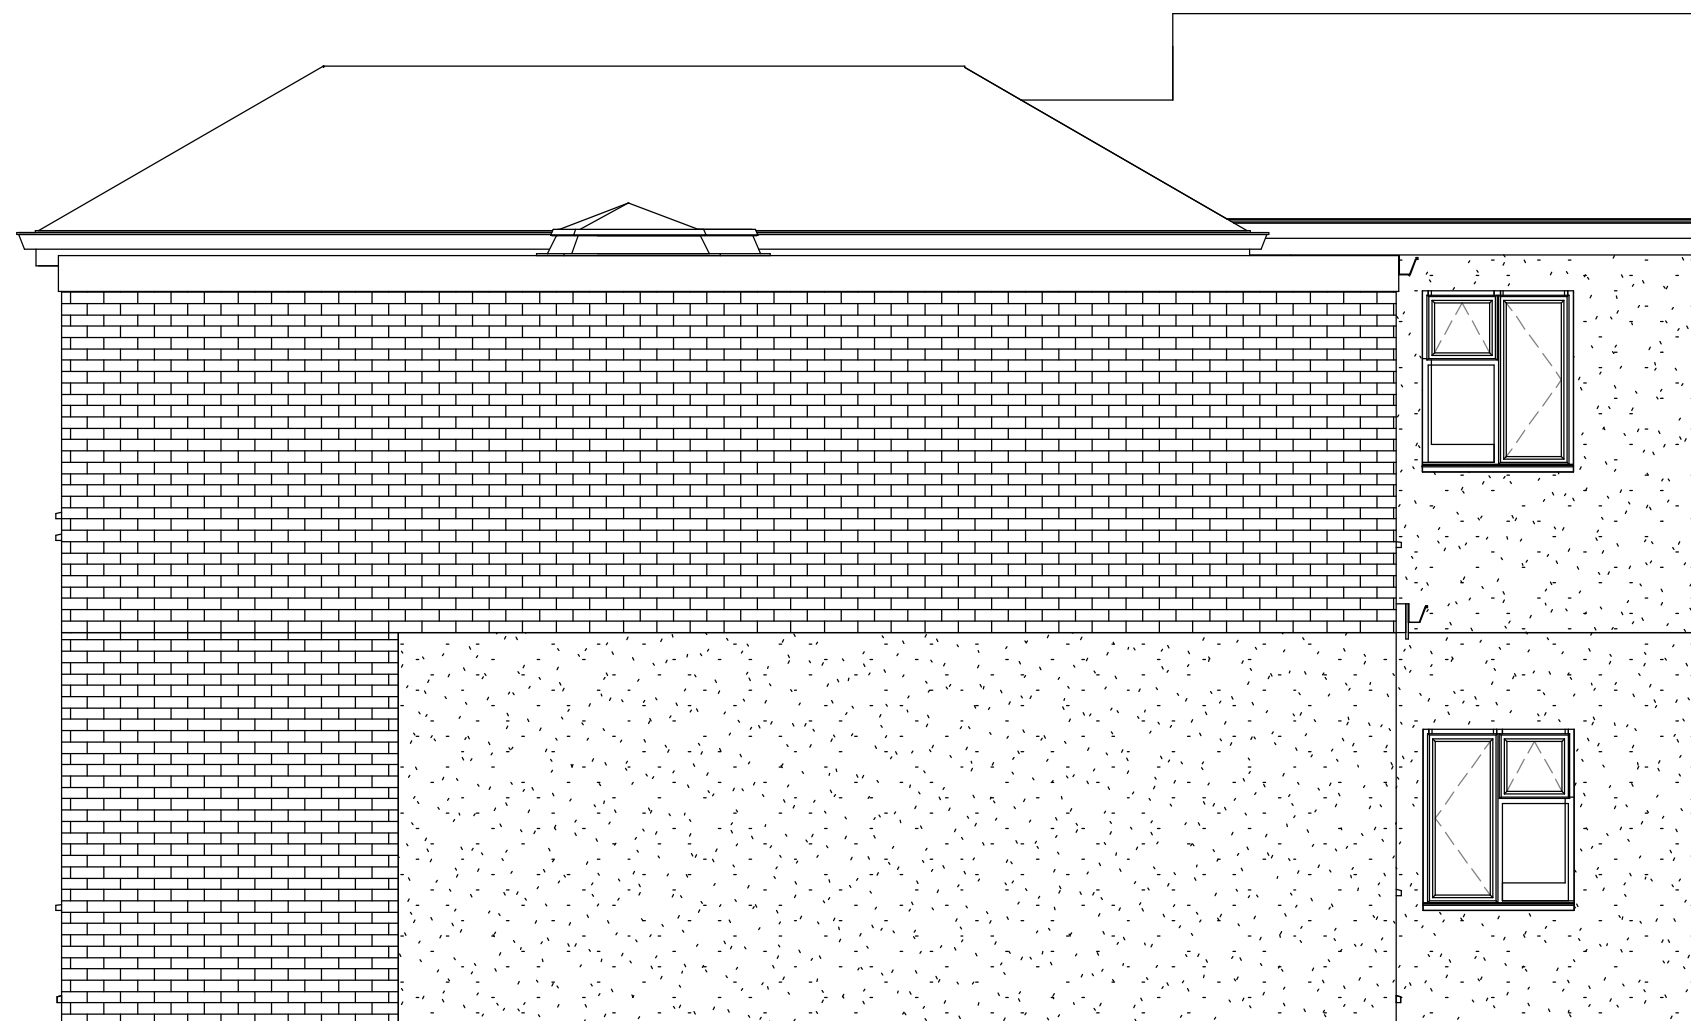


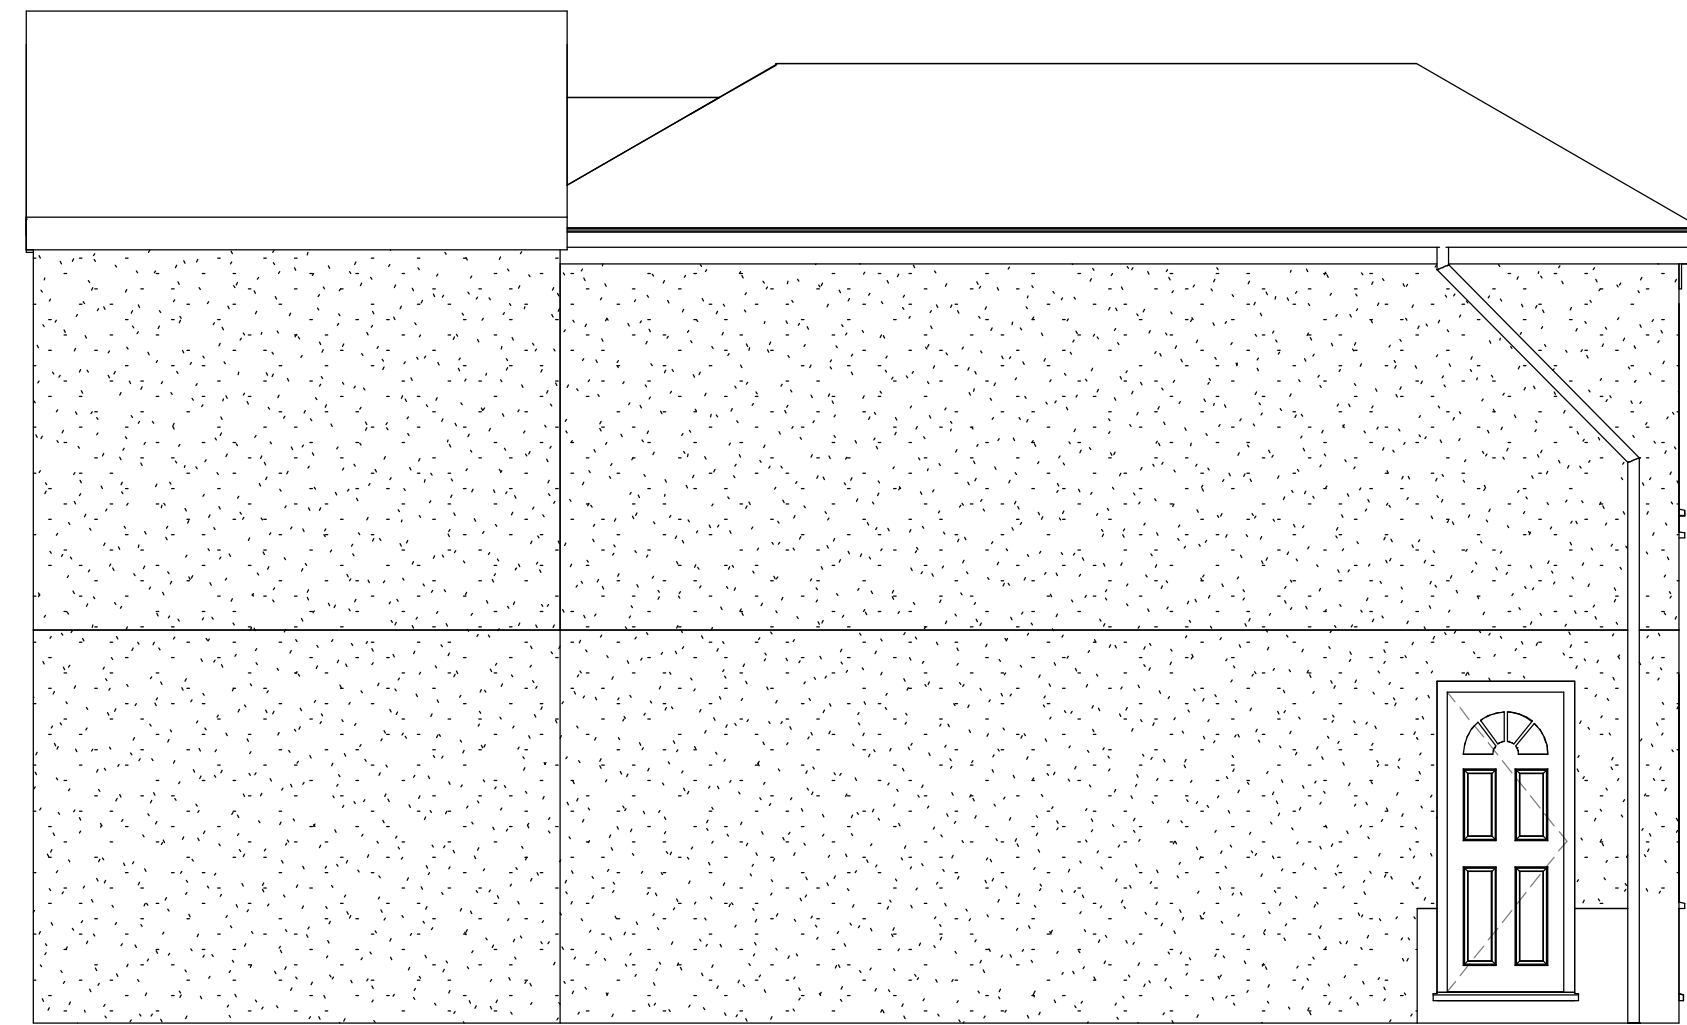

IJ Murray
Associates

IJ Murray Associates
173 Havant Road
Hayling Island
Hampshire
PO11 0LF
Phone 02392469004
Mob 07779 246915
e-mail ian@ijma.co.uk

[illegible]

Mr J Hewson
136 Elm Grove
Hayling Island

Project number	Project Number
----------------	----------------

Drawn by	Author
----------	--------

A104 R3