

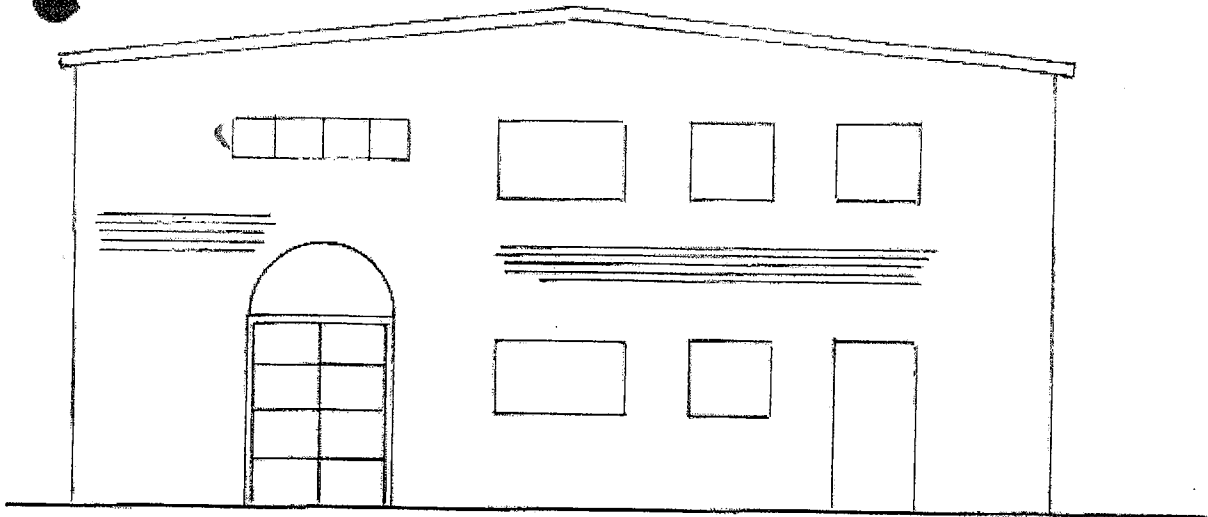



PROPOSED SIDE EXTENSION
20A ASTON ROAD
WATERLOOVILLE 1/100 @ A3
EXISTING ELEVATIONS

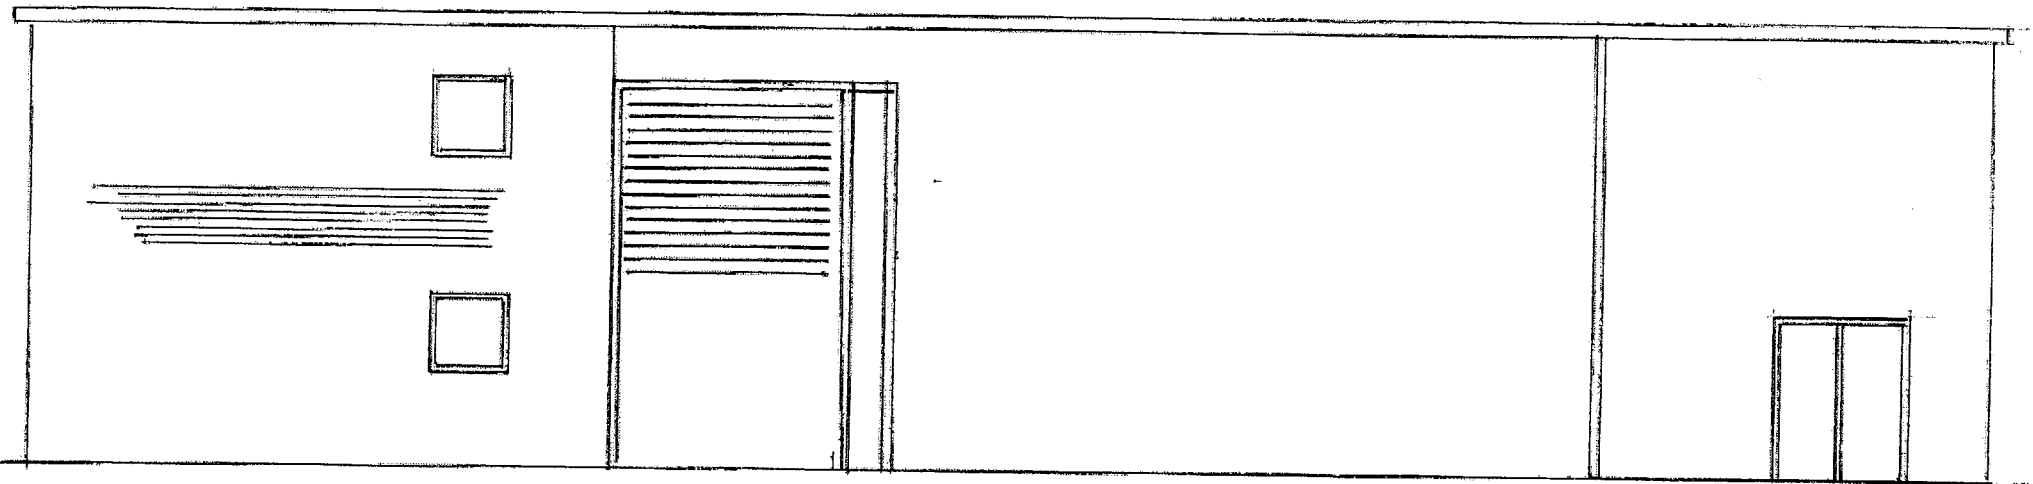

ELEVATION 1

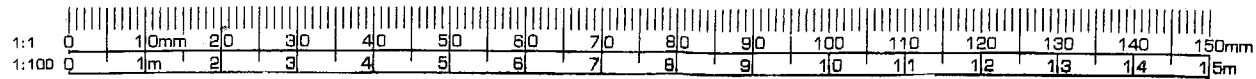

ELEVATION 2

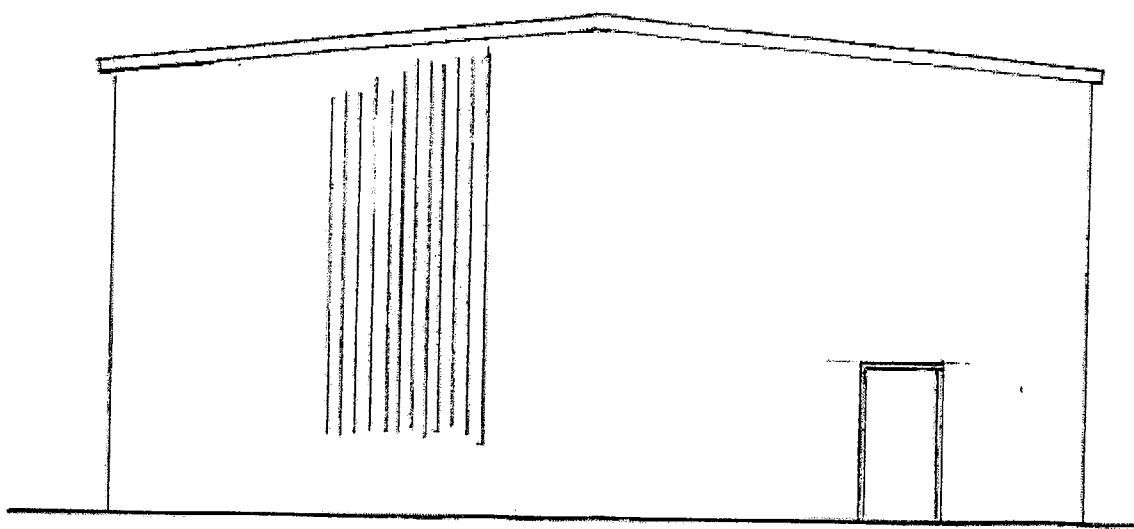

ELEVATION 3

RECEIVED
47 AUG 2015

RECEIVED
31 AUG 2015
RDC Development Control

EXISTING