


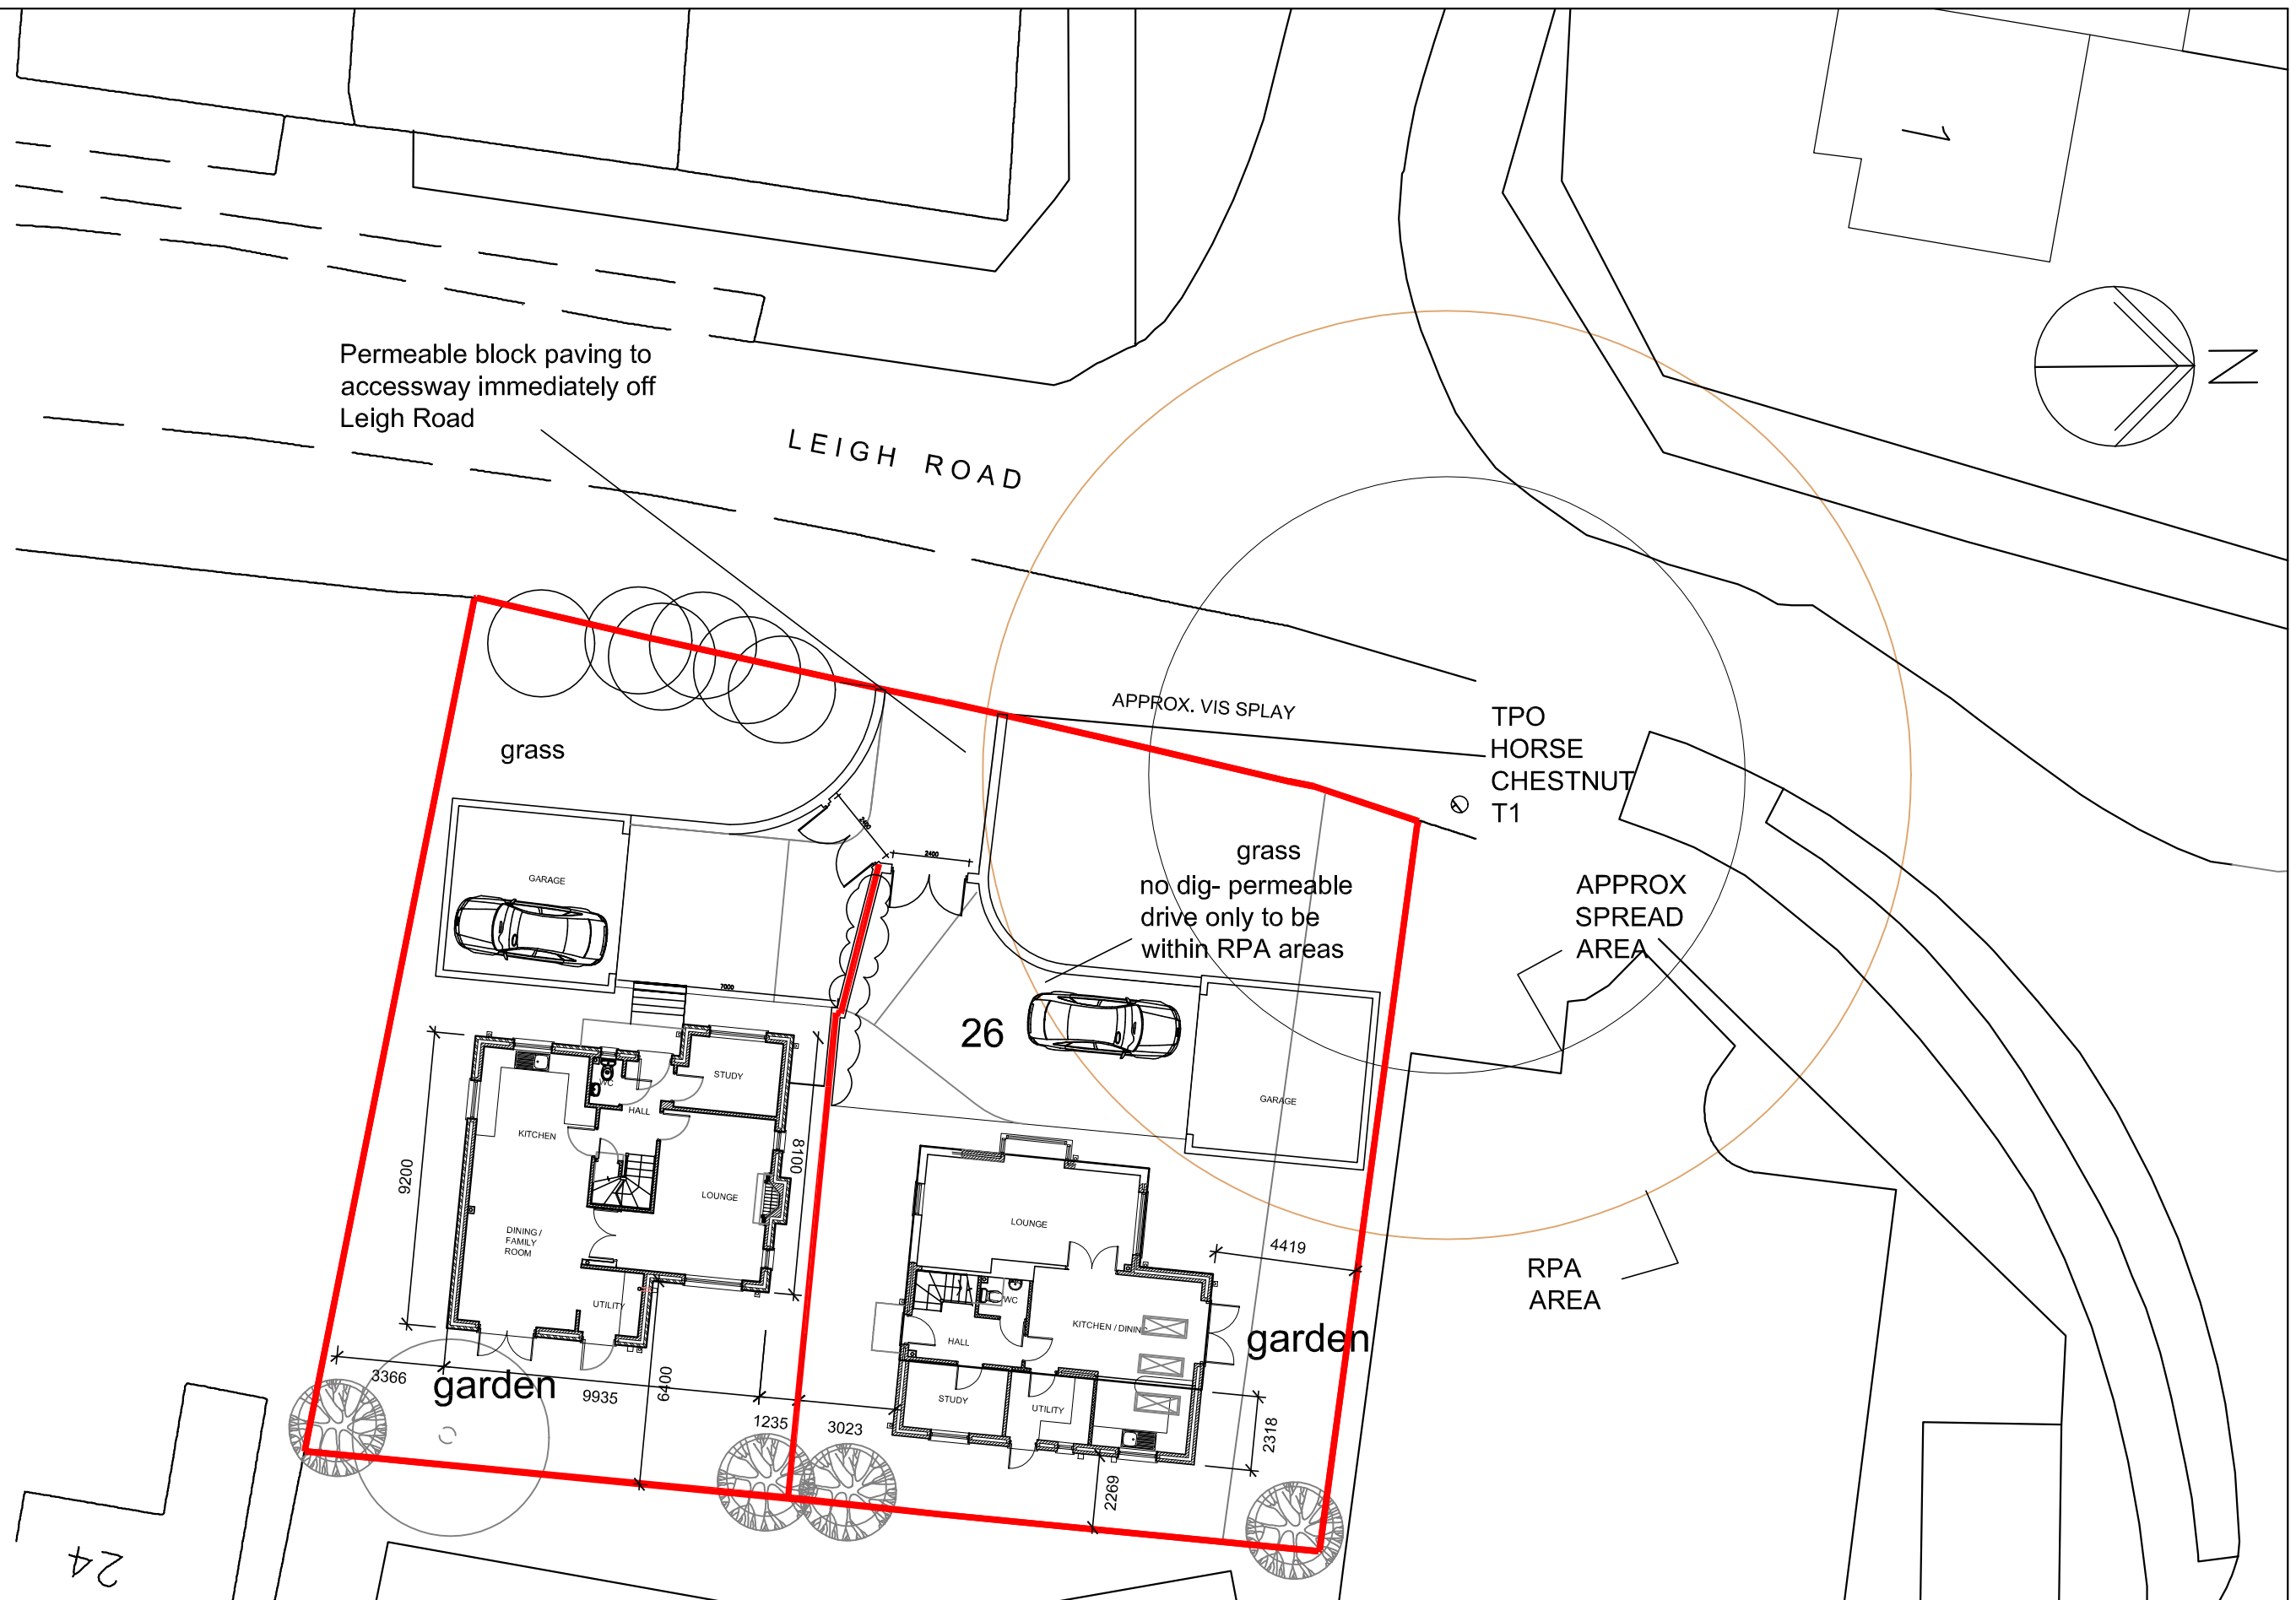

26 Leigh Road,
Havant,
PO9 2ET

Site Plan 2016

Revisions

- A. Client revisions 01/08/16
- B. Stair revision 23/08/16
- C.



Scale A3 = 1:200
Drawn JSF/BLB/MHC/ELR
Date 25/07/16

1645-108^B

