


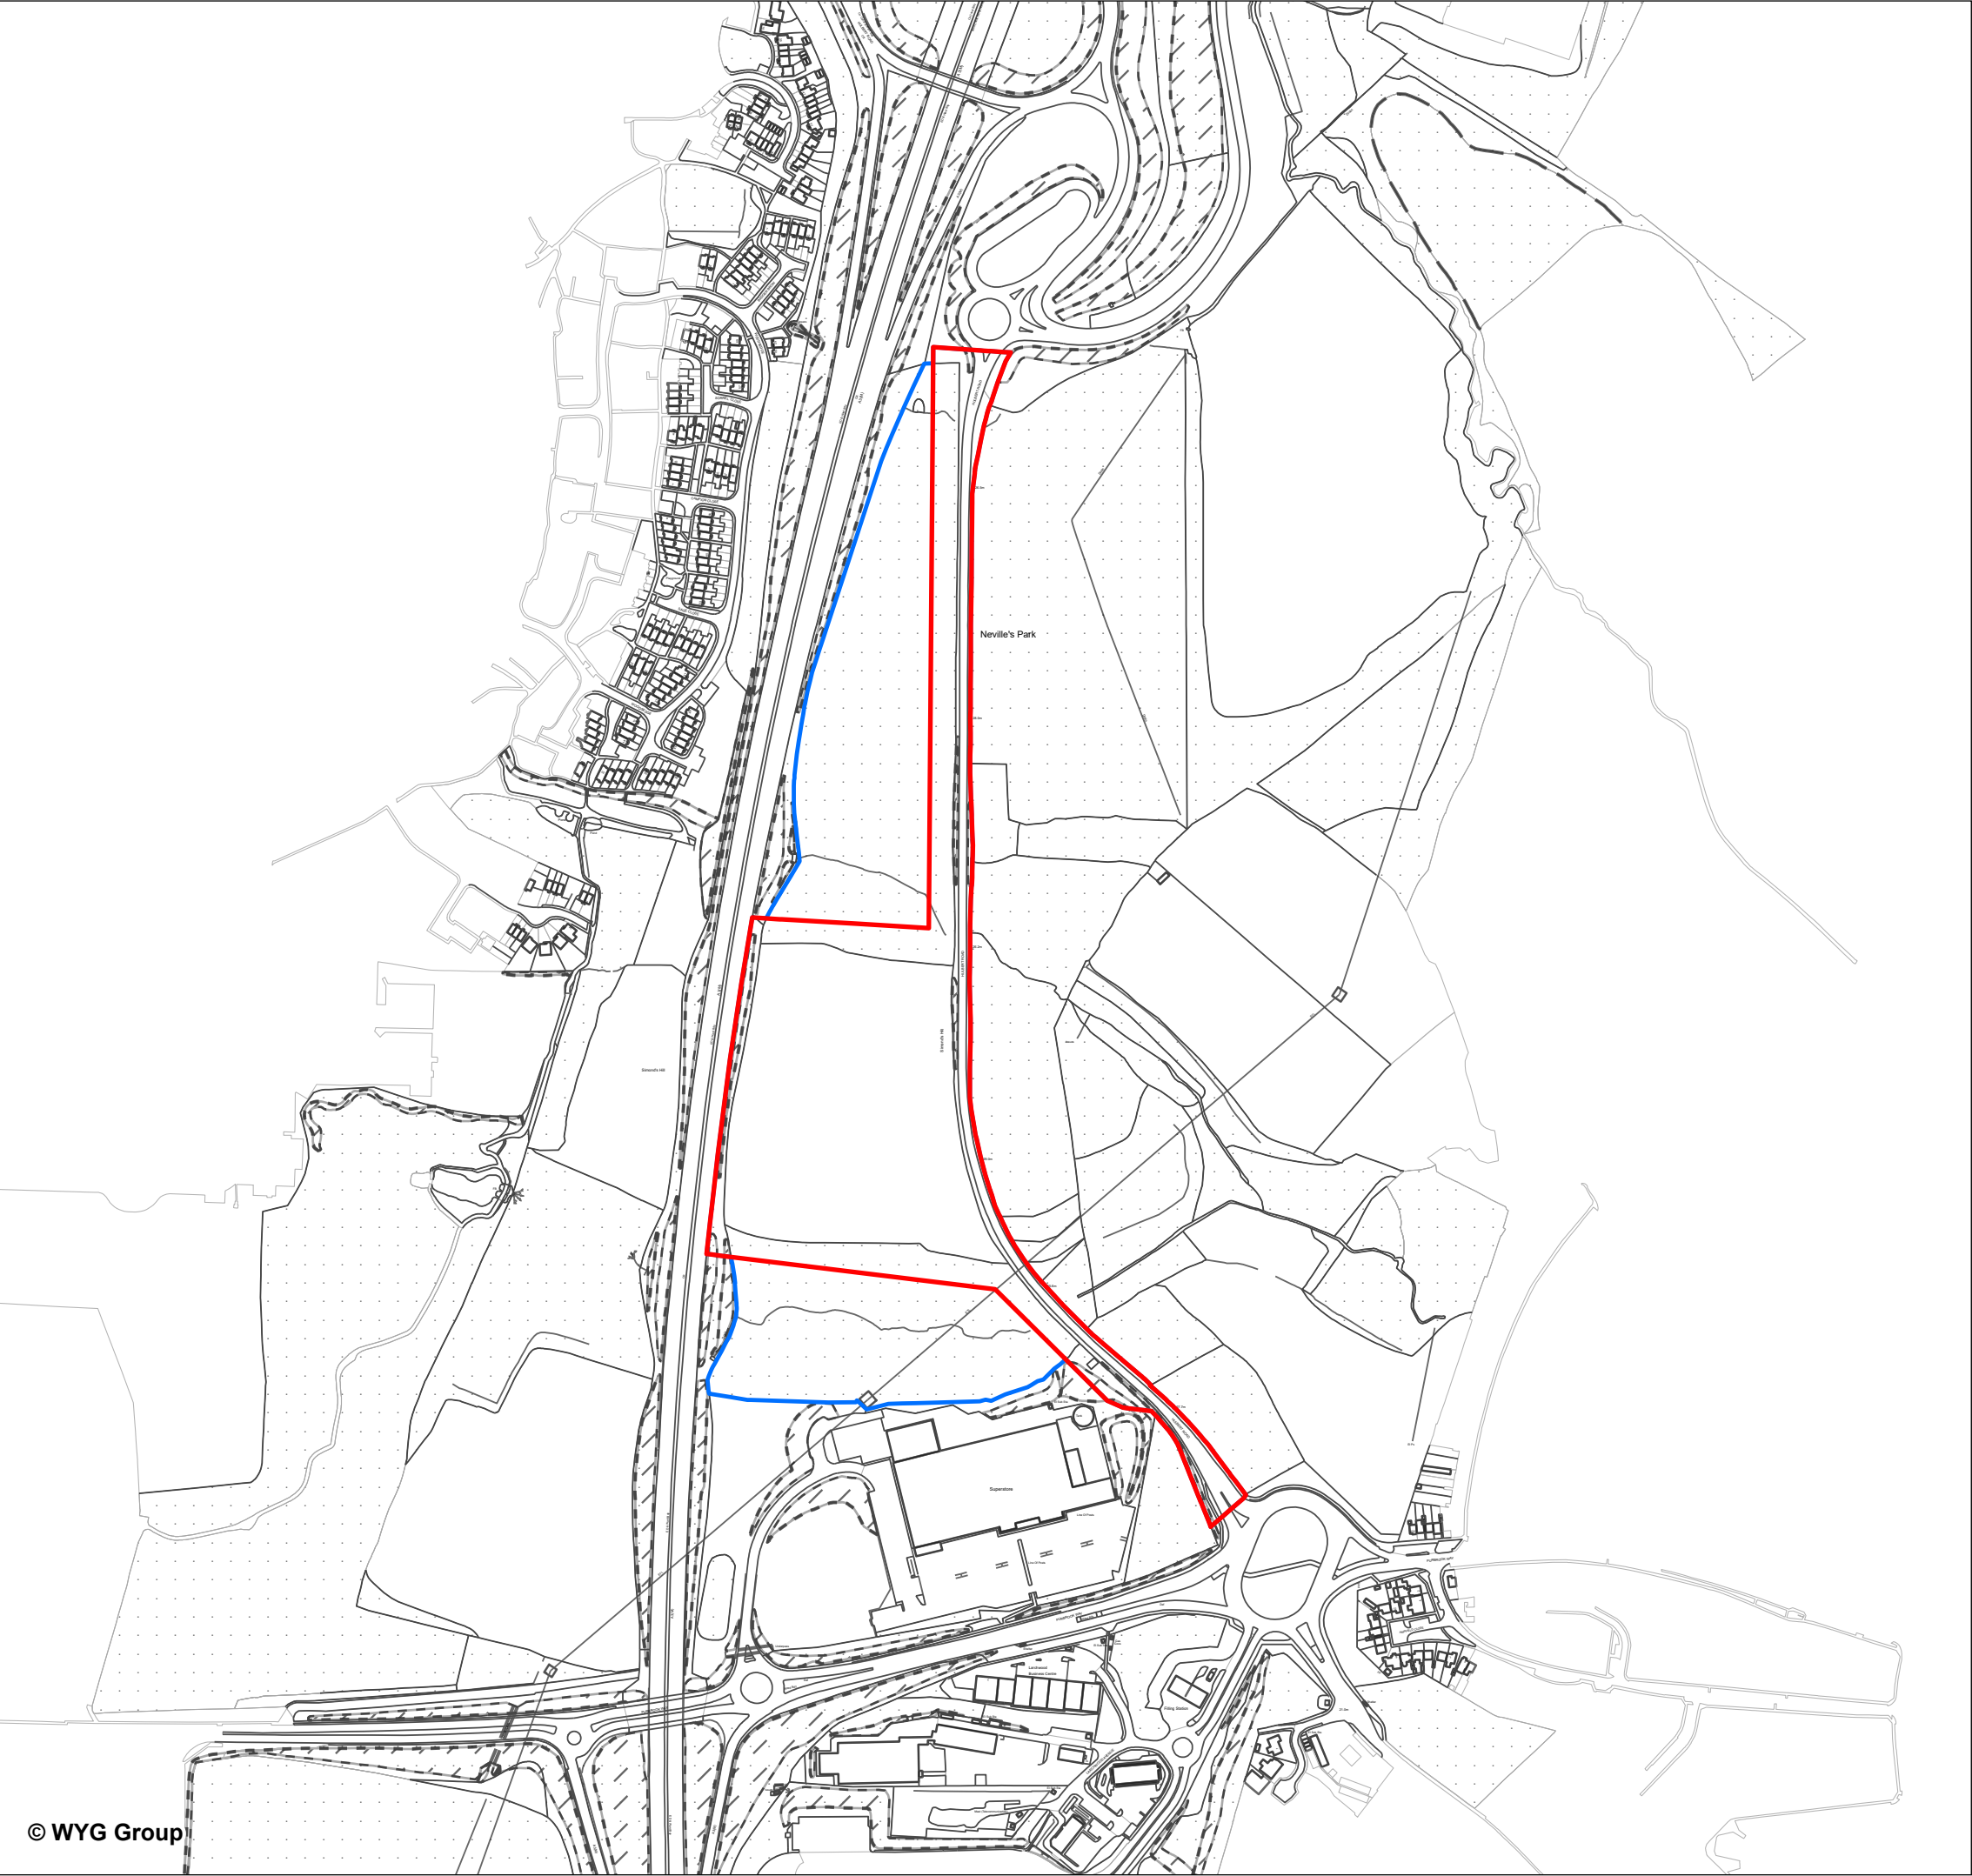

Site Location Plan

Hulbert Road, Havant




- Planning Application Boundary
- Blue Line

Notes:


Drawn by: MS
Checked by: NB
Office: Southampton

Drawing No.
Revision No.

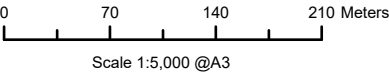

11 October 2021
NGR: 469540E 108262N

© Crown Copyright All rights reserved. Licence number: 100019980

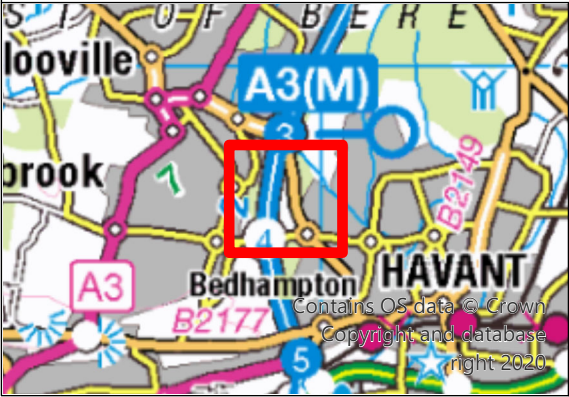

The Pavilion, 1st Floor
Botleigh Grange
Office Campus
Hedge End
Southampton
Hampshire, SO30 2AF