




CAD

Critchley Architecture And Design Ltd.
Contact: 02392 474 919 | info@caad.online

The Old Brewery, 15E South Street, Havant, PO9 1BU

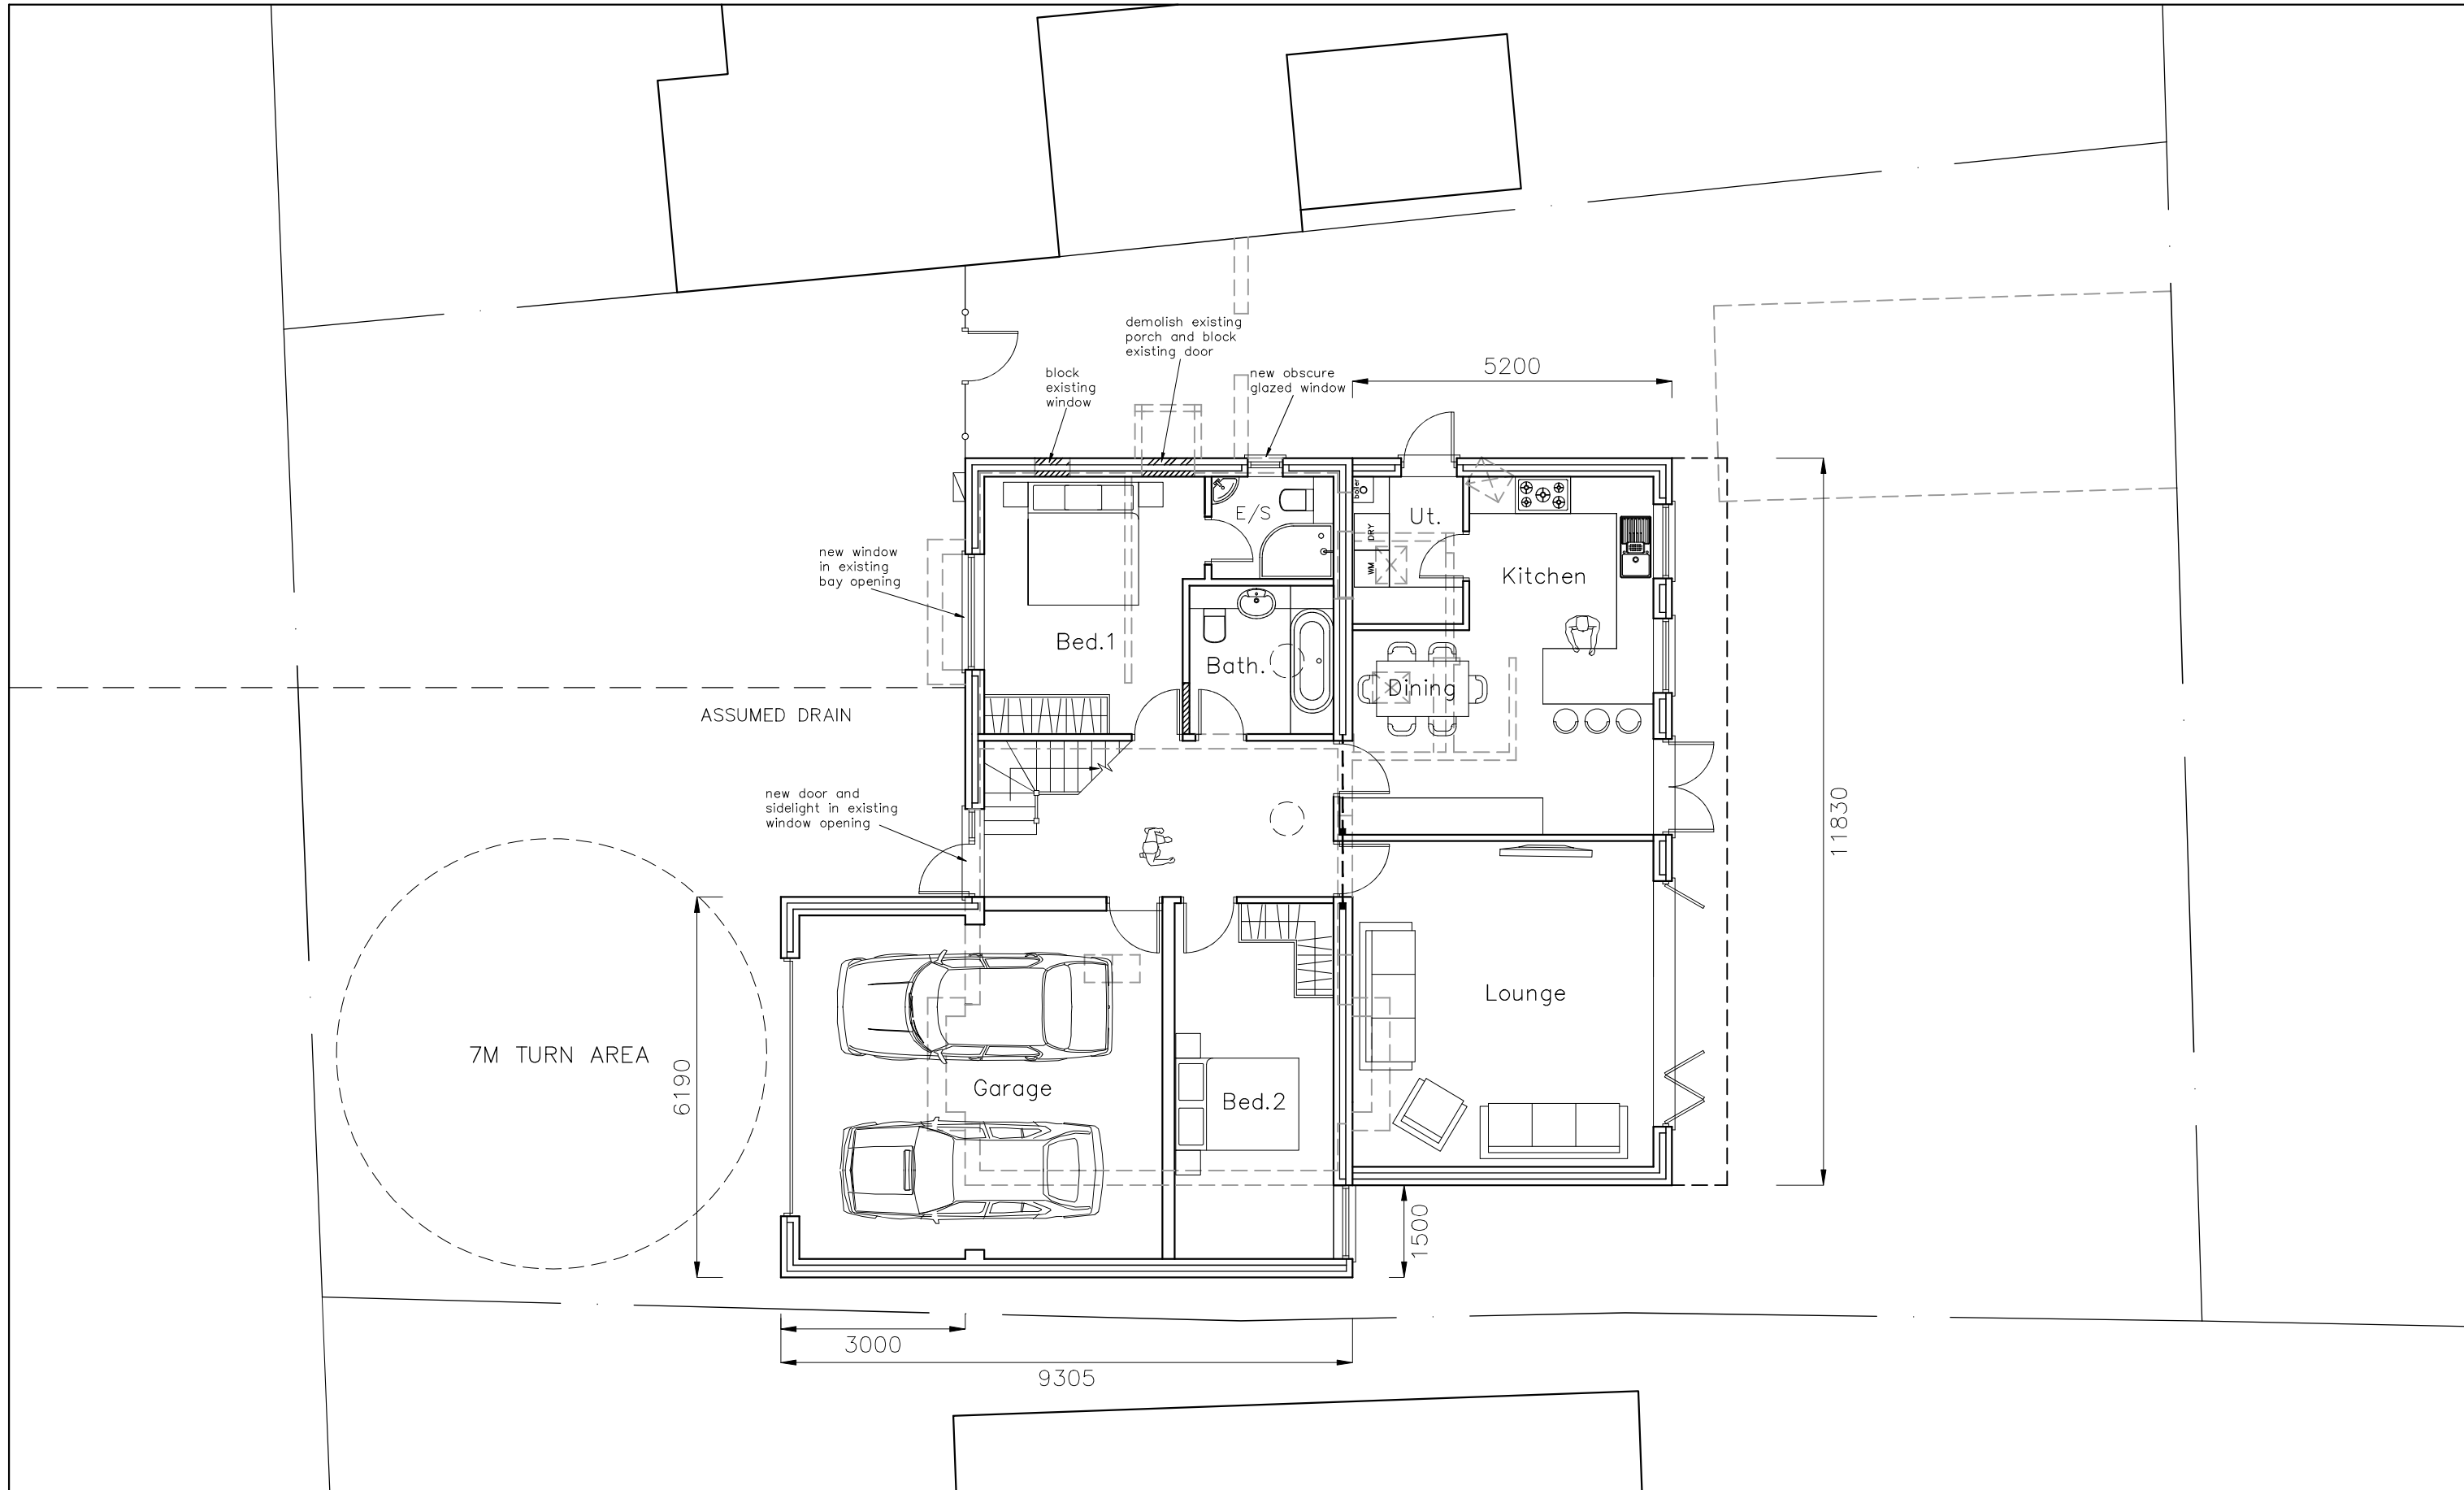

PROPOSED GROUND FLOOR PLAN

Revisions
a)
b)
c)
d)

16 Coronation Road,
Hayling Island,
PO11 9RZ

Scale A1=1:50, A3=1:100
Drawn JHL
Date 25/10/2021

21062-411⁰

10m

20m

30m

40m