Tree Protection Plan - Overlay
To be read in conjunction with Tree Report by
Arboricultural Consultant - Kim Gifford kim@treetesting.com
07831488456 11th March 2021

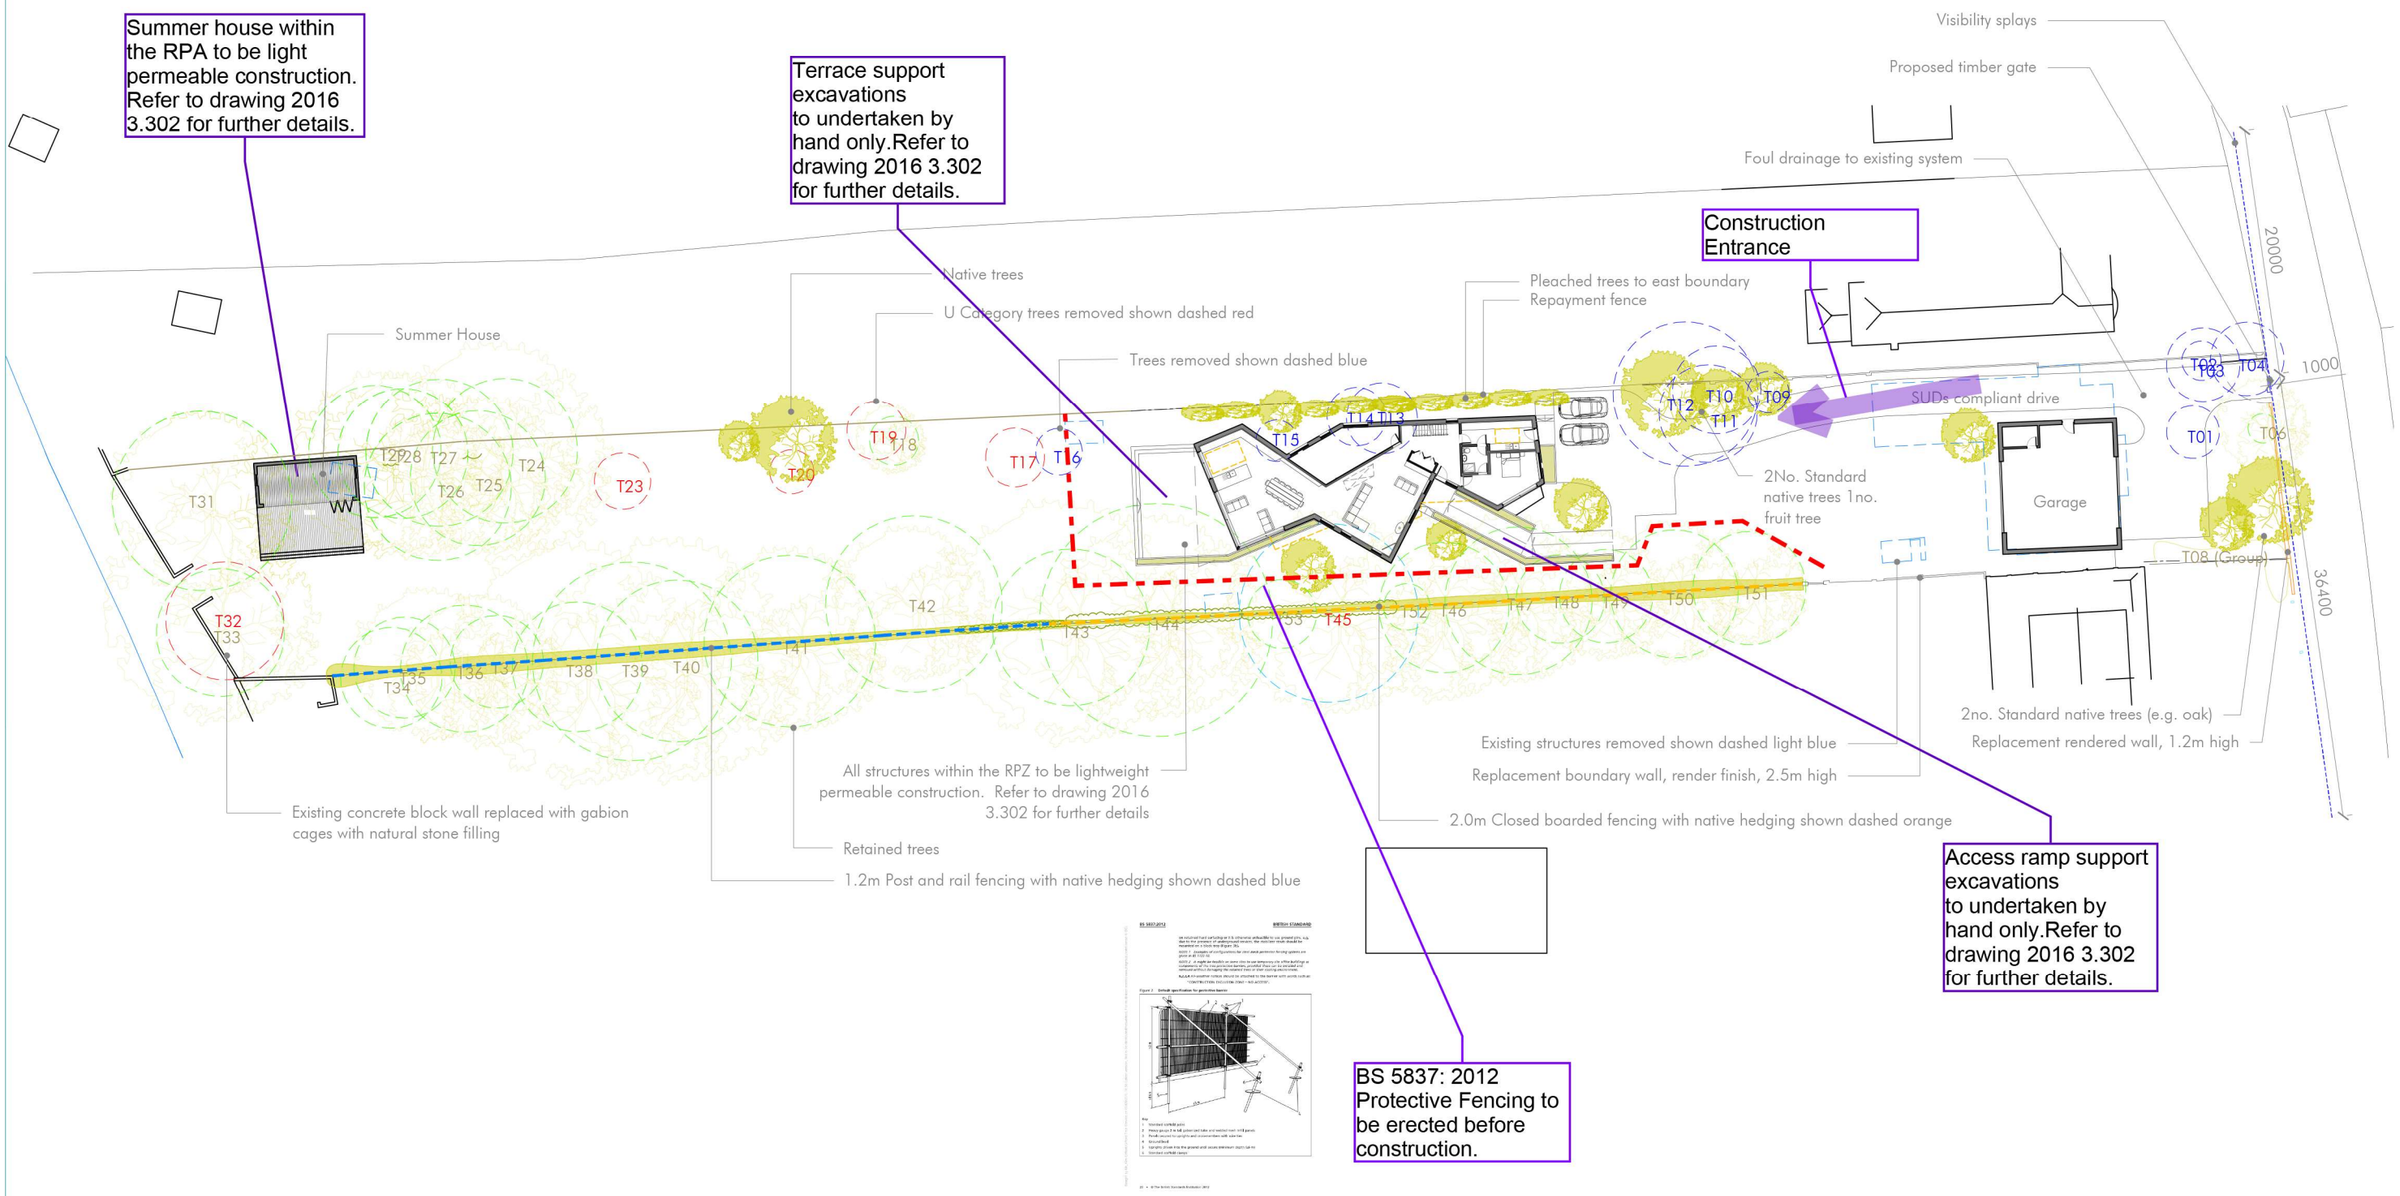

Tree retained RPZ | Category C tree removed RPZ | Category U tree removed RPZ | Category U tree retained indicative RPZ | Proposed tree | Retained tree canopy

1:1250	0mm	10m	20m	50m
1:500	0mm	5m	10m	25m
1:200	0mm	2m	4m	10m
1:100	0mm	1m	2m	5m
1:1	0mm	10mm	20mm	50mm

Project
48 Sinah Lane

Drawing
Site & Block Plan

Project No.
2016

Dwg No.
3.010

Scale
1:500 @ A3

Rev	Date	Notes
01	22.01.21	Boundary wall amended
02	11.02.21	Southern boundaries amended
03	21.02.21	Floor plan updated
04	10.03.21	Tree information updated

The Studio @ The Barns
Church Lane, Northney PO11 0SB
07365 111998
info@hebdendesignstudio.com
www.hebdendesignstudio.com

Hebden design studio
architecture / town planning / interior design / project management

Notes:
Do not scale from this drawing unless for the purposes of Local Authority Planning Approval. Please verify that the information is correctly printed to scale by checking the control bar.
This drawing must be read in conjunction with all other related drawings and documentation.

This drawing is copyright of Hebden Design Studio Ltd ©. All rights reserved