


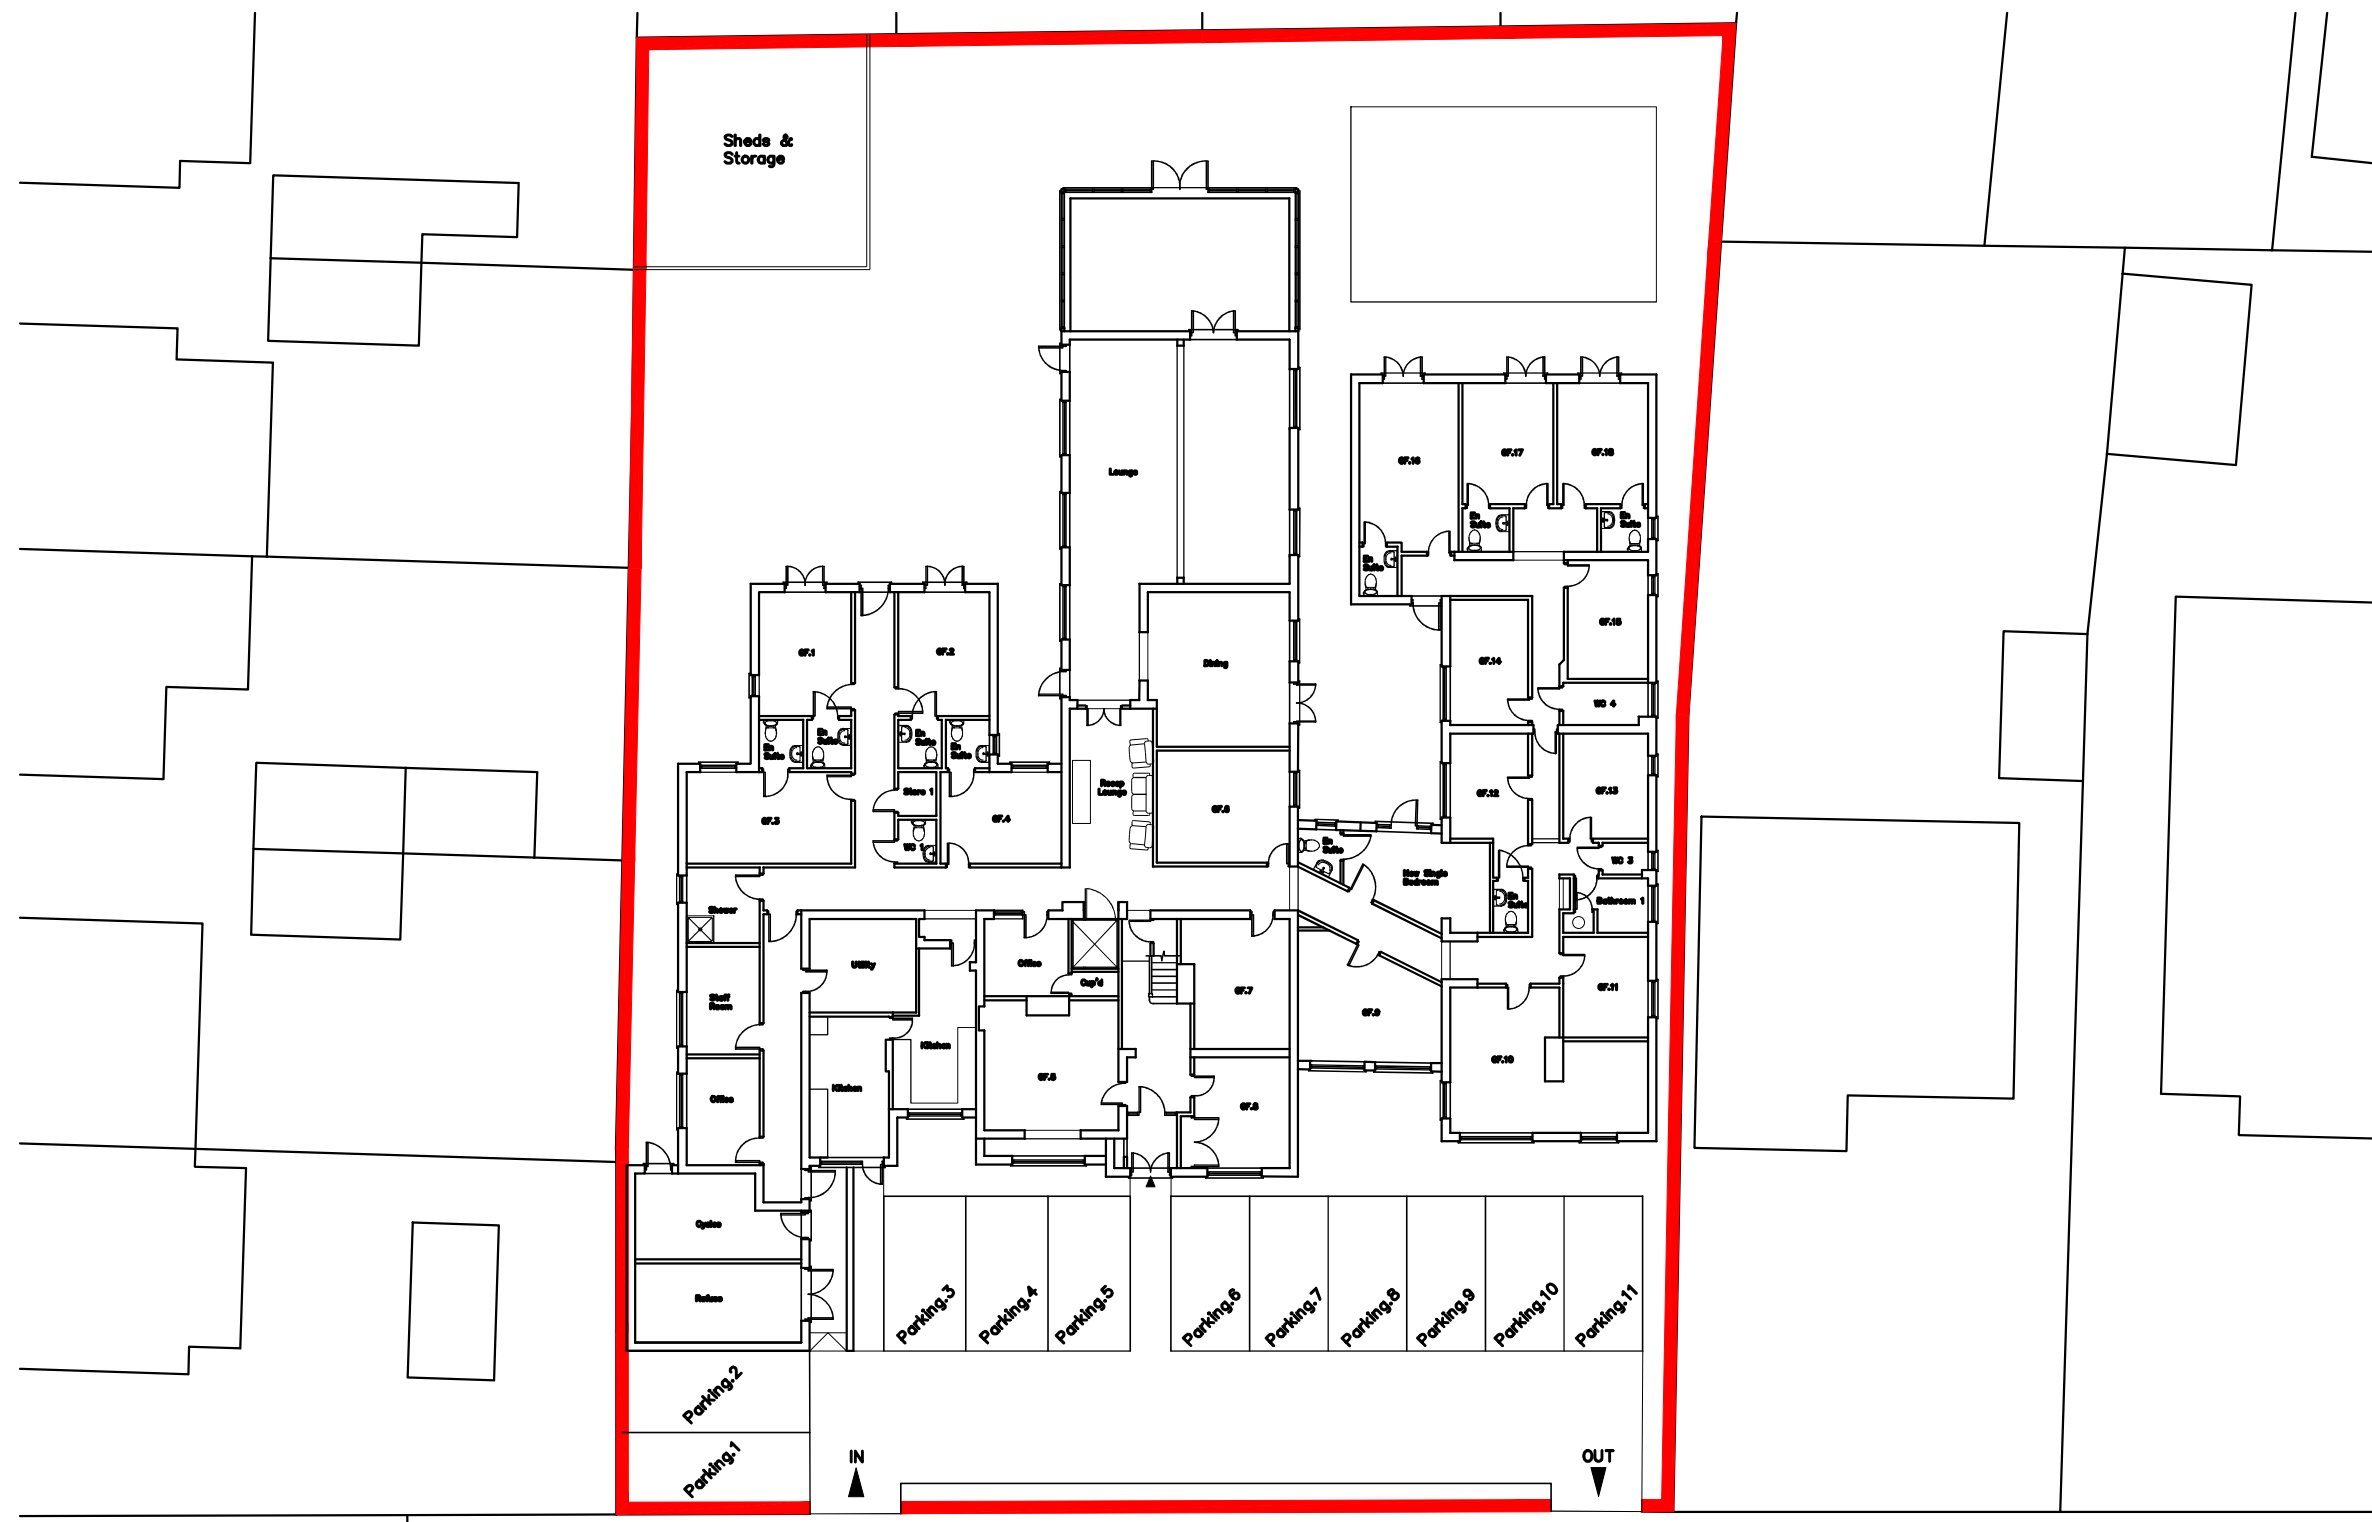

Blossom House,
Beech Grove,
Hayling Island,
PO11 9DP

EXISTING SITE PLAN

Revisions	a) Note/Date/Initial
b)	
c)	
d)	

CAD
Critchley Architecture And Design Ltd.
Contact: 02392 474 919 | info@caad.online
The Old Brewery, 15E South Street, Havant, PO9 1BU



Scale A1=1:250, A3=1:250
Drawn SAR
Date 06/10/2020

1618-150⁰

50m

100m