


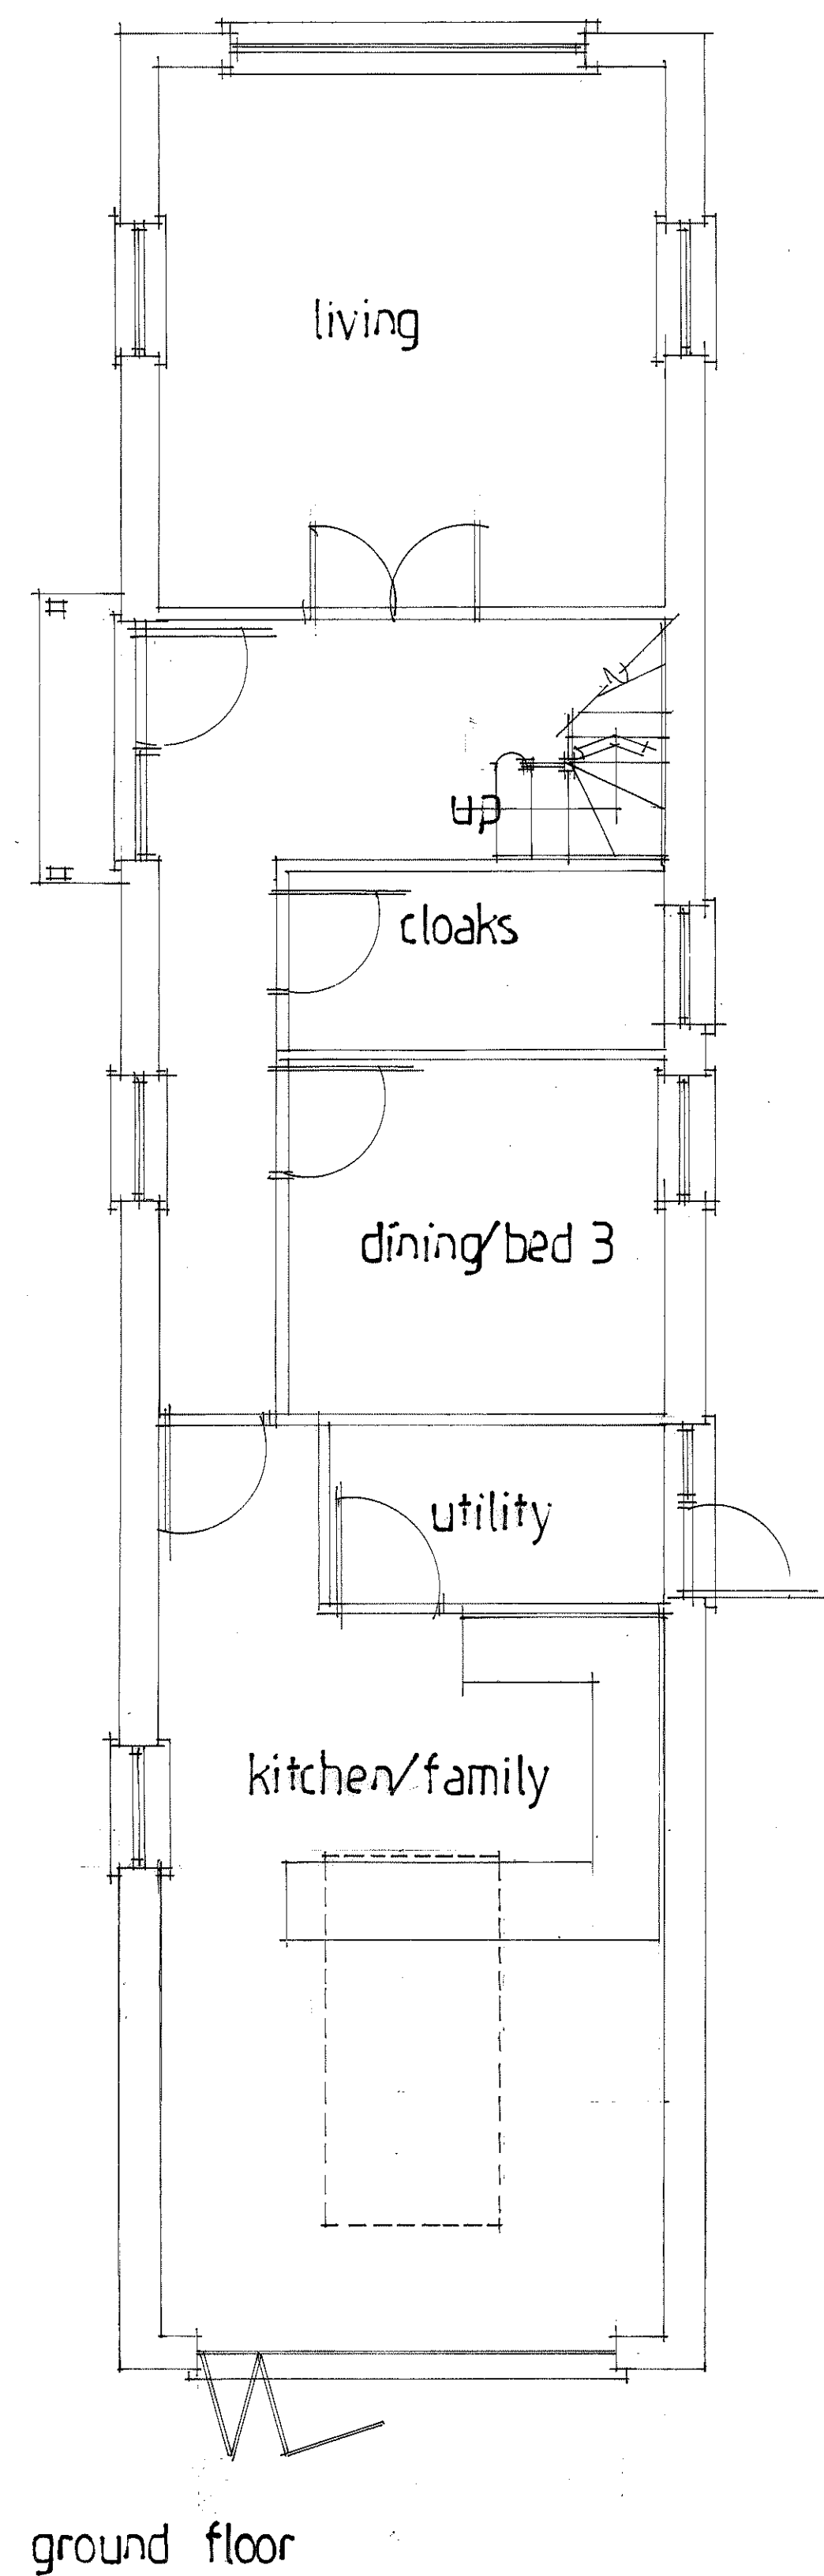


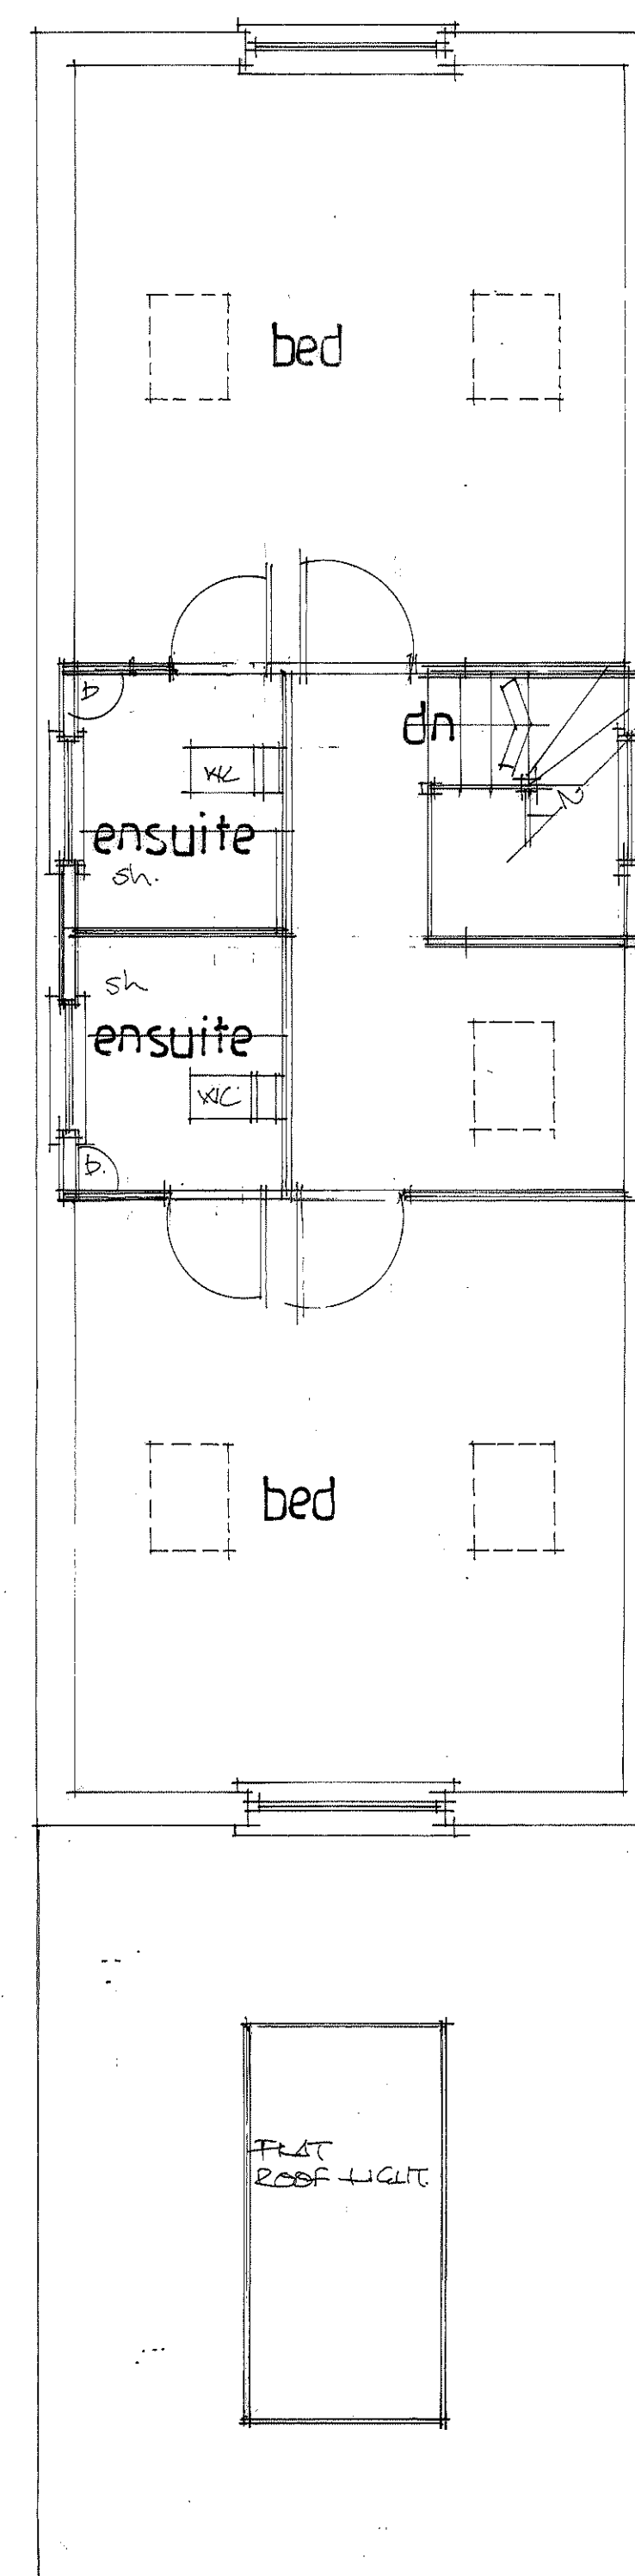

ground floor

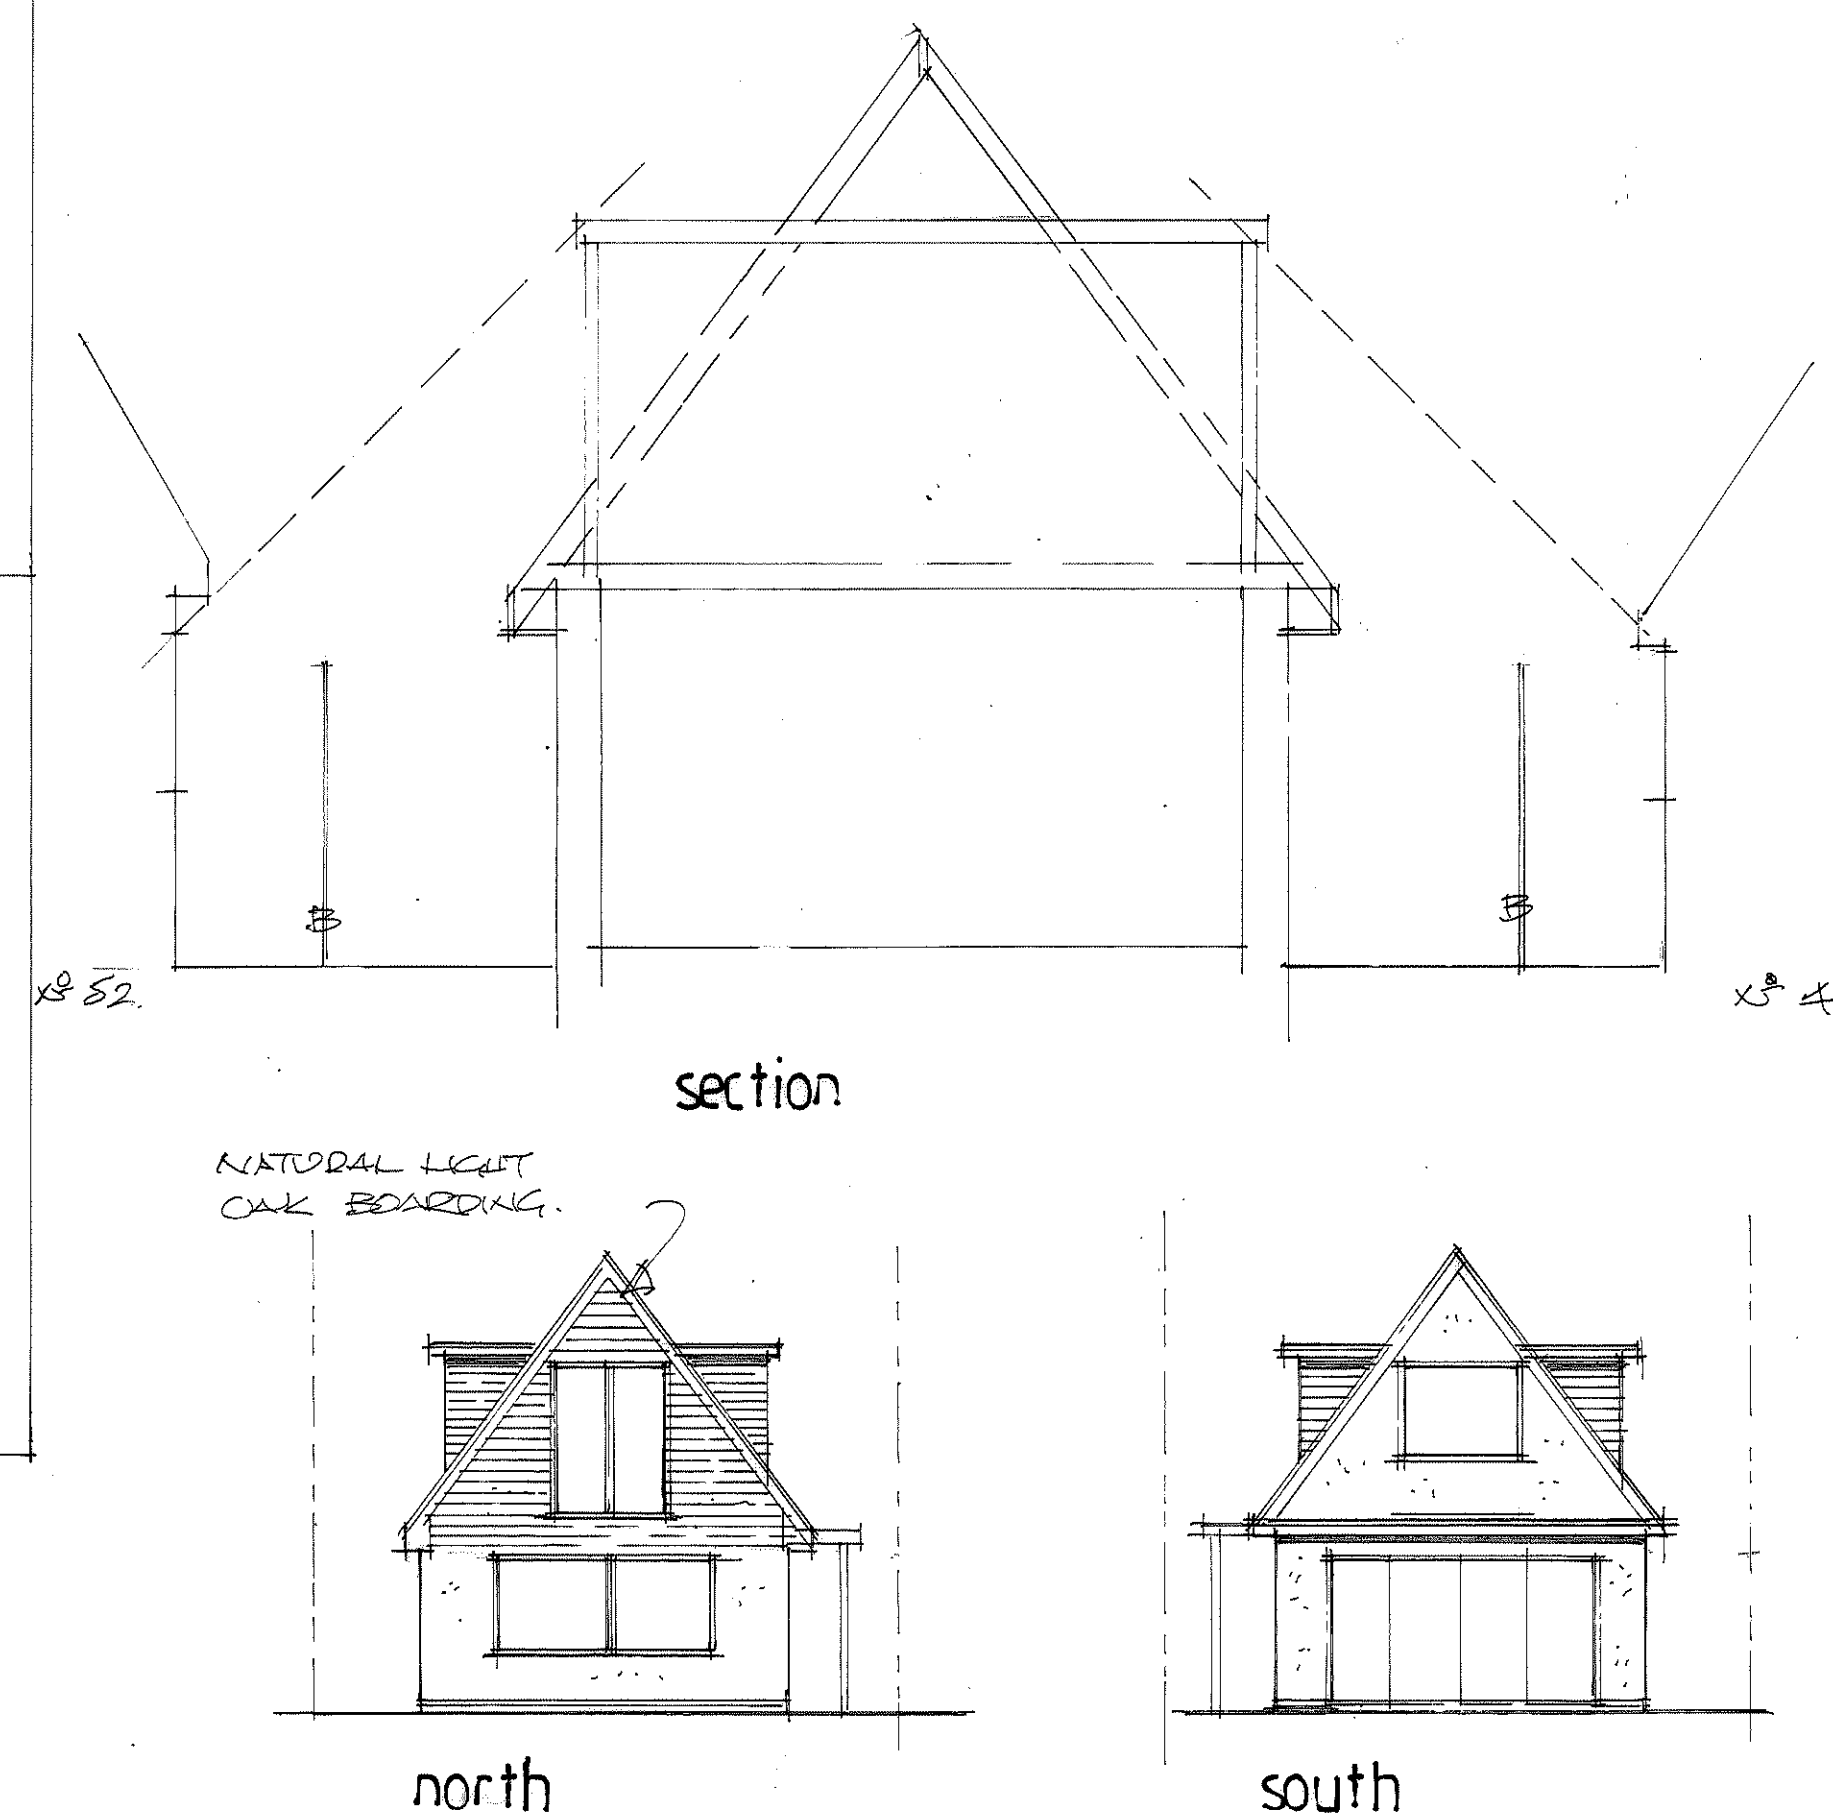

first floor

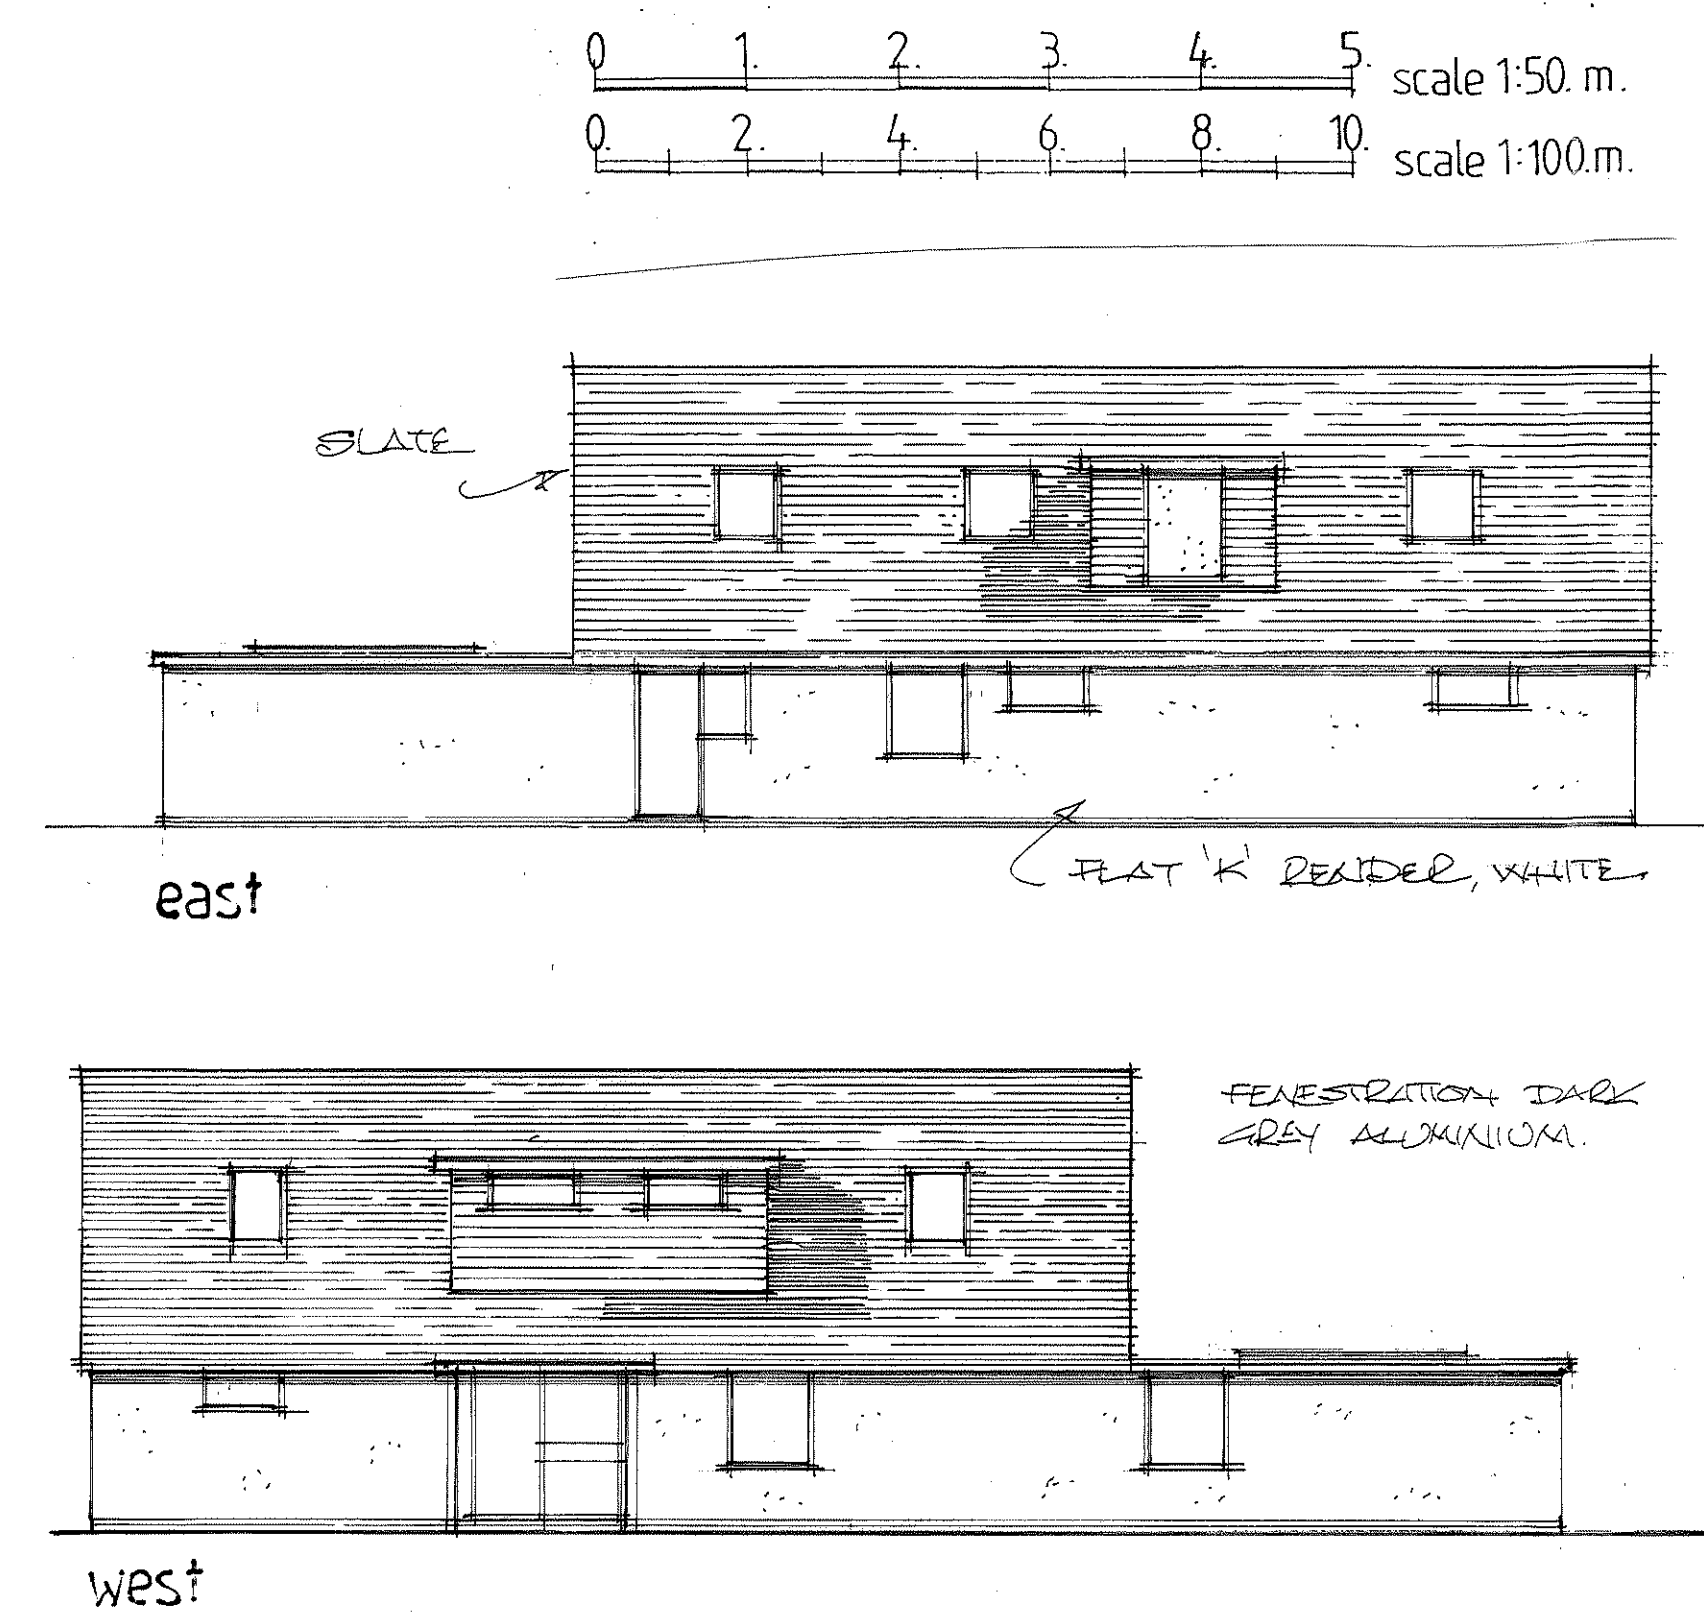

section

north

south

0 1 2 3 4 5 scale 1:50 m.
0 2 4 6 8 10 scale 1:100 m.

This drawing and the information provided is the property of Thorns-Young Architectural and shall not be copied whole, in part, or used for any other purpose without written permission from the company.

Principal Contractor is to ensure all materials and workmanship complies with Regulation 7 of the Building Regulations whether or not specifically stated on these drawings. It is the Principal Contractor's duty to ensure all works on site are approved by an appointed Building Control body.

Principal Contractor is to ensure dimensions are taken on site before procurement of any materials works proceeding. Structural members are not to be ordered scaling from this drawing.

Principal Contractor to ensure full compliance with the amended CDM Regulations (2015) if the project requires.

This drawing, unless noted, does not represent compliance with the Party Wall Act 1996 and if required, all agreements are to be in place before works commence.

It is the Principal Contractor's responsibility to ensure Planning/Building Control approvals are in place prior to works commencing. Should works commence prior to relevant approvals Thorns-Young Architectural accepts no responsibility.

Do not scale from this drawing except for the purpose of Local Authority Planning department.

A	DATE	REVISION
1	JULY 21	REVISION TO SECTION
	Date	Revision

© copyright

THORNS YOUNG
ARCHITECTURAL

THORNS-YOUNG LTD
CHARTERED BUILDING CONSULTANTS
Website: www.thornsyoun.co.uk

Portsmouth
232 London Road
North End
PO2 9JQ
Tel: (02392) 672 883

Client

Ms. N. STACHOU

Job Title

50 SANDY POINT ROAD
HAYLING ISLAND

Drawing Title

PROPOSED CHALET
STYLE BUILDING

Scale 1:50 + 1:100

Date JULY 21

Drawn by CMC

Drg. No.

3164:19:9 +

Rev.