A0

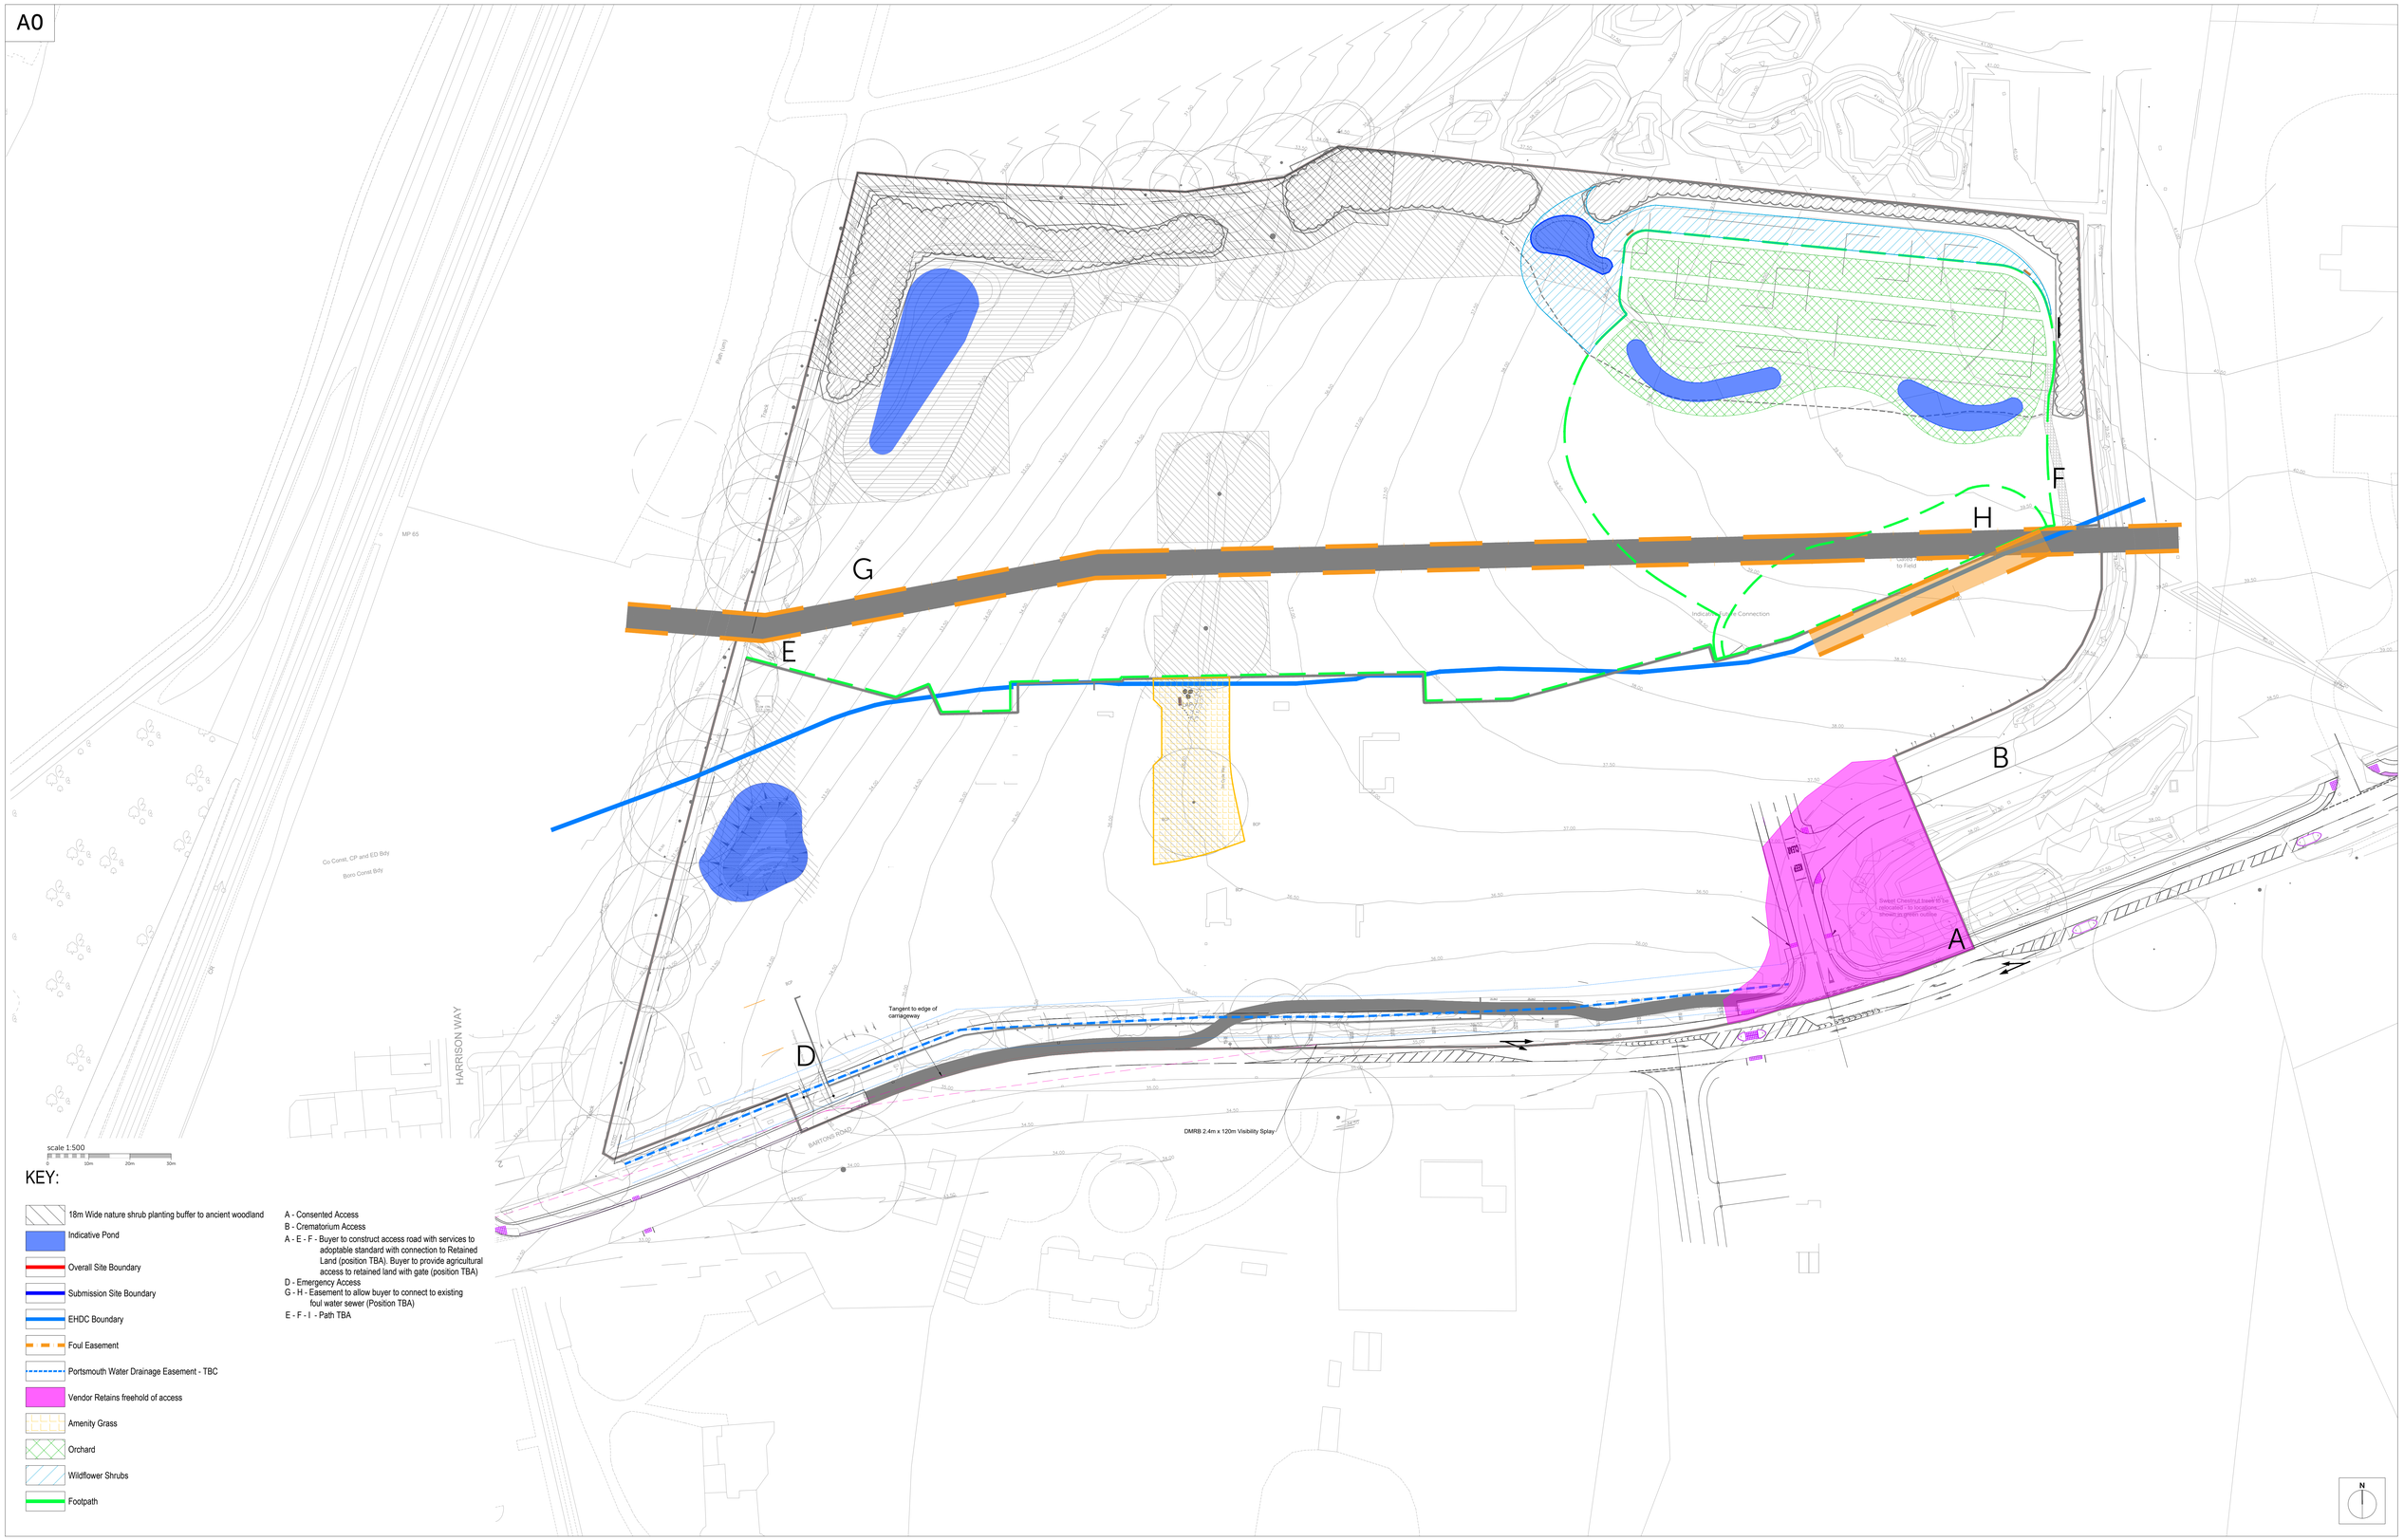
A
B
D
E
F
G
H
I
HARRISON WAY
BARTONS ROAD
Tangent to edge of carriageway
DMRB 2.4m x 120m Visibility Splay
Sweet Chestnut trees to be relocated - to locations shown in green outline
Indicative Foot Connection
Access to Field
Co Const, CP and ED Bdy
Boro Const Bdy
MP 65
Path (PRI)
Track
Footpath
Footpath
Footpath