




1:500								50
1:200								20
1:100								10
1:50								5

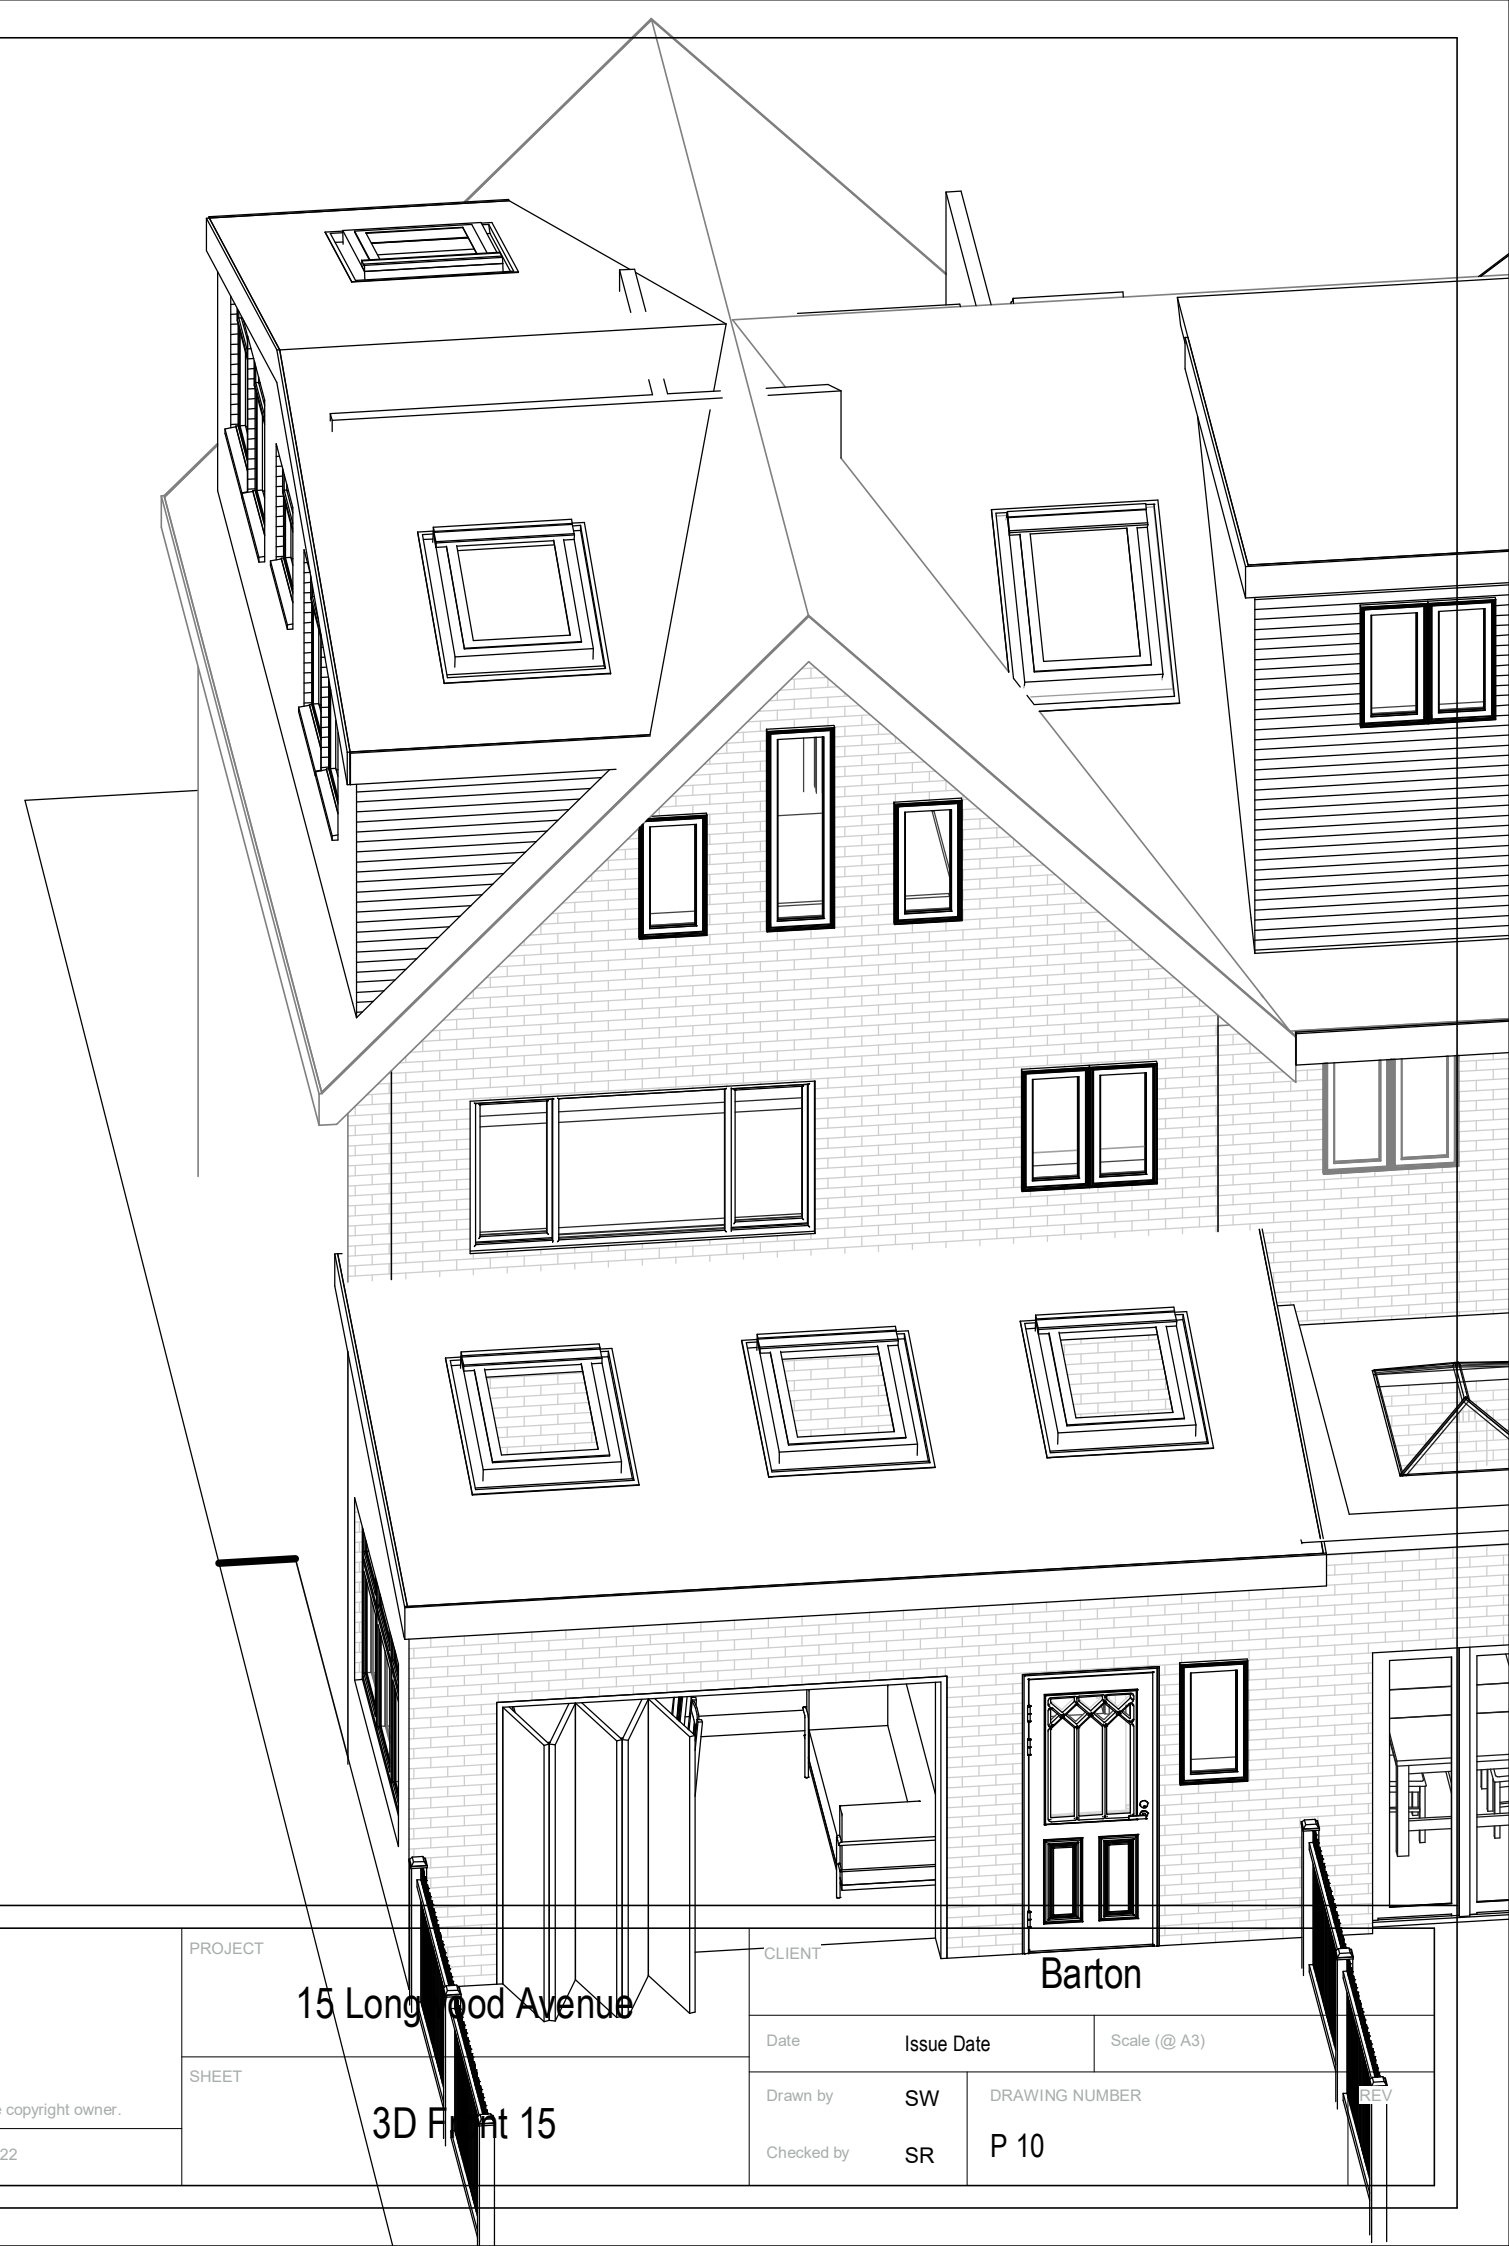

(C) Copyright of Parkers Design (Southern) Limited. Any reproduction of these drawings will require written authority from the copyright owner.

Parkers Design Limited - The Studio @ 90, PO9 2PR

www.pexd.co.uk - info@pexd.co.uk - 07776 008822

	PROJECT
--	---------

15 Longwood Avenue

SHEET

3D Front 15

CLIENT

Barton

Date _____

Issue Date

Scale (@ A3)

Drawn by

SW

DRAWING NUMBER

Checked by

SR

P 10

EV