



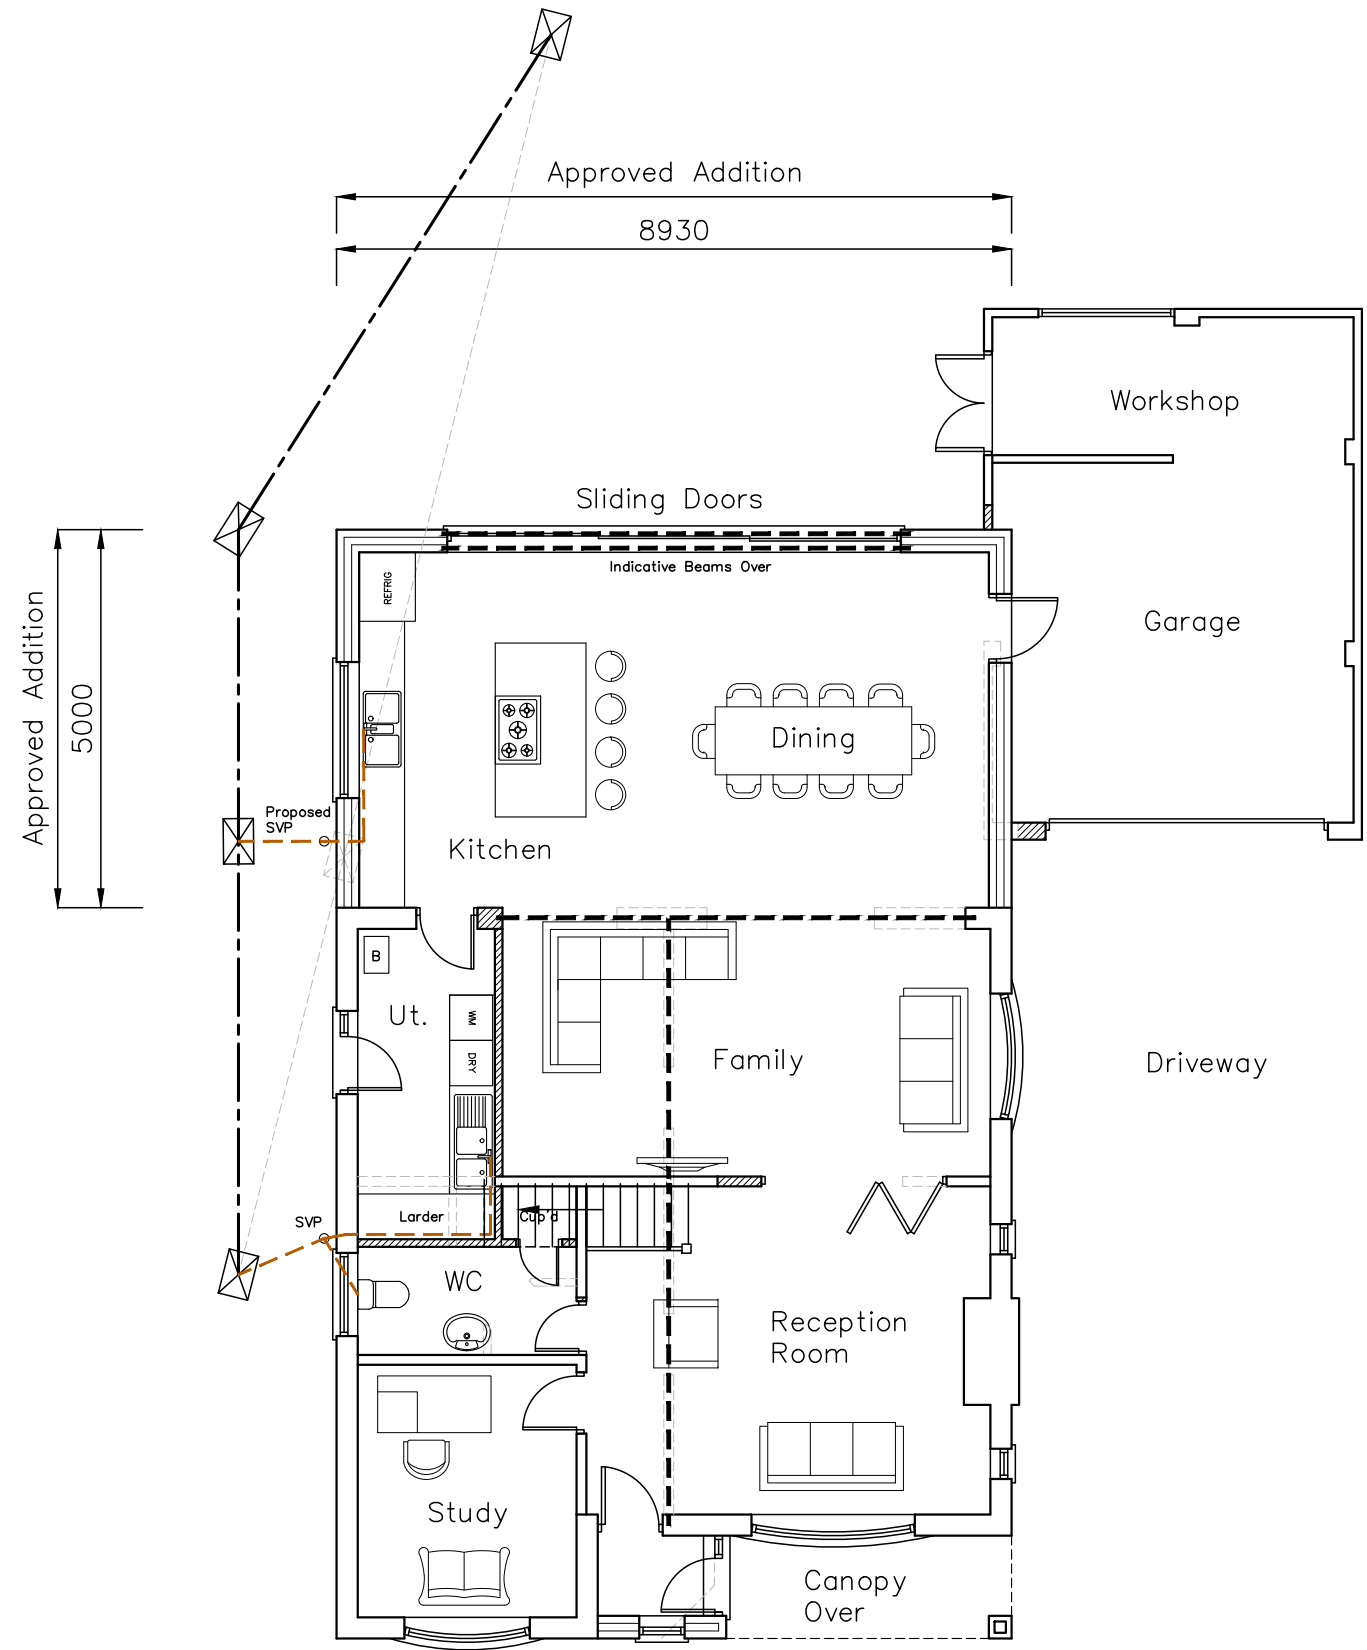

Ground Floor

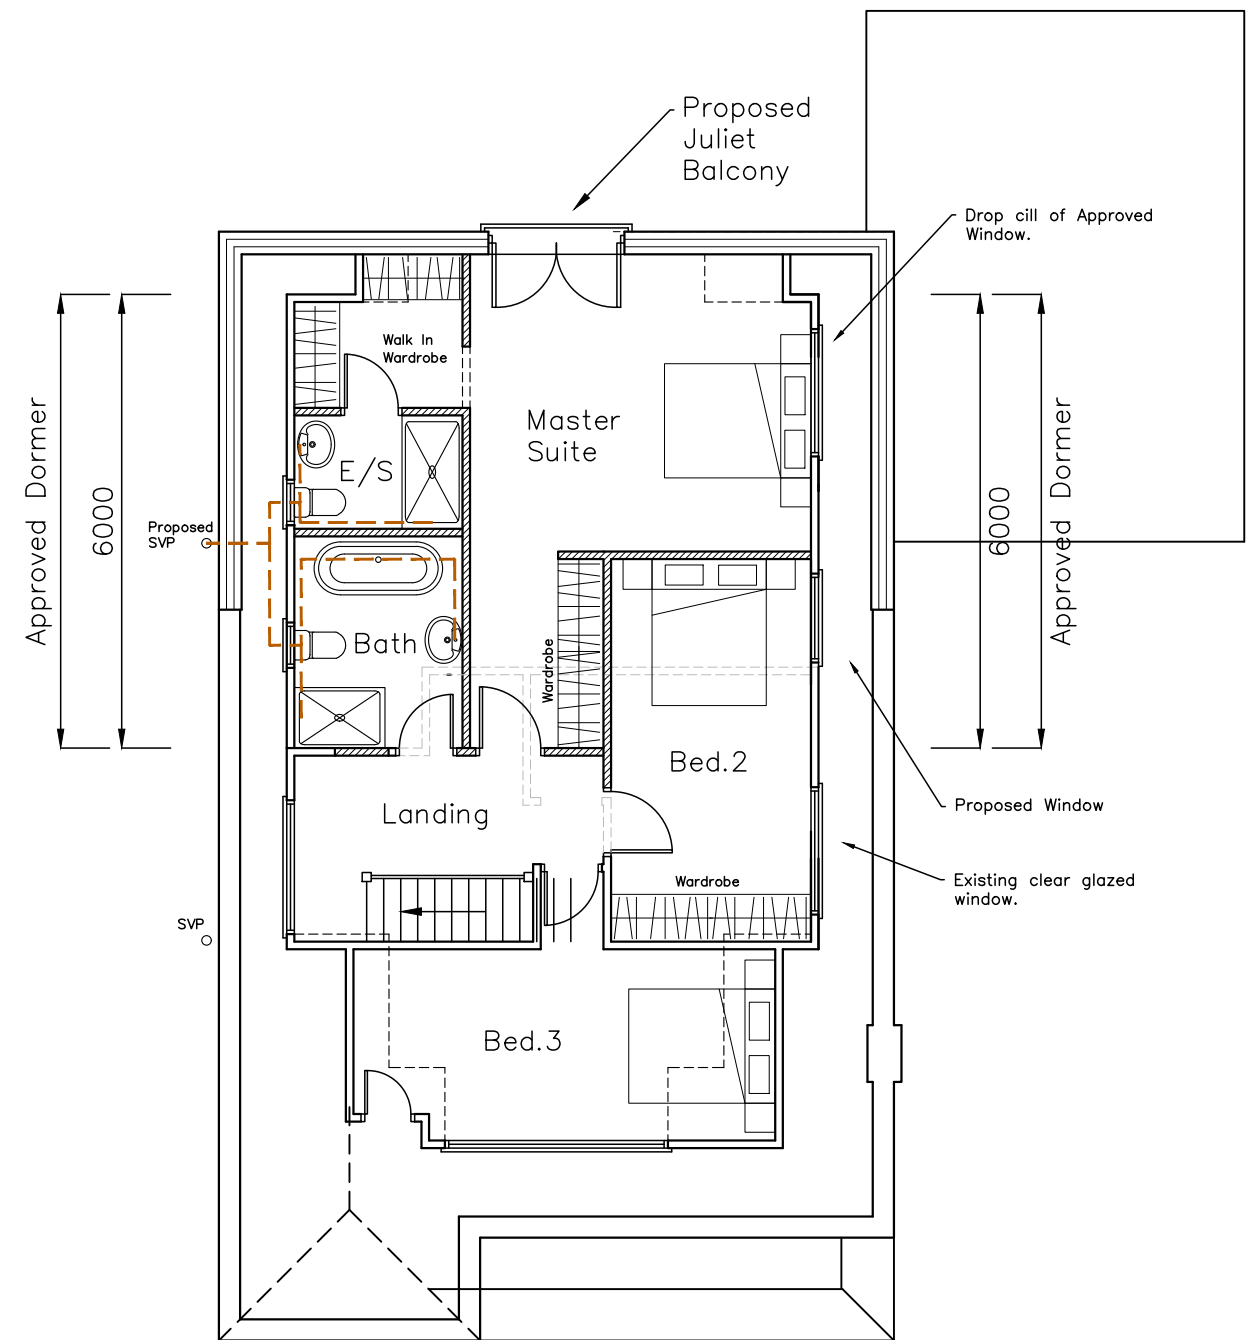


First Floor

CAD

Critchley Architecture And Design Ltd.
Contact: 02392 474 919 | info@caad.online

The Old Brewery, 15E South Street, Havant, PO9 1BU

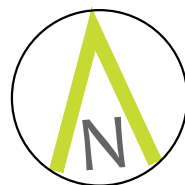

Proposed Floor Plans

Revisions

- a) Window Revisions/02.11.2021/LNR
- b)
- c)
- d)

11 New Cut,
Hayling Island,
Hampshire,
P011 0NB

Scale A1=1:50, A3=1:100
Drawn SAR
Date 31/03/2021

21027-410^A

10m

20m

30m

40m