



Mac Mrs YEARLEY  
TALL TREES  
Edward Gardens  
Old Bedhampton  
PO9-3JT

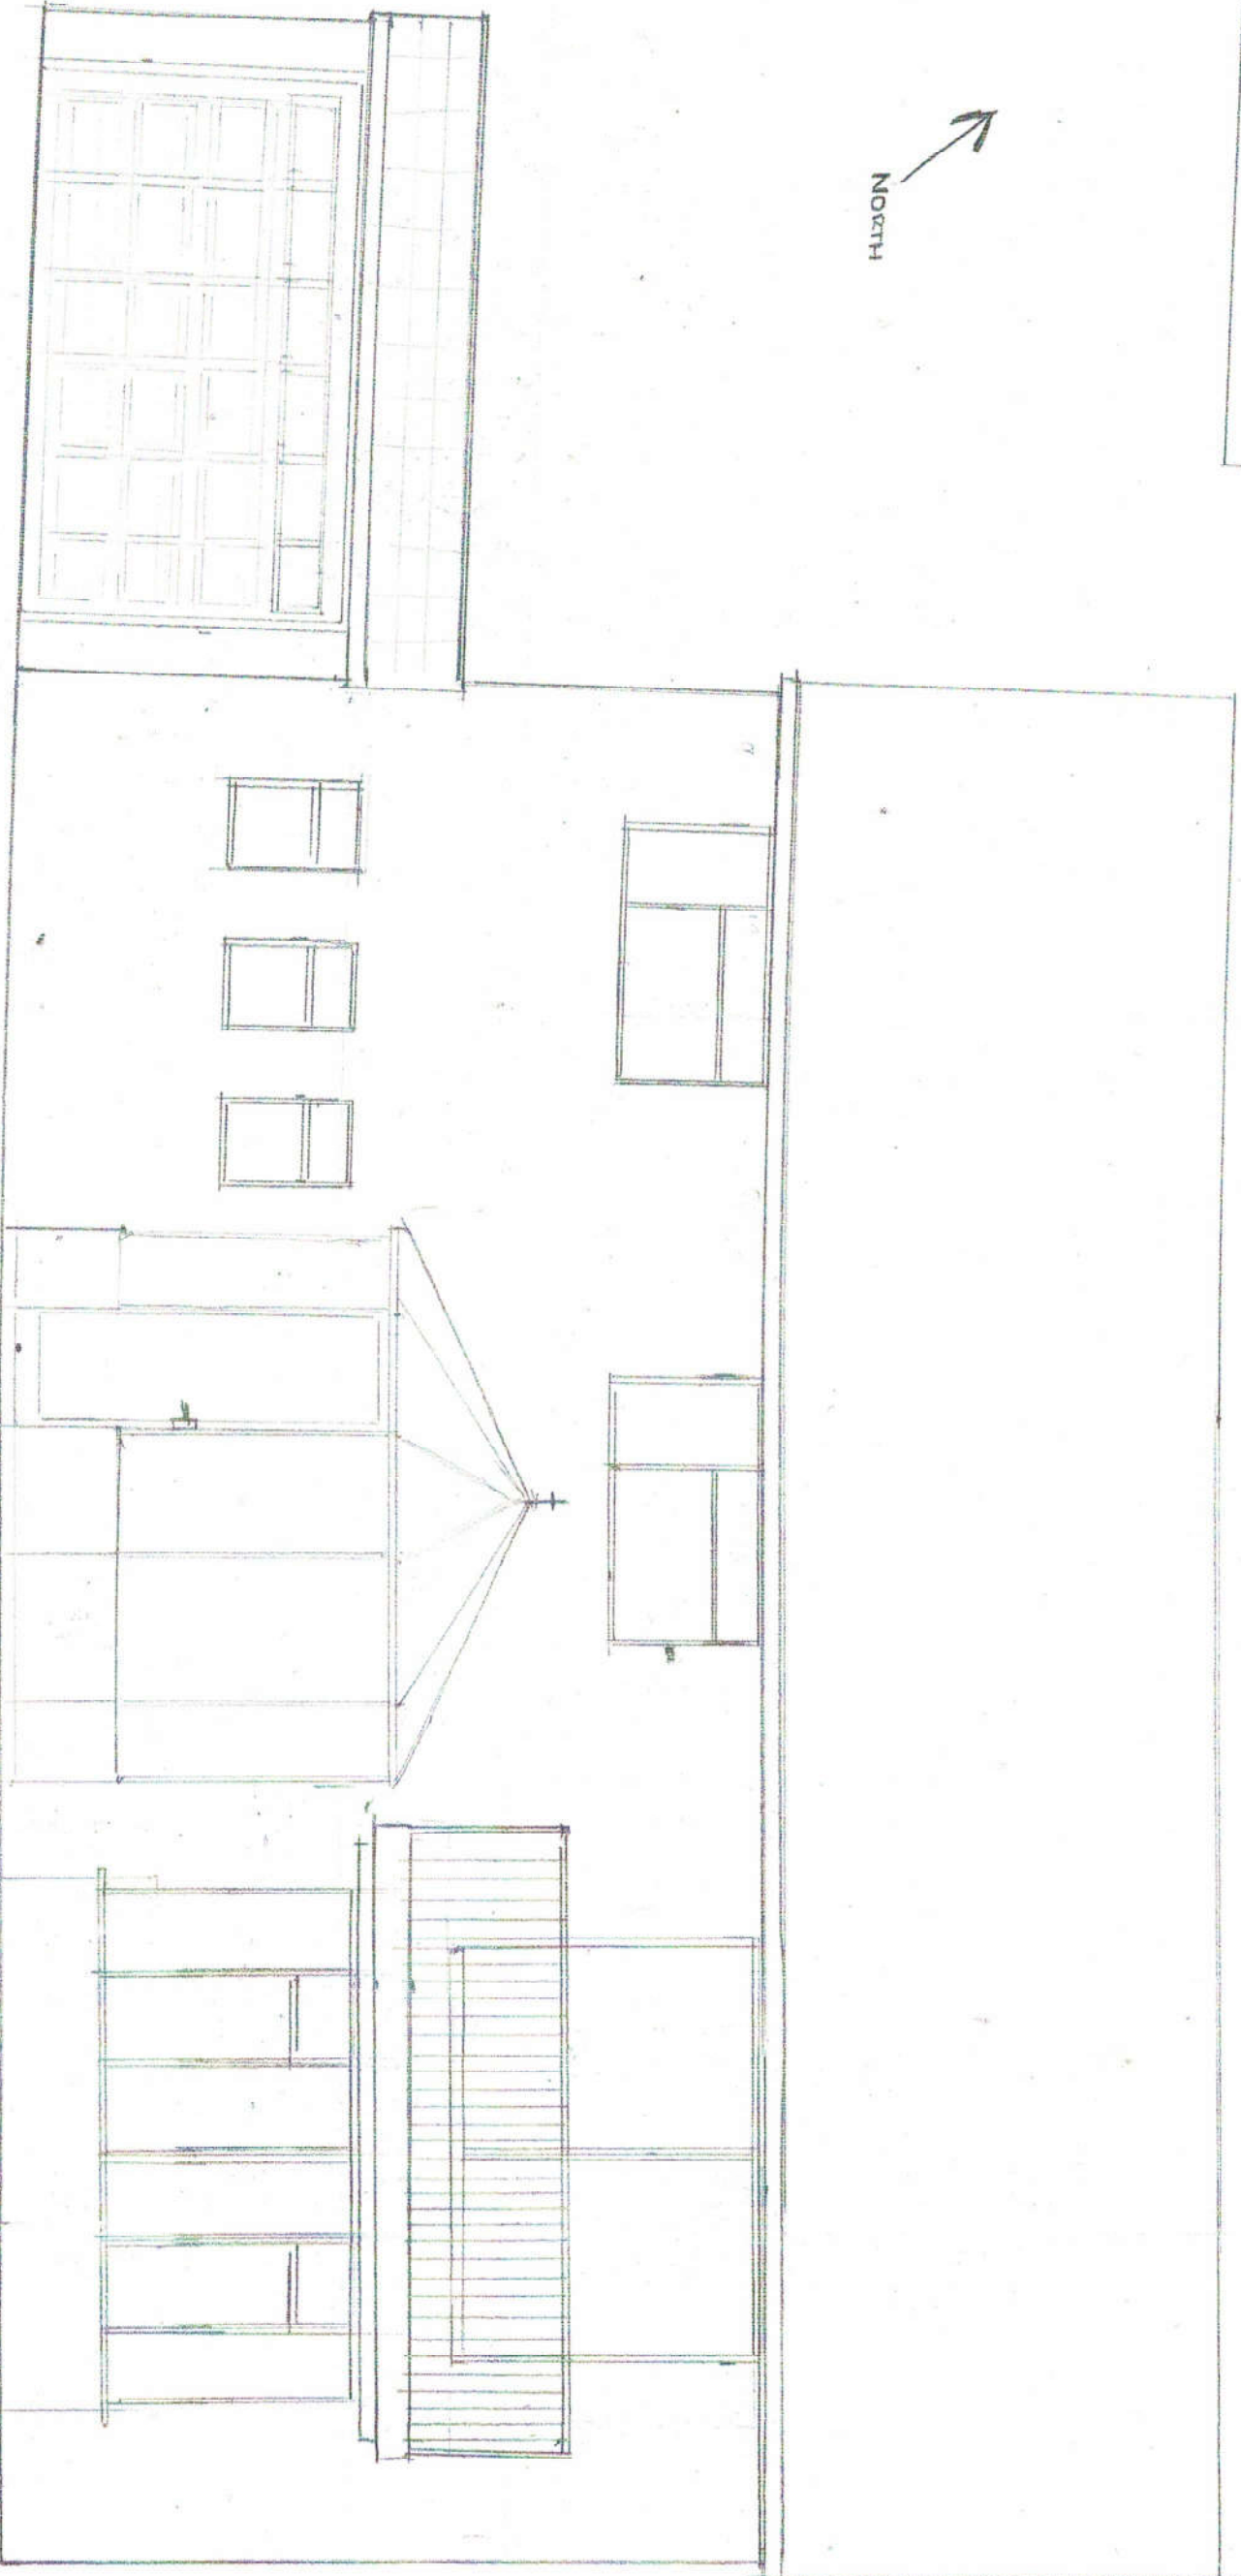

EXISTING FRONT Elevation

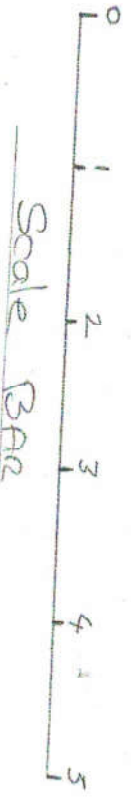

Scale 1/50