
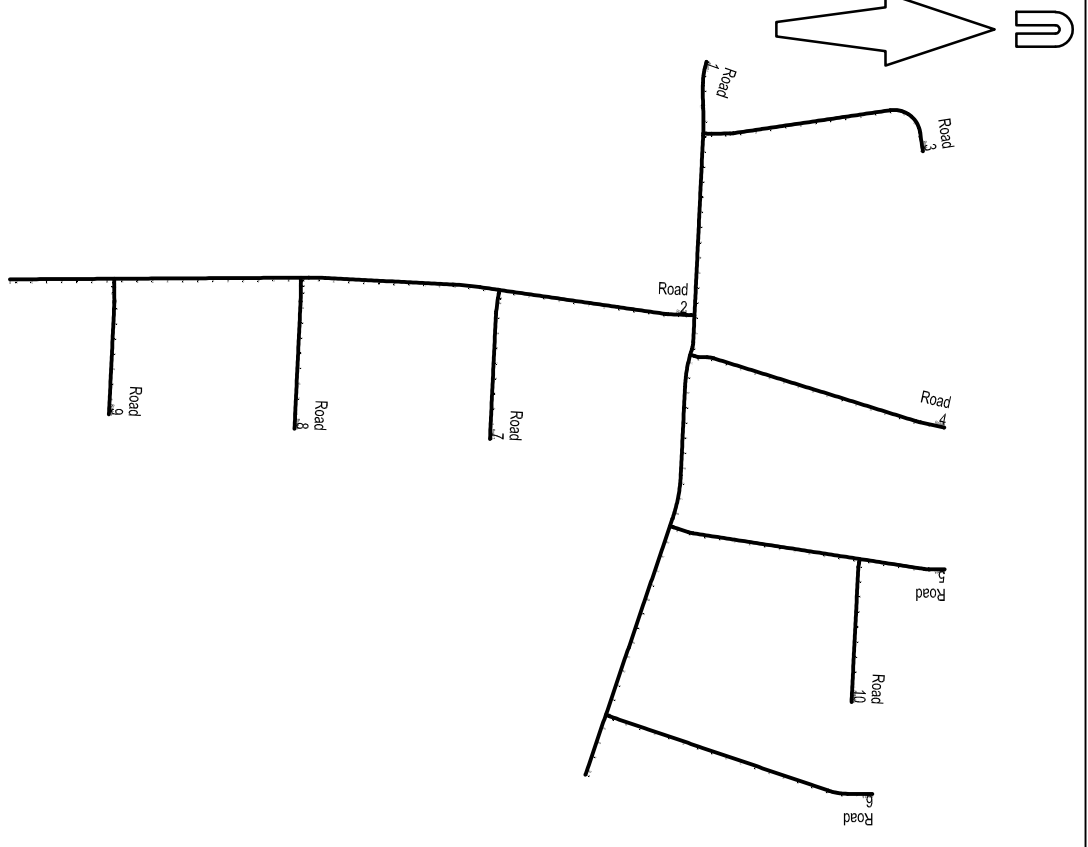
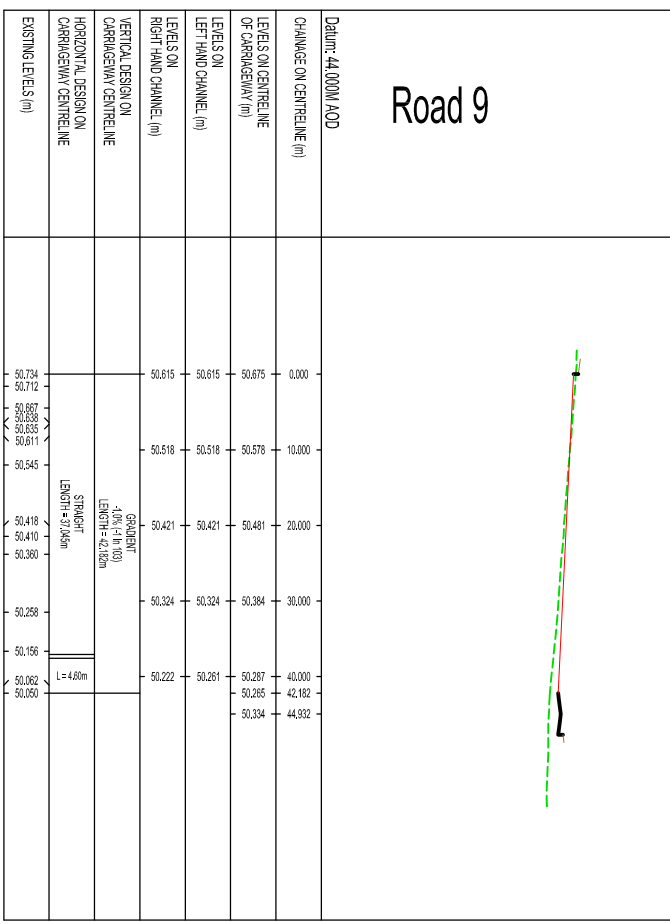
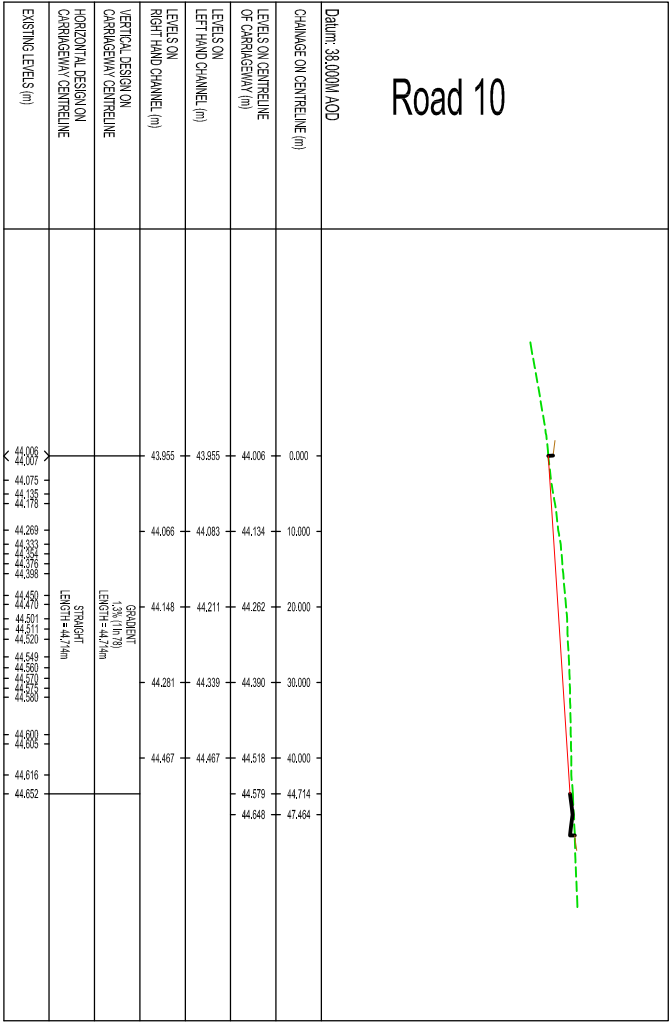
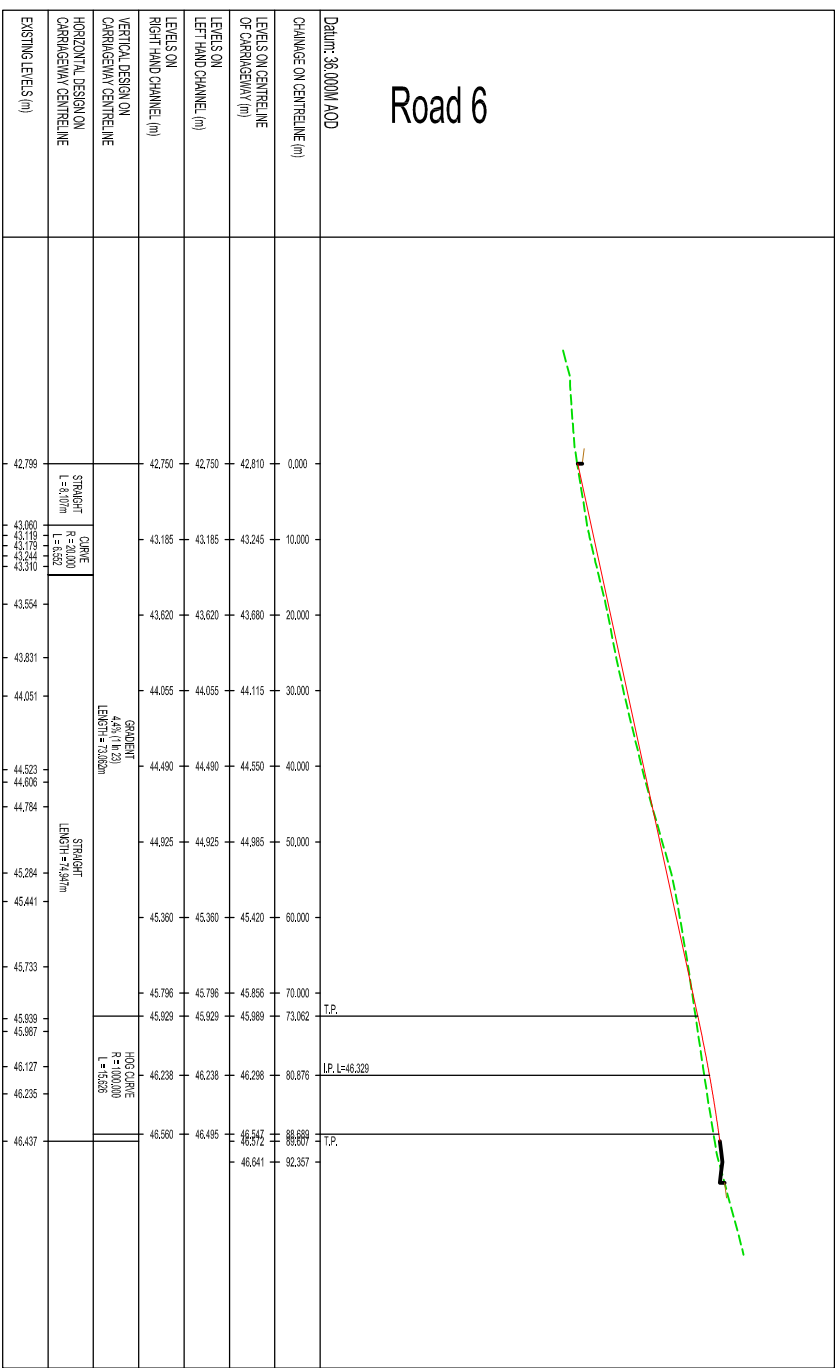
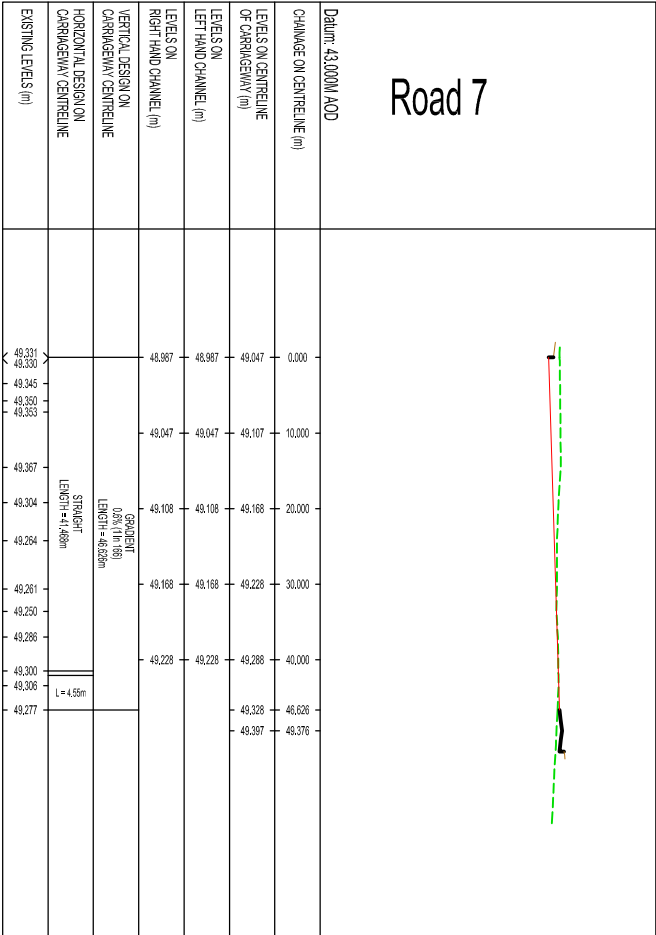
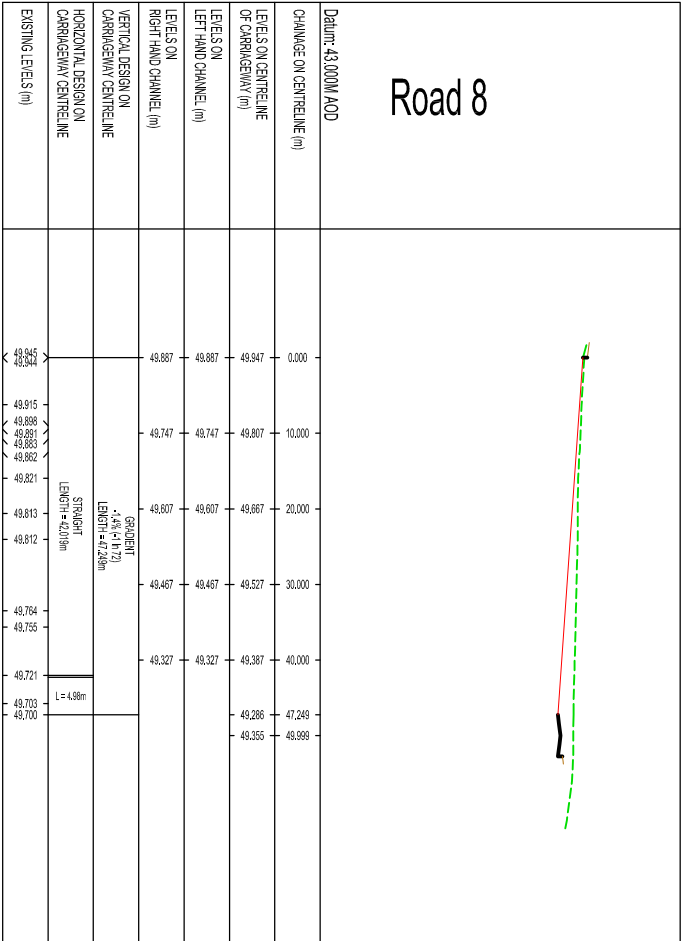
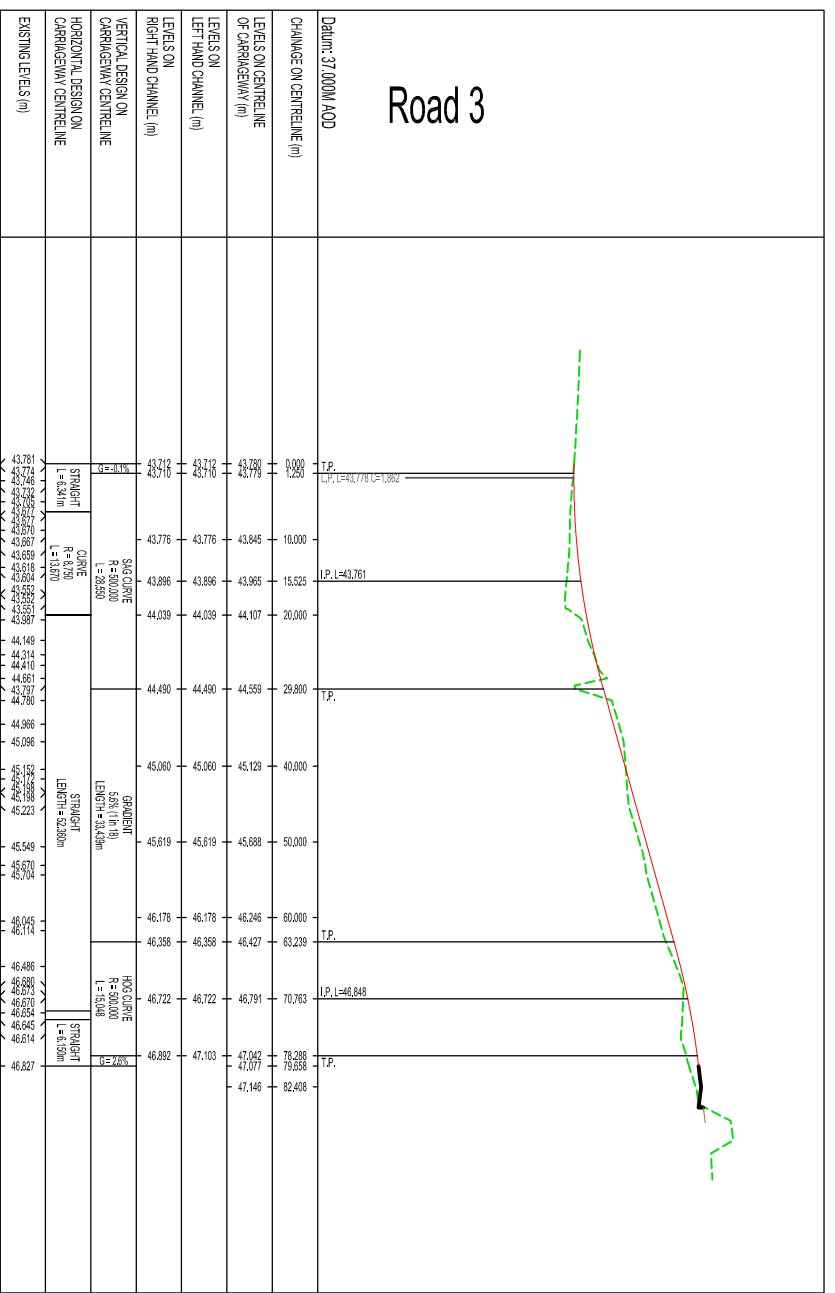
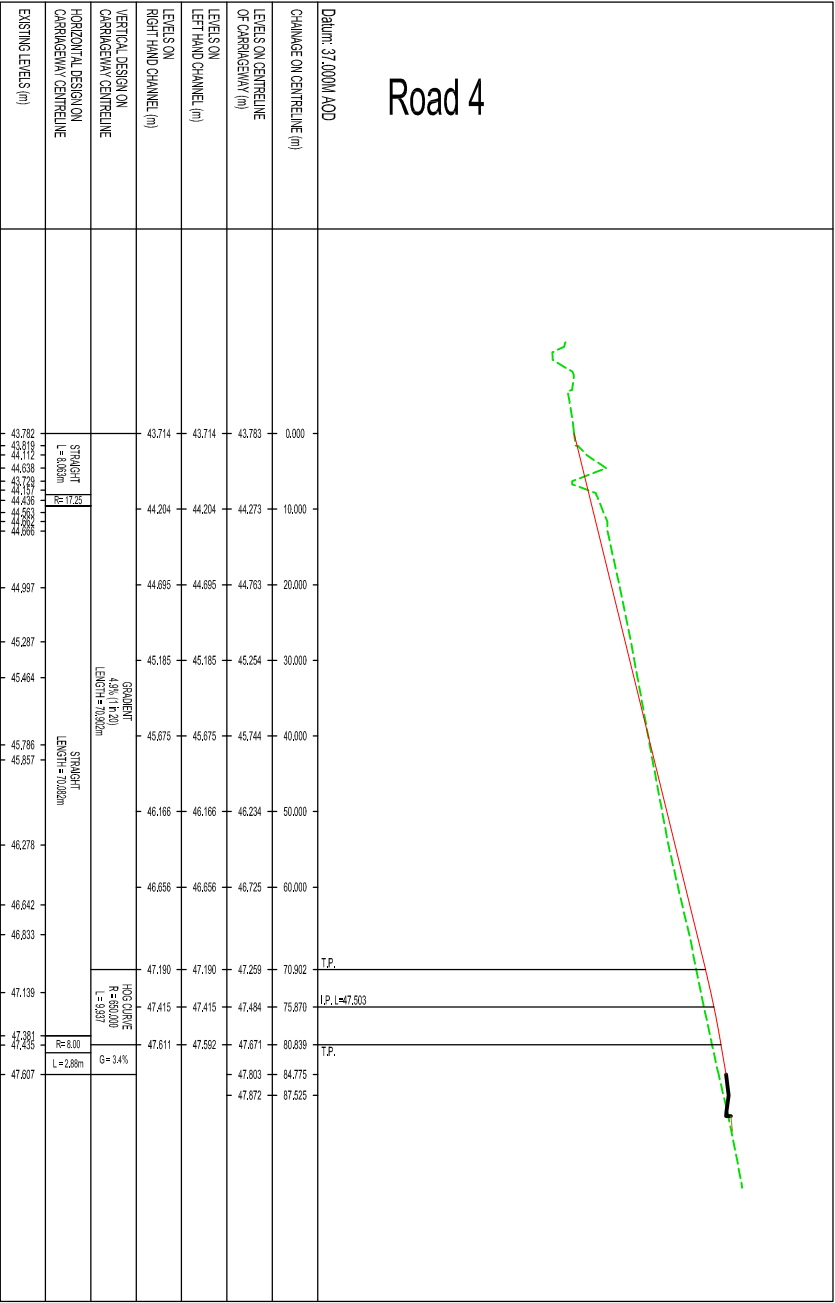
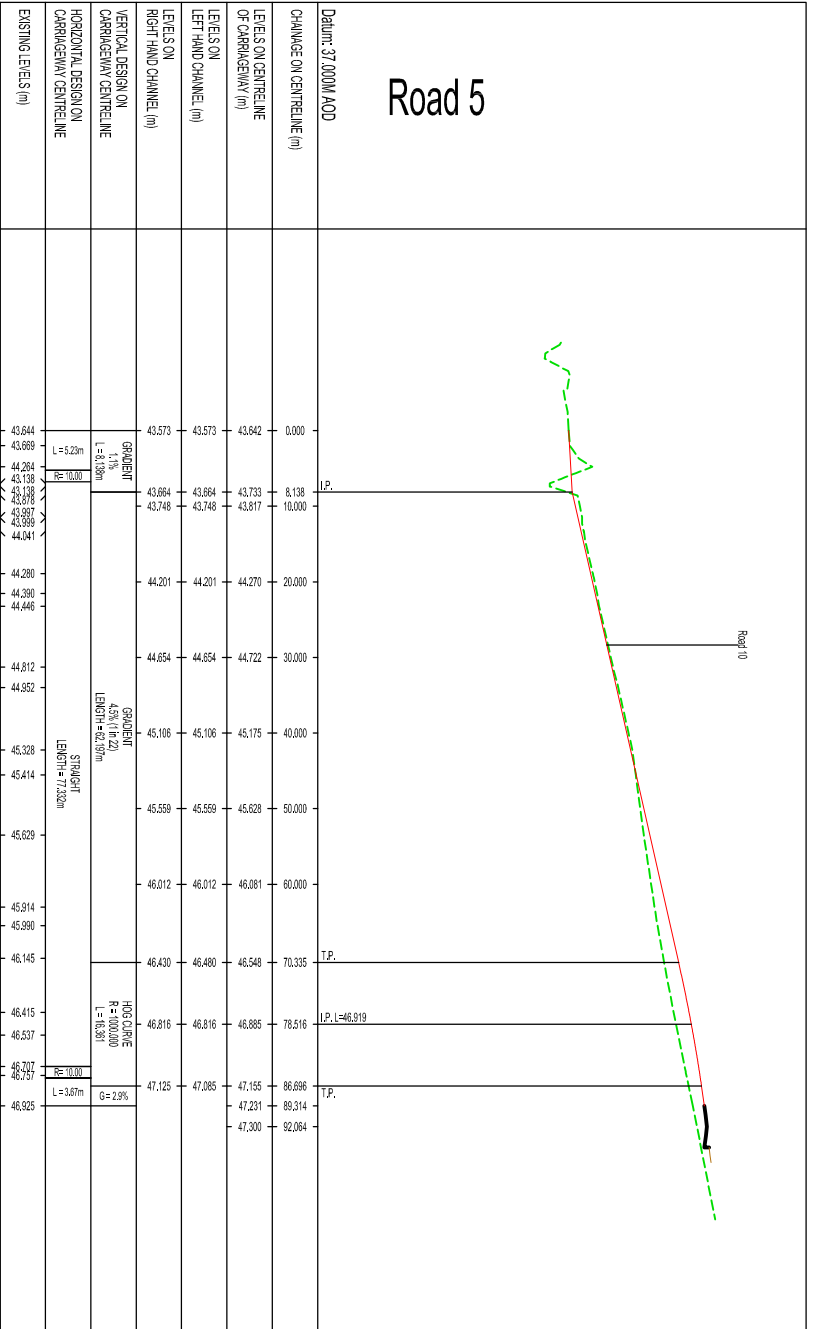
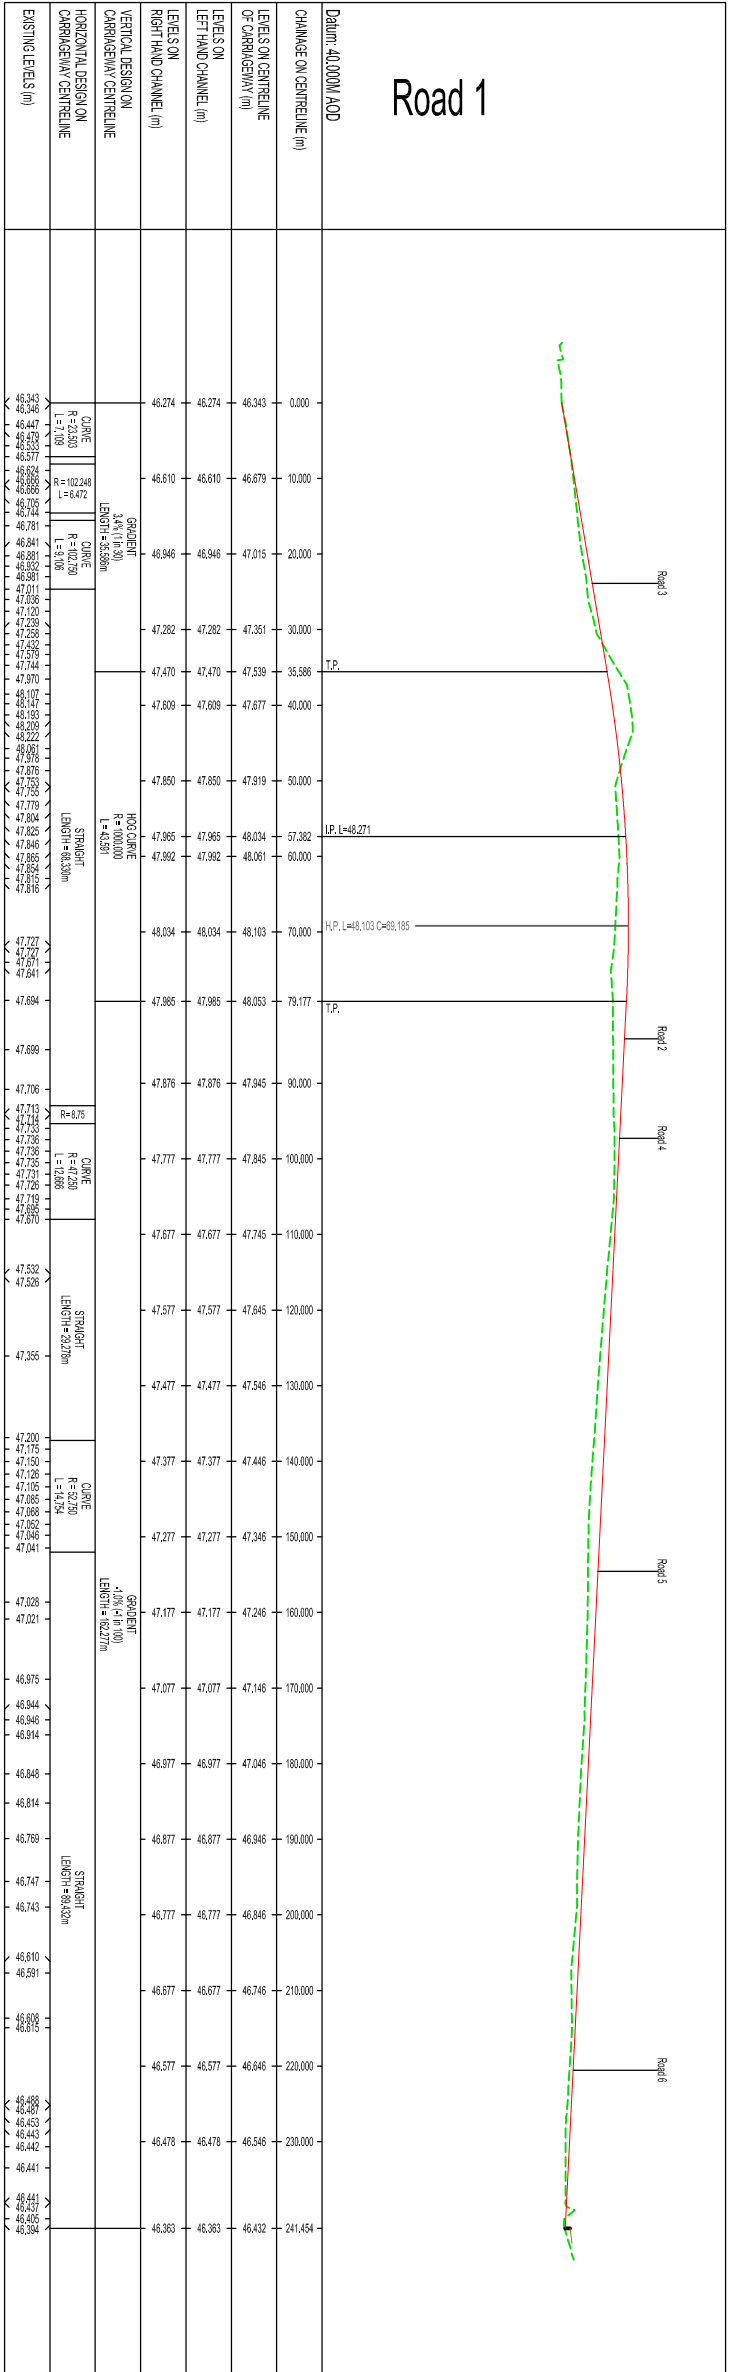


KEY:
--- EXISTING GROUND LEVEL
--- PROPOSED GROUND LEVEL

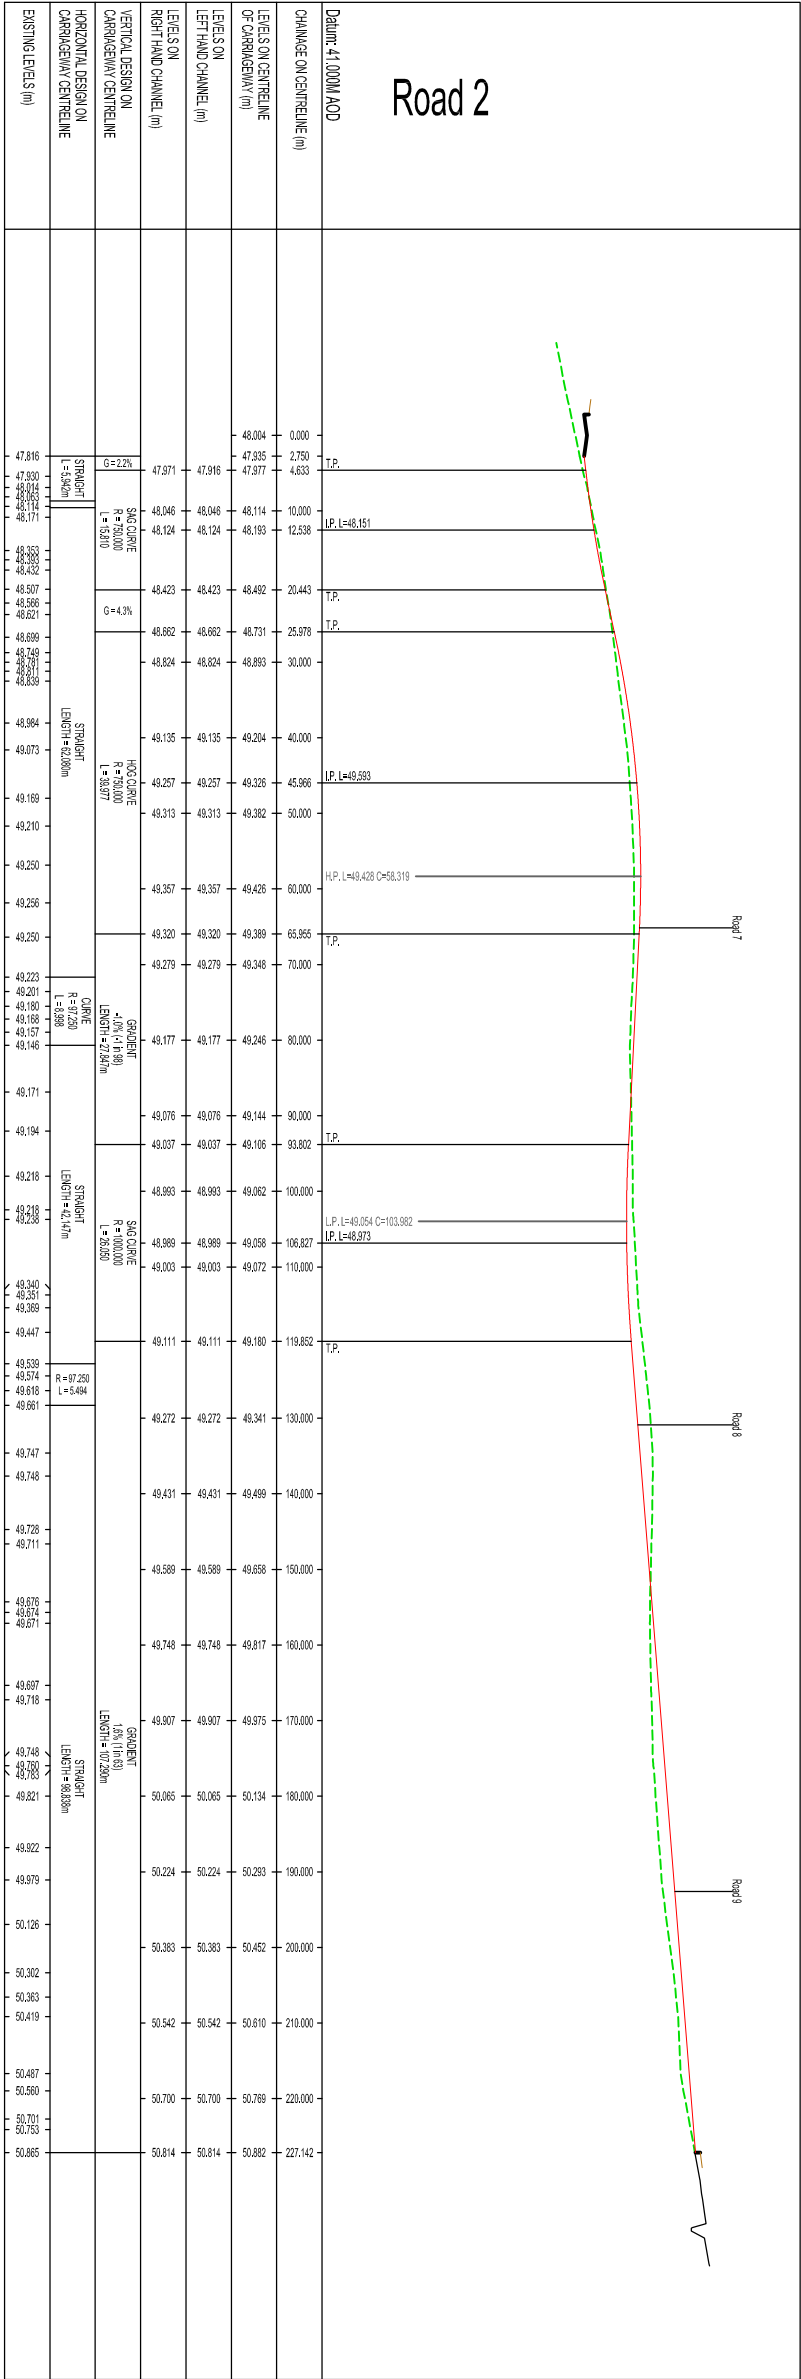

FOR APPROVAL
NOT FOR CONSTRUCTION

rev.	amendment	checked	date
P1	RESERVE MATTERS ISSUE	RHA	28/10/2021

m b
Mayer Brown Limited
11th Floor, 100 Broad Street, London, WC2K 1PN
Telephone: 01463 750 508 Fax: 01463 750 437
web@mbm.co.uk www.mayerbrown.co.uk



project	PHASE 3B BEREWOOD, WATERLOOVILLE
scale	1:1000
date	OCTOBER 2021
title	LONGITUDINAL SECTIONS

client	Mayer Brown Limited
project	BLHWOOD_P3B
scale	1:1000
date	OCTOBER 2021
title	LONGITUDINAL SECTIONS

